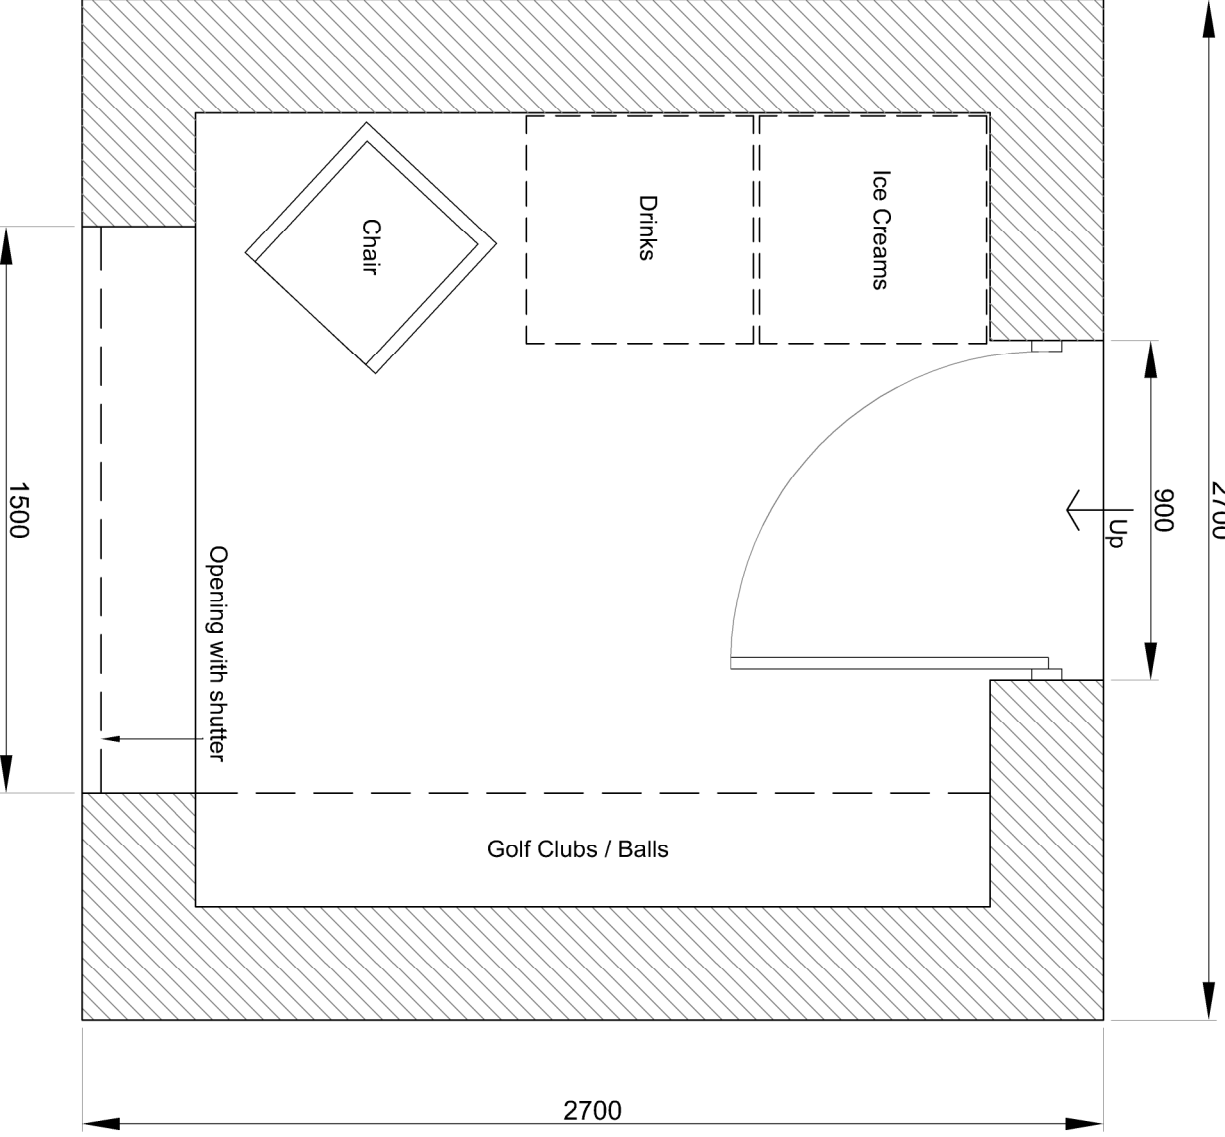
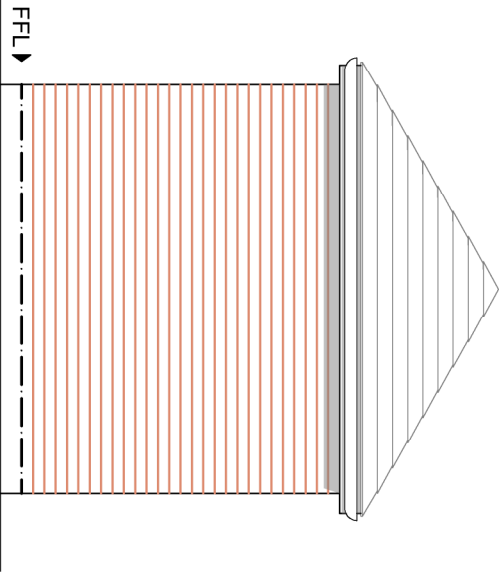


ARCTOTIS Architects & Property Consultants The Studio, 58a Church St. Malvern, Worce, WR1 1 2AA Tel: (01684) 564453 Fax: (01684) 566419 E-Mail: info@arctotis.co.uk This drawing to be read in conjunction with all relevant specifications and drawings issued by the architect, consultants and other specialists. Do not scale this drawing. For discrepancies or omissions contact the architect prior to work commencing. The contractor is to check and verify all building and site dimensions, levels and sewer invert levels at connection points before work commences. Materials and workmanship are to comply in all respects with current British Standard Specifications, British Standard Code of Practice, Building Regulations, Building Standards (Scotland) (consolidation) Regulations. The copyright of this drawings is vested in the architect and must not be copied or reproduced without written consent. Rev A - Door added to plan drawing - SLP - 28/07/14				Project Rustington Golf Centre Golfers Lane Anmering West Sussex BN16 4NB Title Miniature Golf Kiosk Plans and Elevations Date July '14 Scale 1:20 @A3 Drawn Dwg No. Rev SLP 12.1572.LP04 A			
Proposed Plan 1:20 				Front Elevation 1:50 			
Side Elevation 1:50 				Rear Elevation 1:50 