

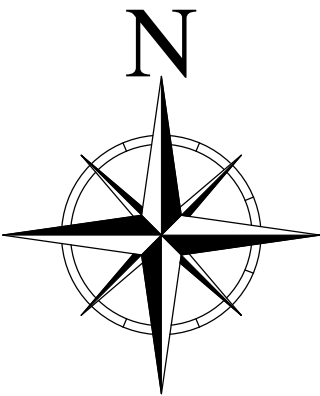


Lighting
Towers

BLOCK PLAN
scale 1:200

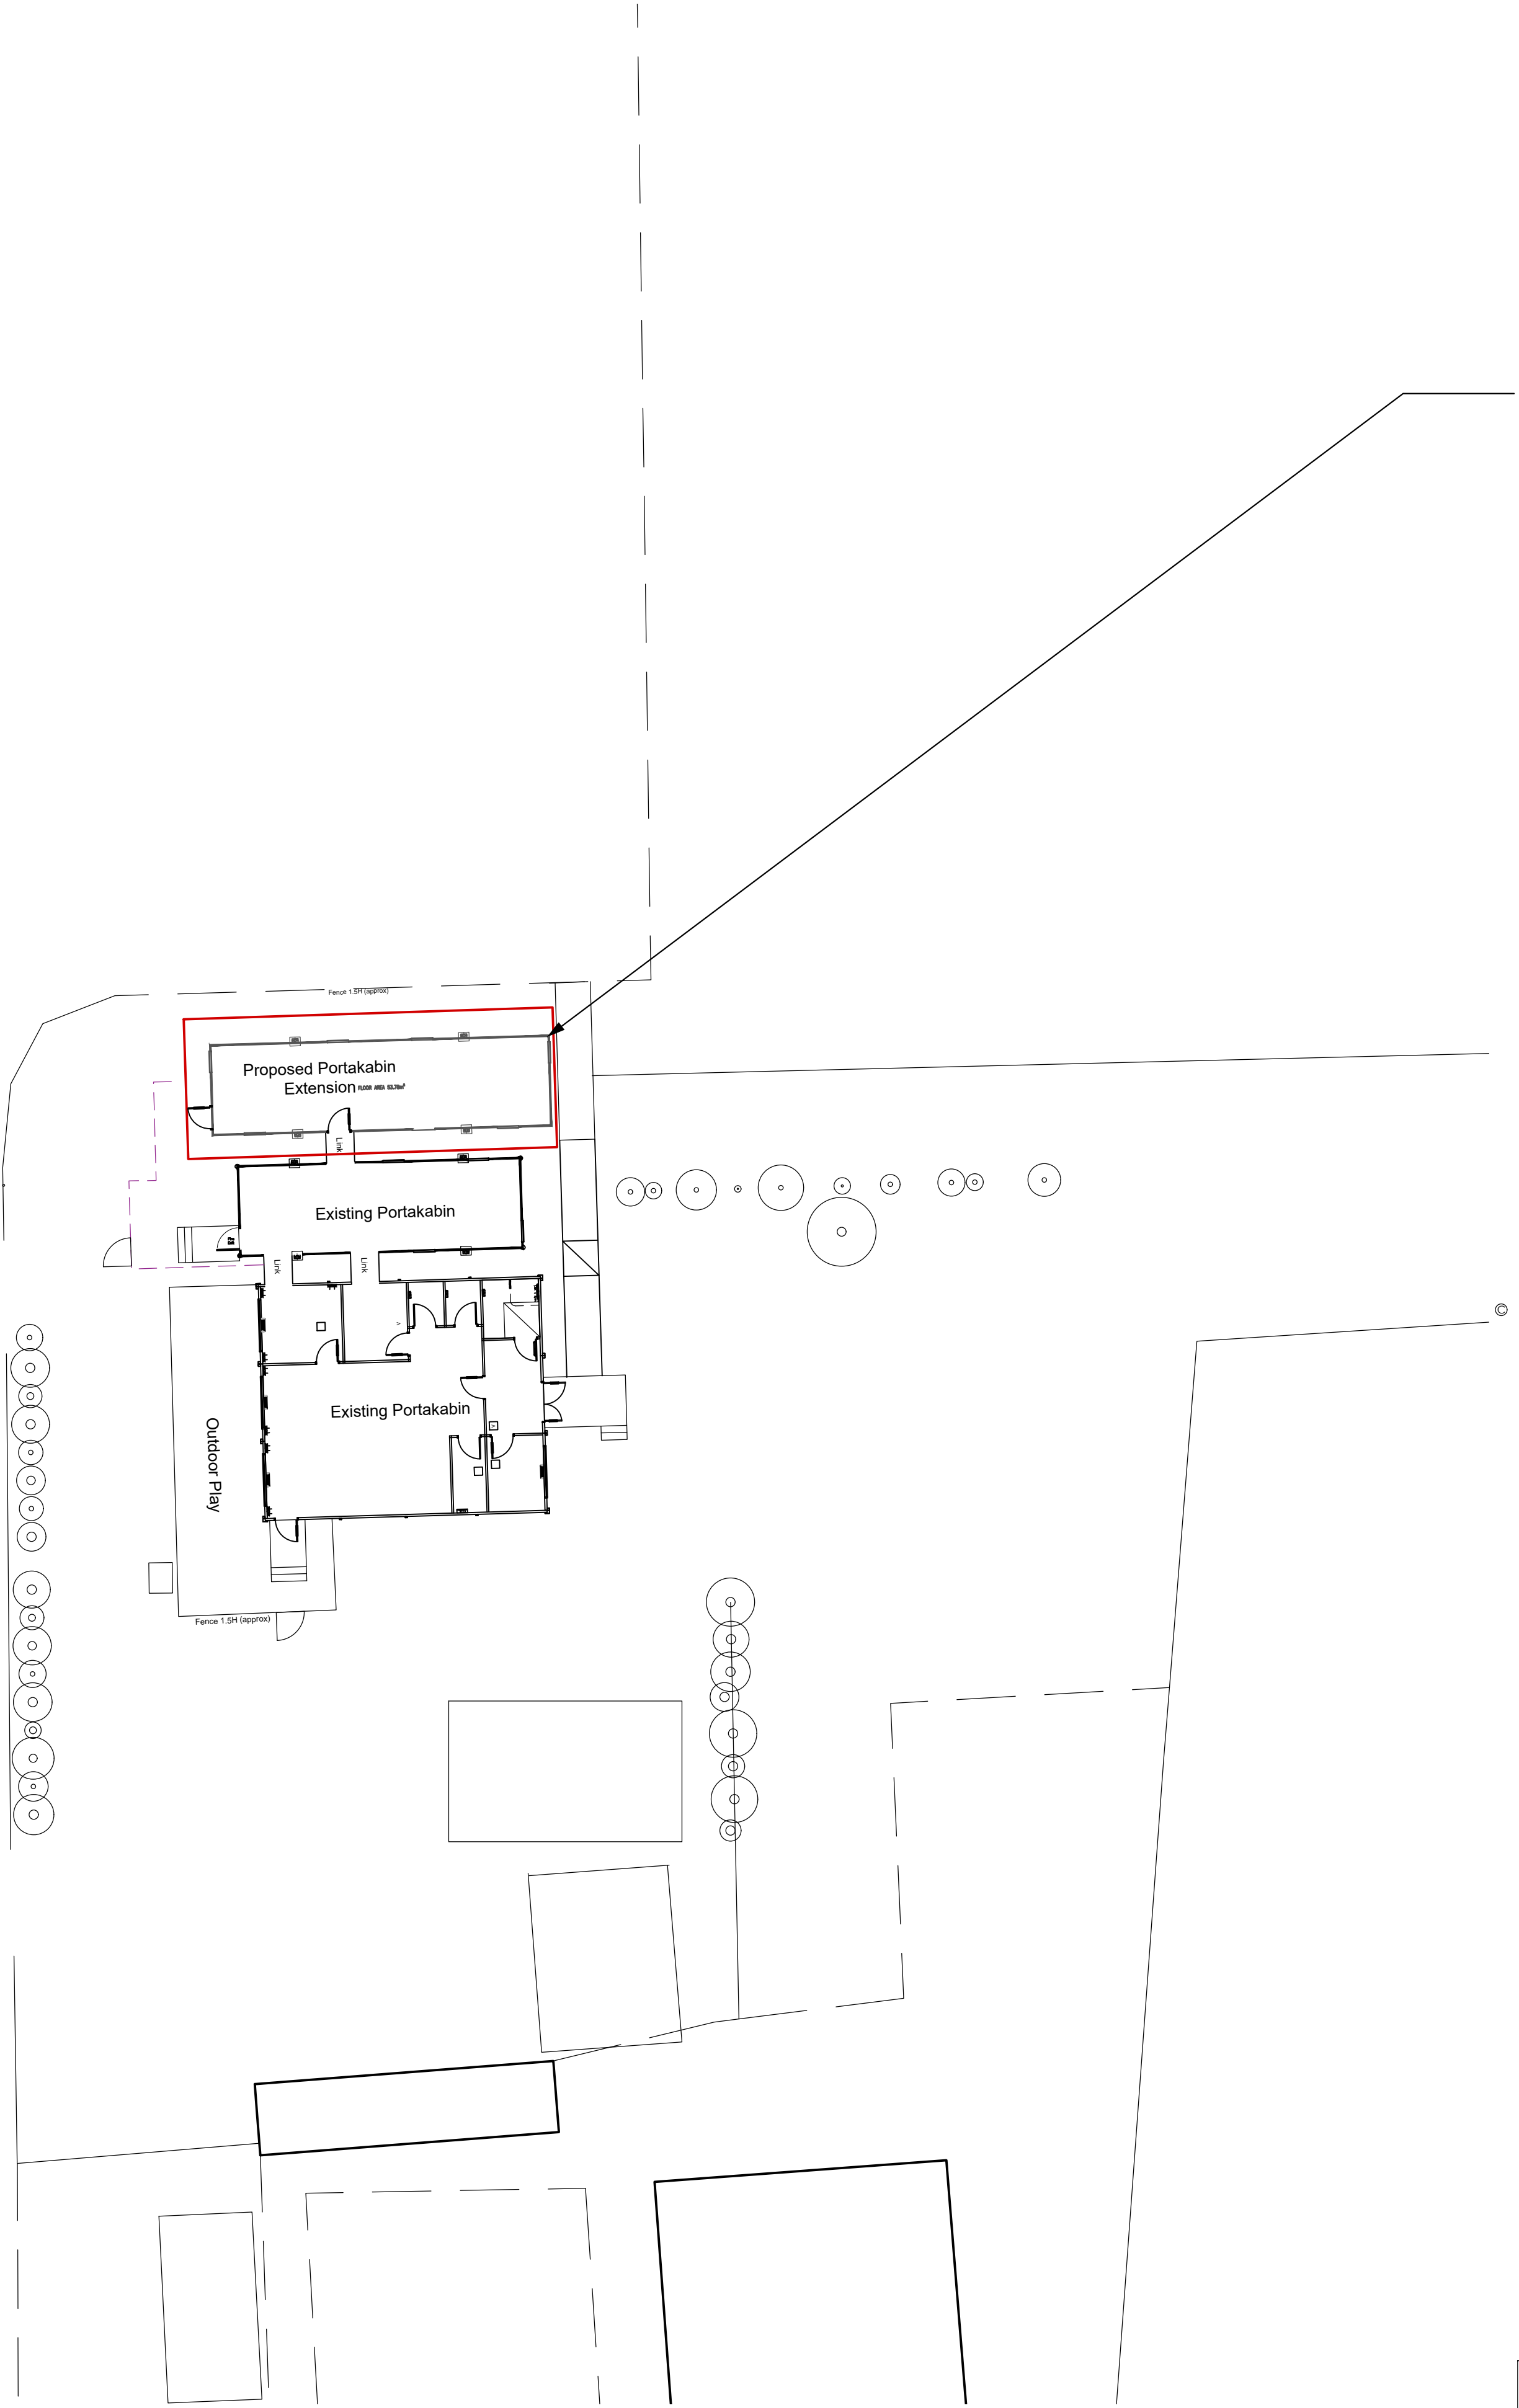

Proposed Location
of single storey
Portakabin extension.

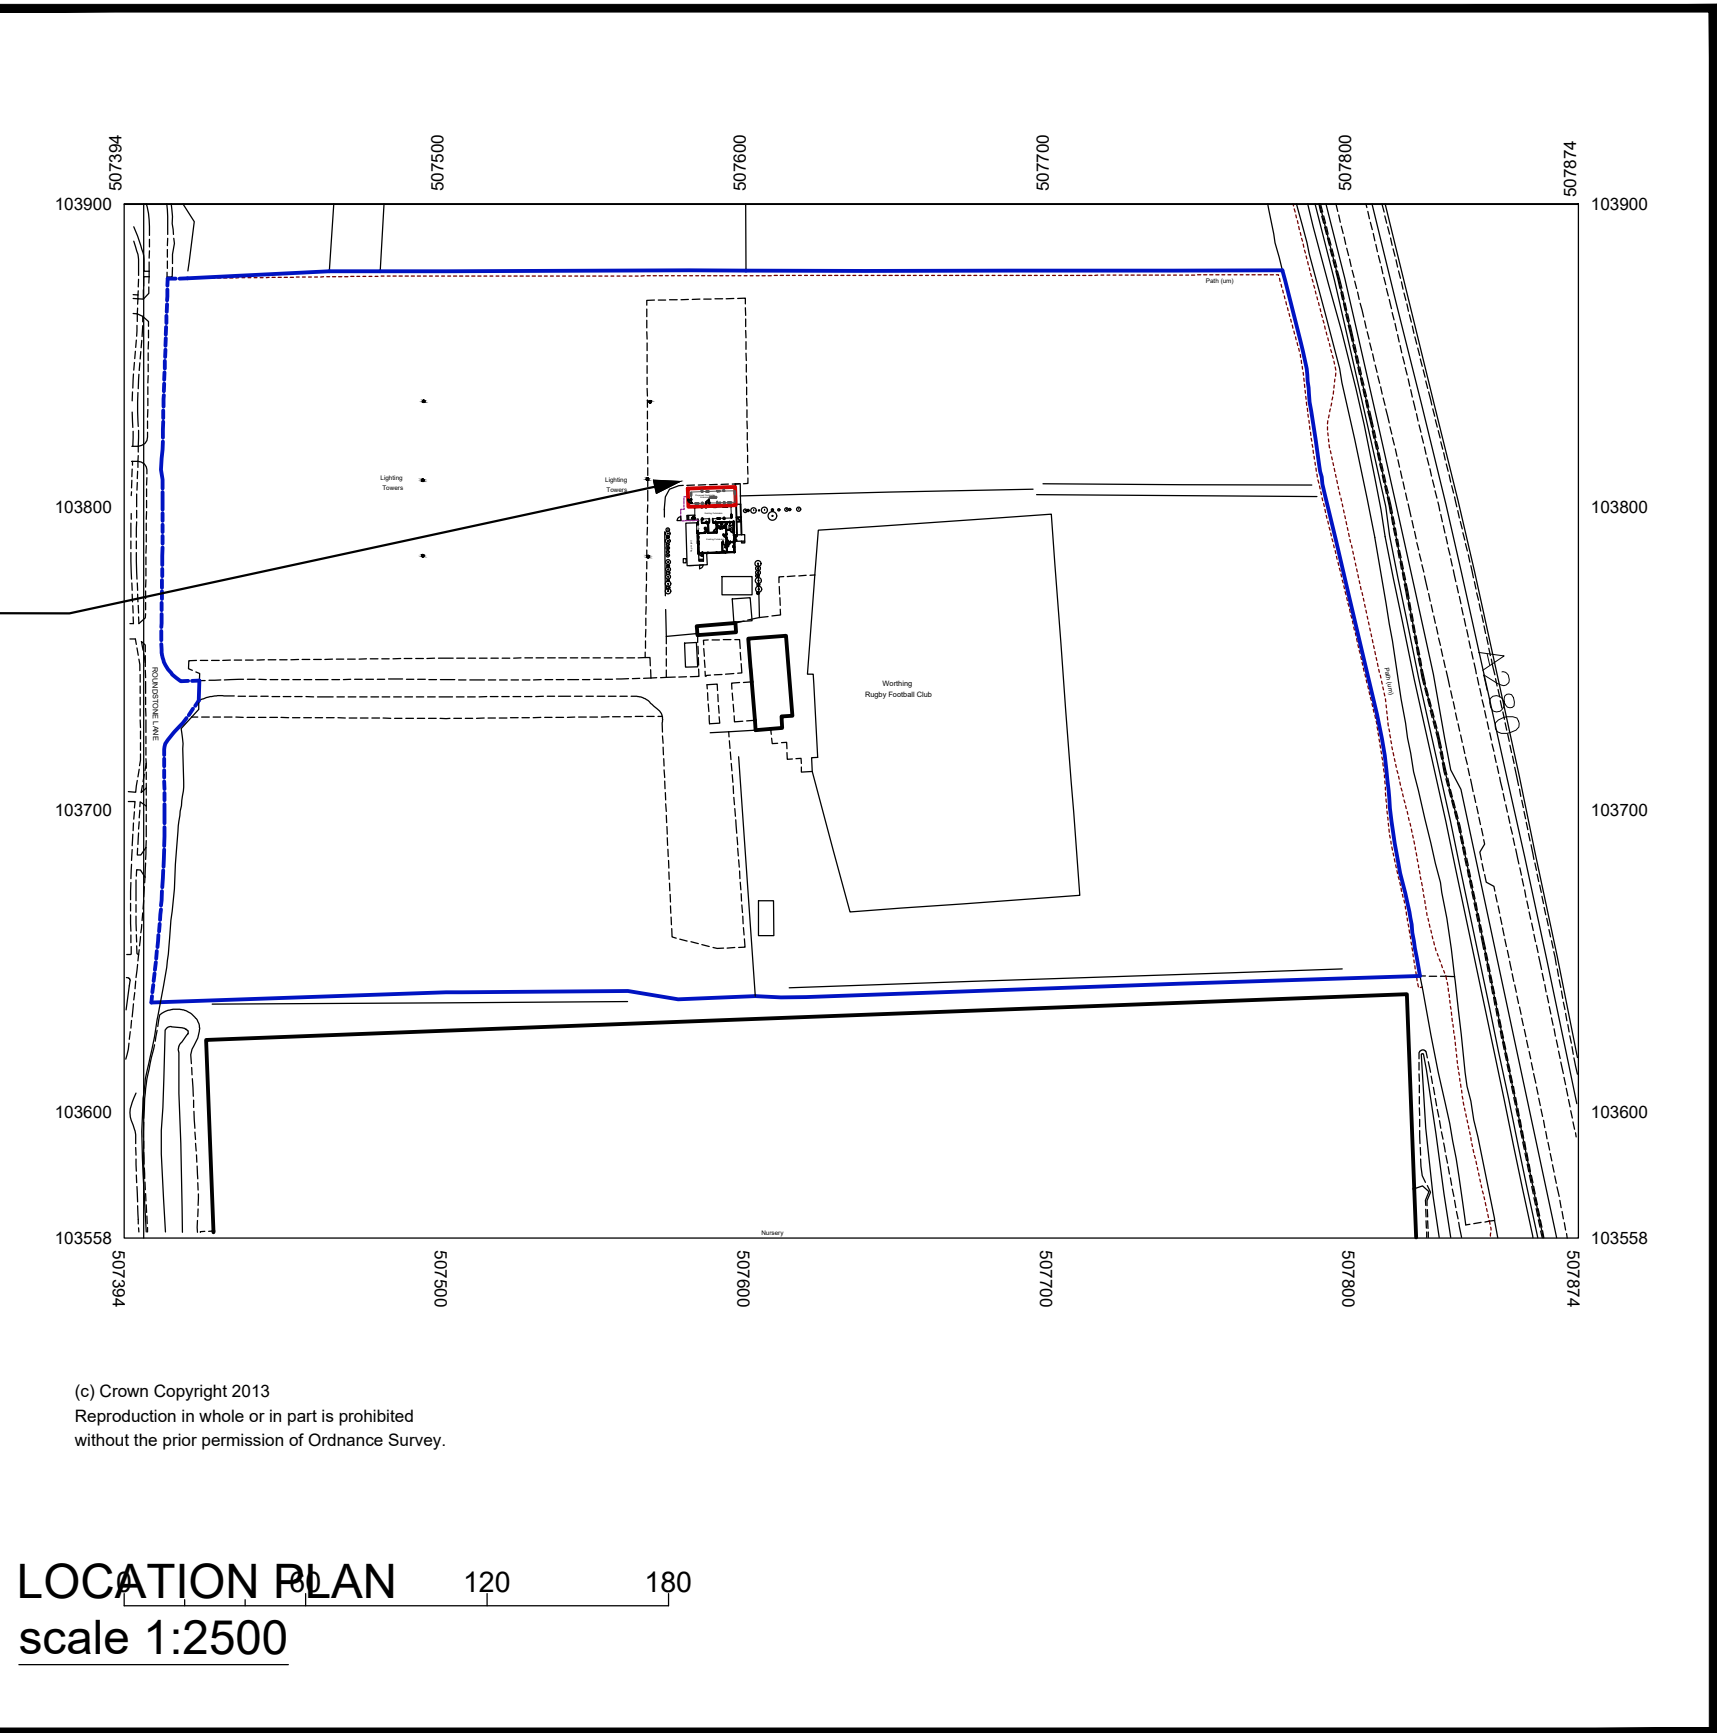

Crown Copyright 2006
Reproduction in whole or in part is prohibited
without the prior permission of Ordnance Survey.

Portakabin

Title
Proposed Block Plan

Beech Tree Childcare
at Worthing Rugby Club
Roundstone Lane
Littlehampton
BN16 4AX
Date: 6th May 2021
Scale : 1:200 & 1:2500 @ A1
Drawing Number
BTC420060362 UA

NOTES:
- Site plan is based on existing Ordnance Survey information
- Responsibility is not accepted for errors made by others in scaling from this drawing. Contractors must check all dimensions on site. Discrepancies must be reported to the drawing owner before proceeding.

- KEY:
- Application Boundary
 - Area owned by client but not in application
 - Existing fencing 1.8mH
 - Proposed foul drainage route
 - Proposed grey water drainage route
 - Proposed surface water drainage route
 - Proposed fencing

Portakabin Limited 2000
This drawing is the property of Portakabin Limited,
it must not be copied or reproduced or divulged
to anyone without written permission.

Rev.	Date	Notes	