



PROPOSED NORTH ELEVATION 1:100

PROPOSED WEST ELEVATION 1:100

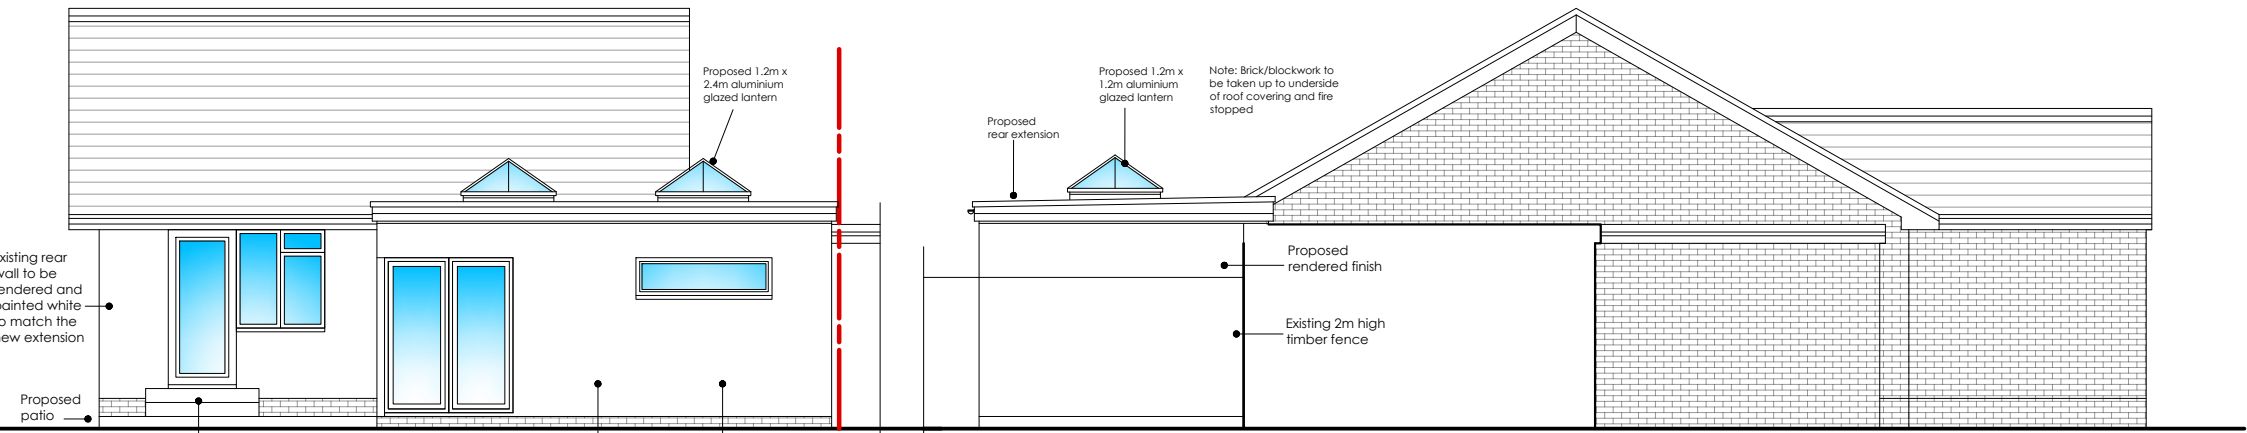

PROPOSED SOUTH ELEVATION 1:100

PROPOSED EAST ELEVATION 1:100

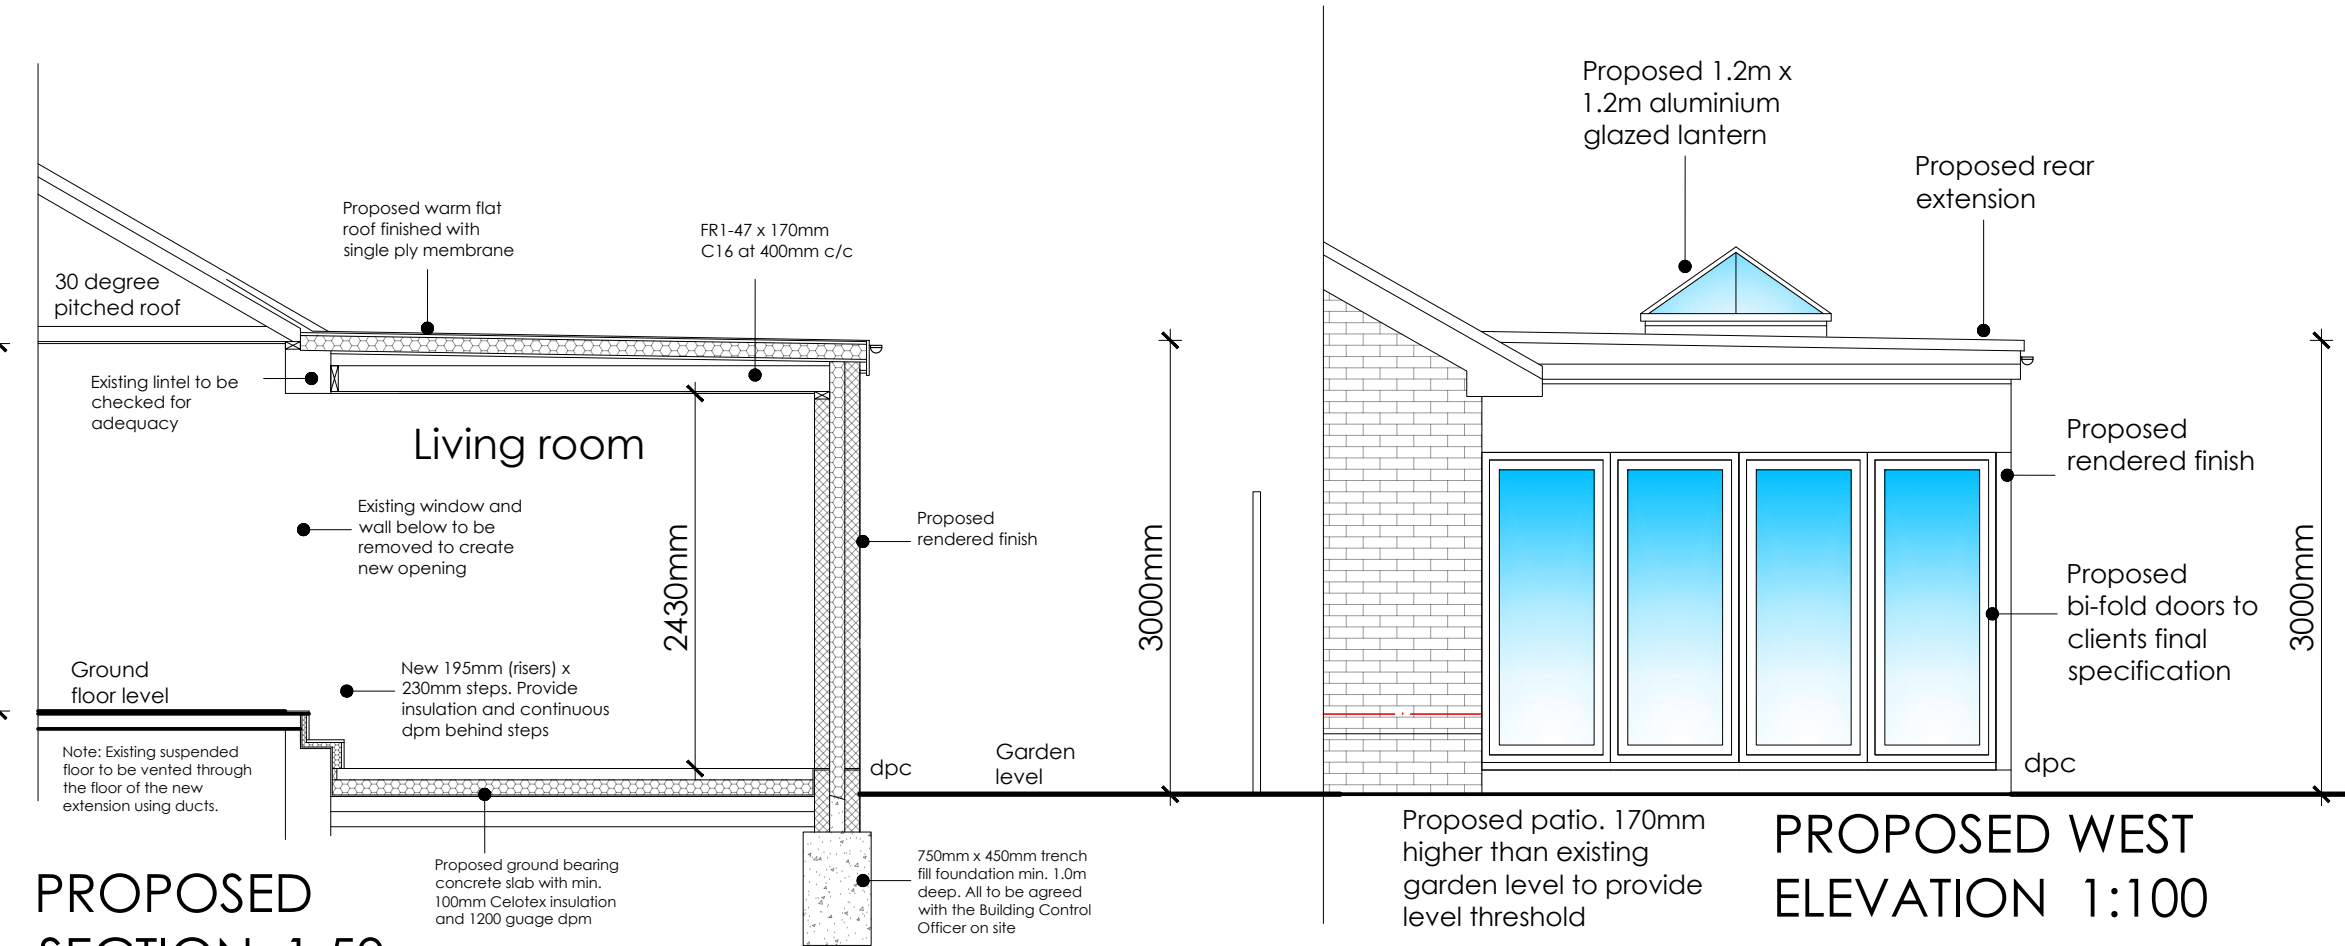

PROPOSED SECTION 1:50

PROPOSED WEST ELEVATION 1:100

Scale Bars:

1:1250 0m 10m 20m 30m 40m 50m

1:500 0m 5m 10m 15m 20m

1:200 0m 2m 4m 6m 8m

1:100 0m 1m 2m 3m 4m

0m 1m 2m

1:50 0 200 400

1:10 0 20 40 60 80 100 200

1:5 0 20 40 60 80 100 200

ama
afterbury moore associates
architectural &
quantity
surveying
services

Unit 1 Gosting Croft Business Park
Long Furlong
Clapham Worthing
West Sussex BN13 3UT
01903 871131
carl@afterburymoore.co.uk

Client:		
Address of Works: 20 Pine Trees Close Angmering West Sussex BN16 4LT		
Drawing Title: Proposed Rear Extension Planning & Building Control		
Paper Size: A3	Date: Apr. 2022	
Job Number: AR - 171	Drawing Number: 04	Revision: Revision

General Notes:
1: Do not scale from these drawings (unless for planning purposes).
2: Drawings to be read in conjunction with the structural calculations and the building notes provided.
3: The client/ contractor is advised to read the separate notes and the details provided in the structural calculations regarding the CDM regulations.
4: The property owner is reminded to serve a Party Wall Notice on any adjoining owner should they need to do so under the requirements of the Party Wall Act 1996.
5: No work should be undertaken until all consents (Planning and Building Control) have been received and approved in writing. Any work undertaken without consent is done so at the clients risk.
6: All dimensions to be checked on site prior to ordering any materials, kitchens or bathrooms.
7: All existing foundations and lintels taking any additional loads are to be exposed and agreed with the Building Control Officer.

Revision	Date	Amendment