



PROPOSED NORTH ELEVATION 1:100

PROPOSED WEST ELEVATION 1:100

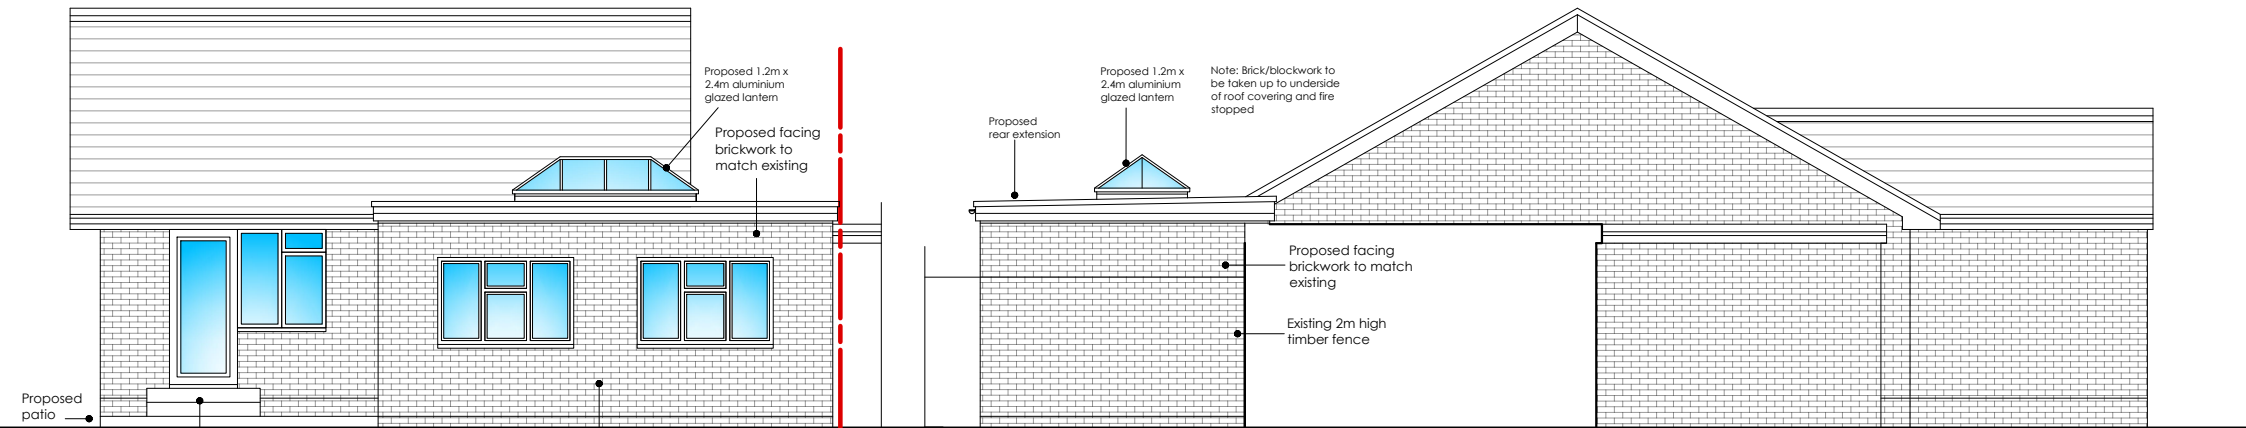

PROPOSED SOUTH ELEVATION 1:100

PROPOSED EAST ELEVATION 1:100

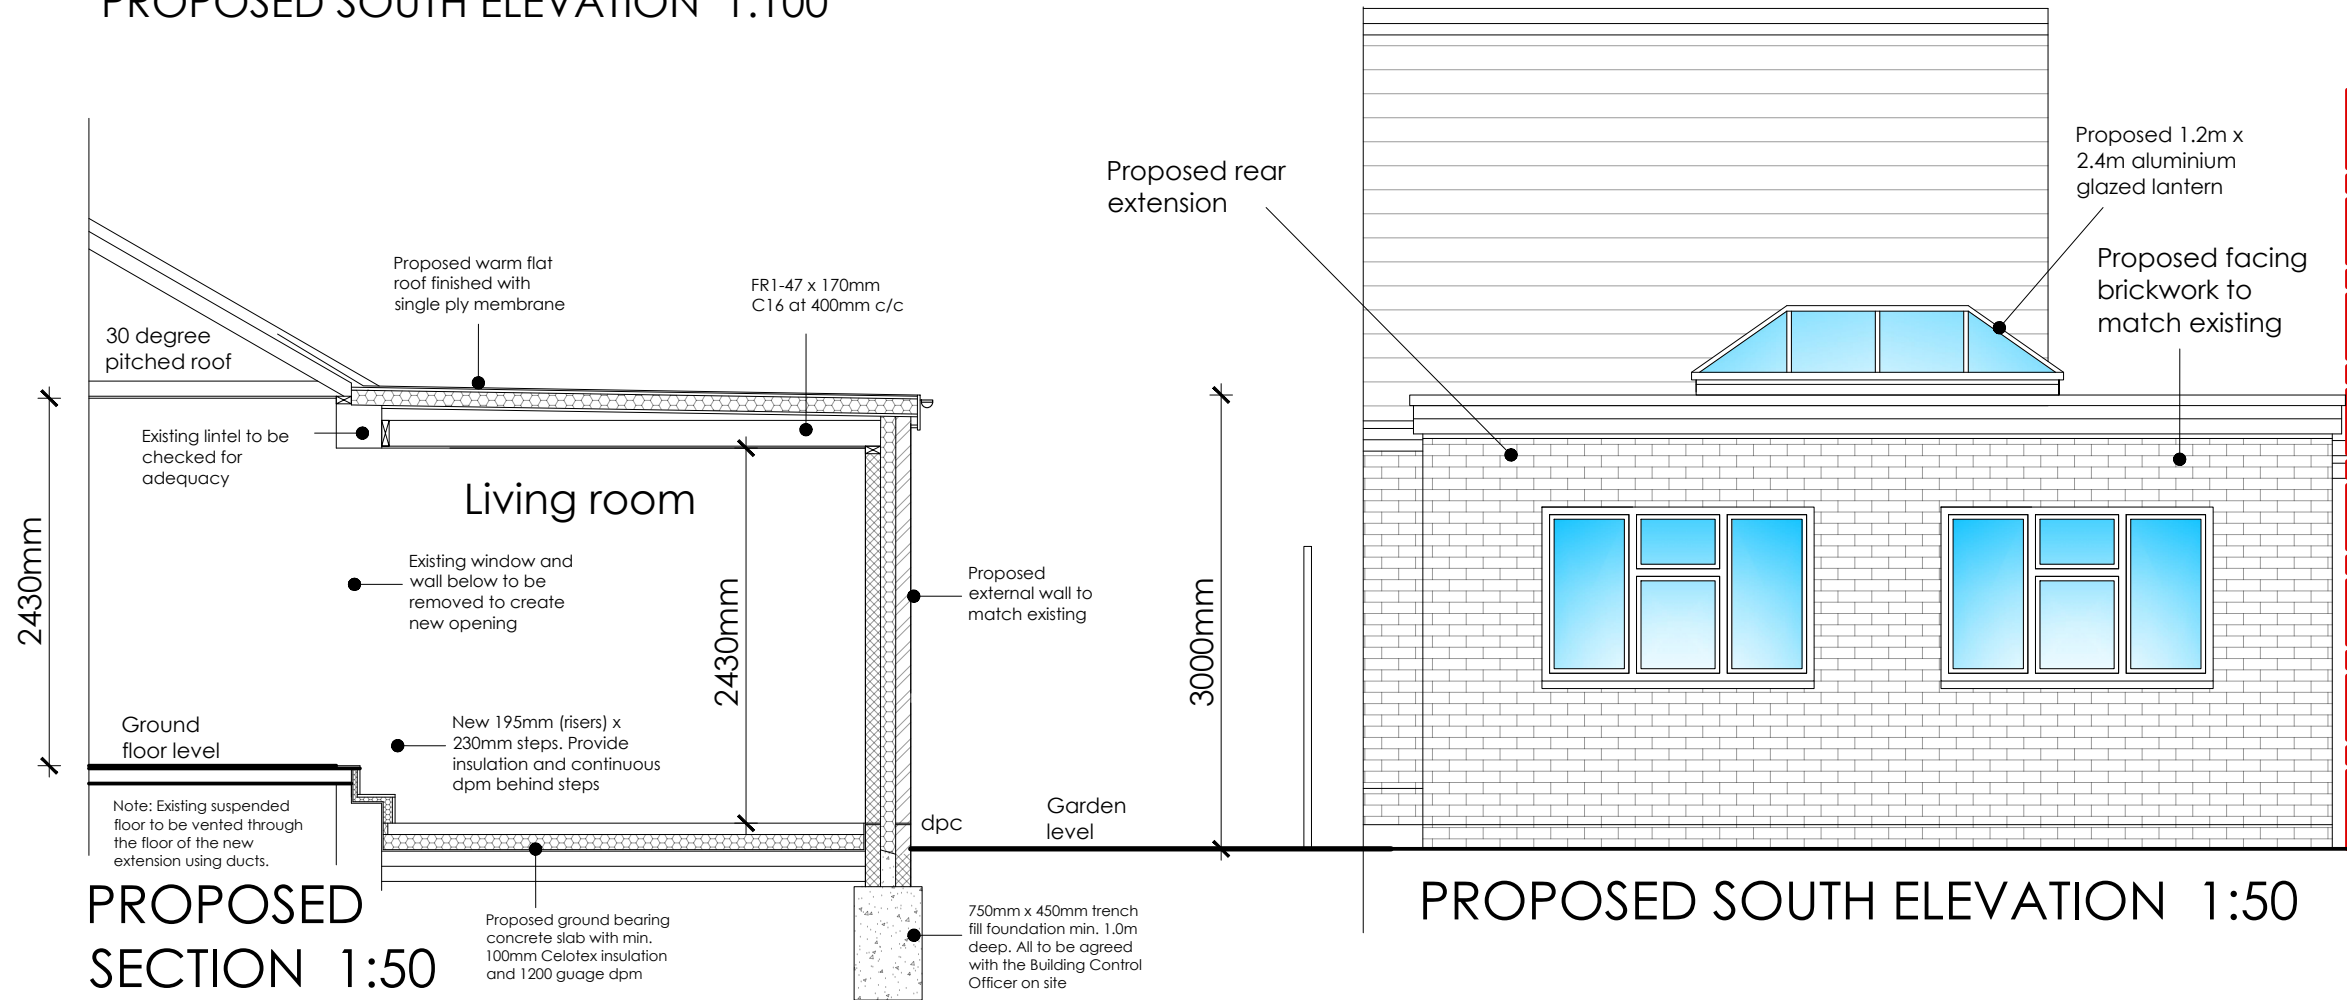

PROPOSED SECTION 1:50

PROPOSED SOUTH ELEVATION 1:50

Scale Bars:

1:1250 0m 10m 20m 30m 40m 50m

1:500 0m 5m 10m 15m 20m

1:200 0m 2m 4m 6m 8m

1:100 0m 1m 2m 3m 4m

1:50 0m 1m 2m

1:10 0 200 400

1:5 0 20 40 60 80 100 200

**ama** architectural & quantity surveying services  
atterbury moore associates

Unit 1 Gosling Croft Business Park  
Long Furlong  
Clapham Worthing  
West Sussex BN13 3UT  
01903 871131  
carl@atterburymoore.co.uk

Client:

Address of Works: 20 Pine Trees Close  
Angmering  
West Sussex  
BN16 4LT

Drawing Title: Proposed Rear Extension  
Planning & Building Control

Paper Size: A3 Date: Apr. 2022

Job Number: AR - 171 Drawing Number: 04 Revision: Revision

General Notes:

- 1: Do not scale from these drawings (unless for planning purposes).
- 2: Drawings to be read in conjunction with the structural calculations and the building notes provided.
- 3: The client/ contractor is advised to read the separate notes and the details provided in the structural calculations regarding the CDM regulations.
- 4: The property owner is reminded to serve a Party Wall Notice on any adjoining owner should they need to do so under the requirements of the Party Wall Act 1996.
- 5: No work should be undertaken until all consents (Planning and Building Control) have been received and approved in writing. Any work undertaken without consent is done so at the clients risk.
- 6: All dimensions to be checked on site prior to ordering any materials, kitchens or bathrooms.
- 7: All existing foundations and lintels taking any additional loads are to be exposed and agreed with the Building Control Officer.

| Revision | Date | Amendment |
|----------|------|-----------|
|          |      |           |
|          |      |           |
|          |      |           |