



NOTE


ALL FINISHES
TO MATCH EXISTING

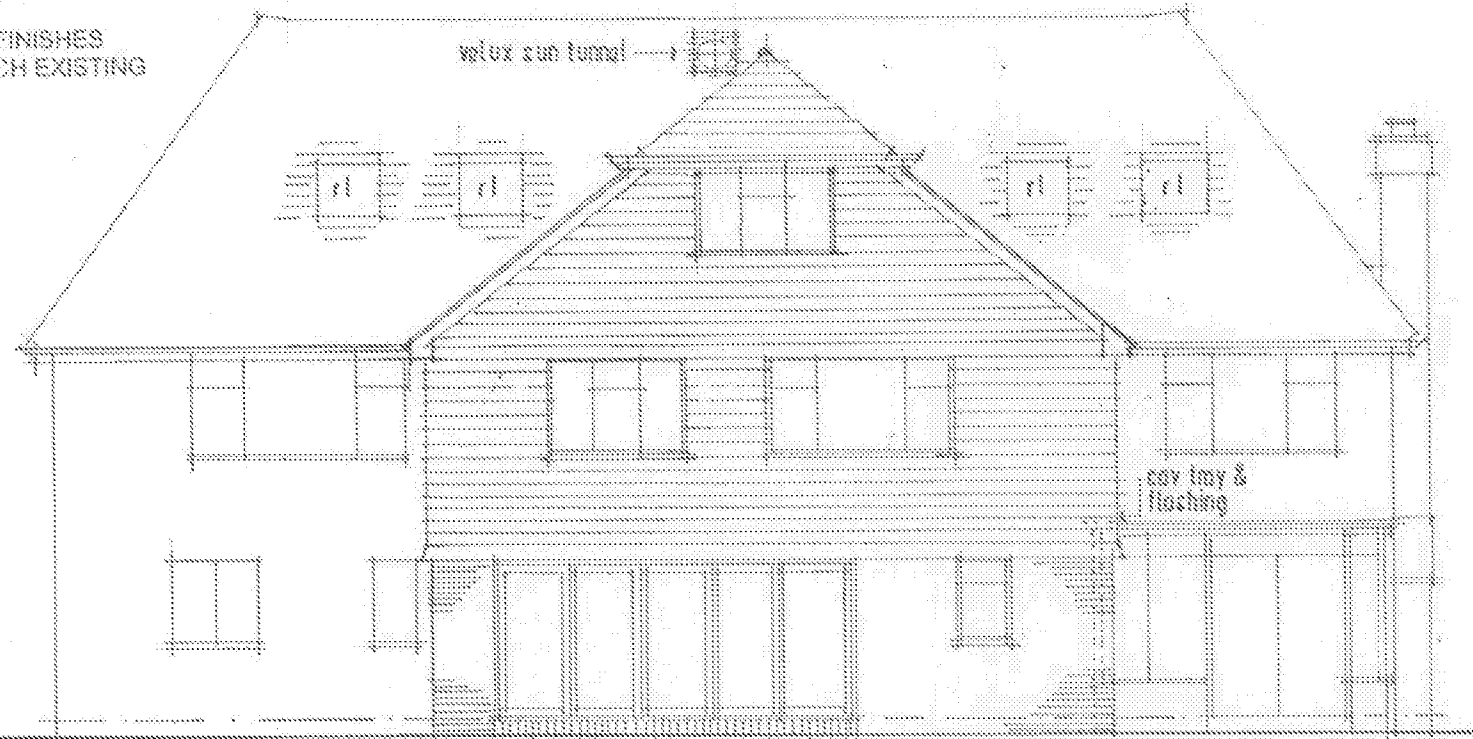


SOUTH [rear] 1/100

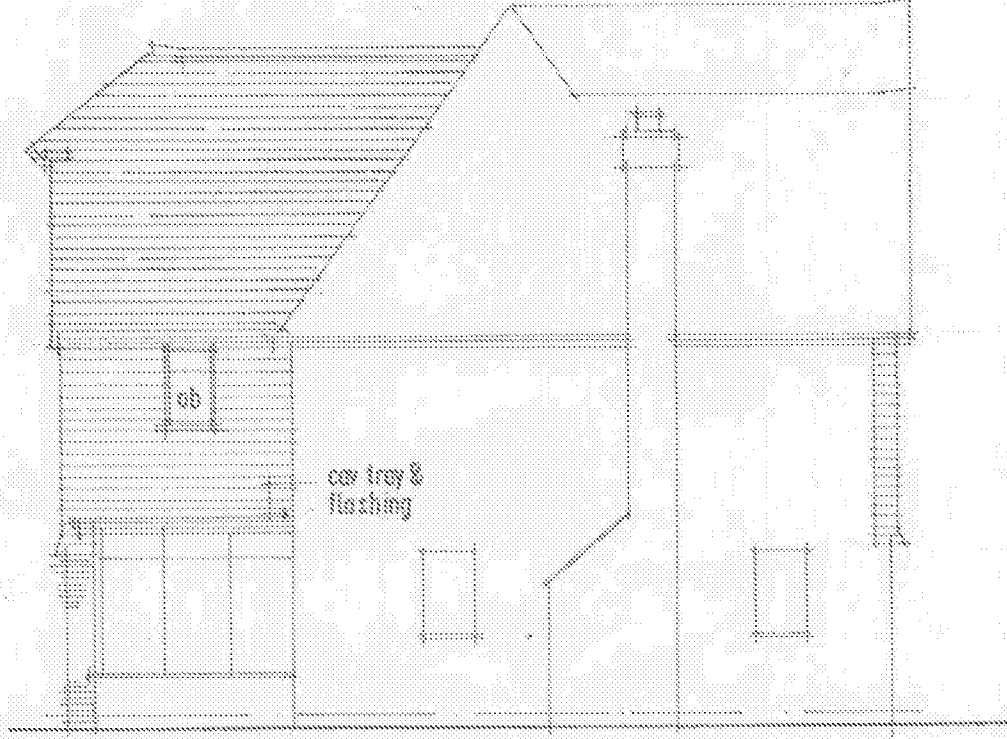


EAST 1/100

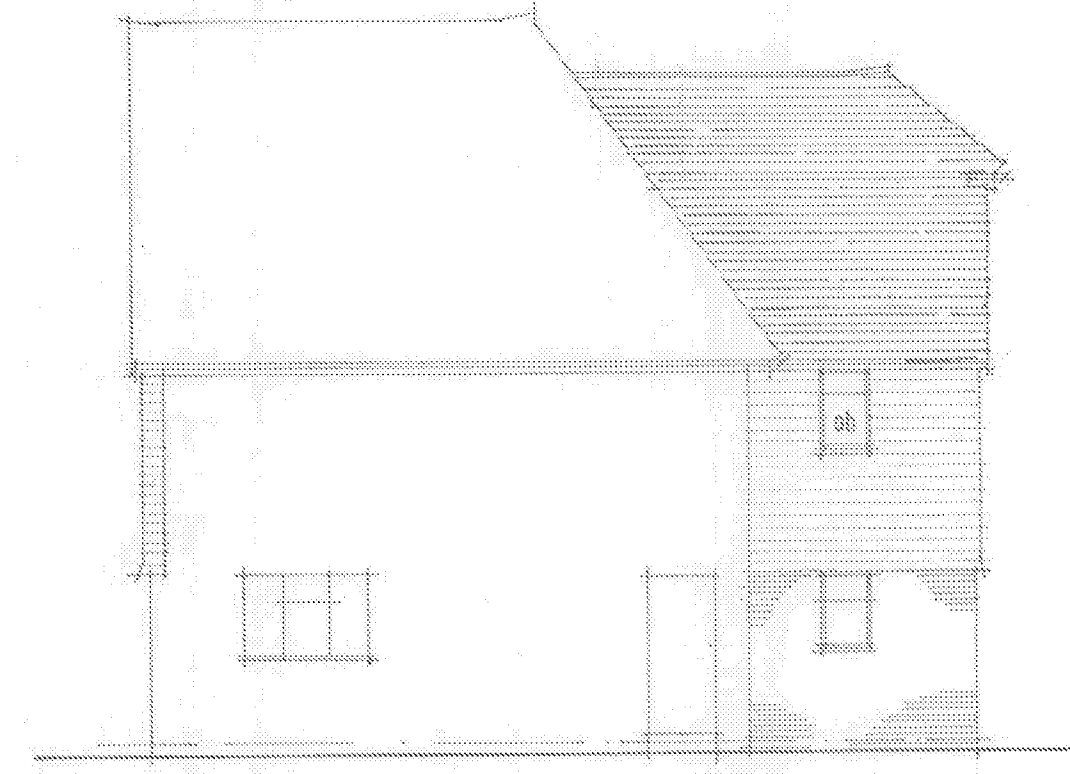

WEST 1/100

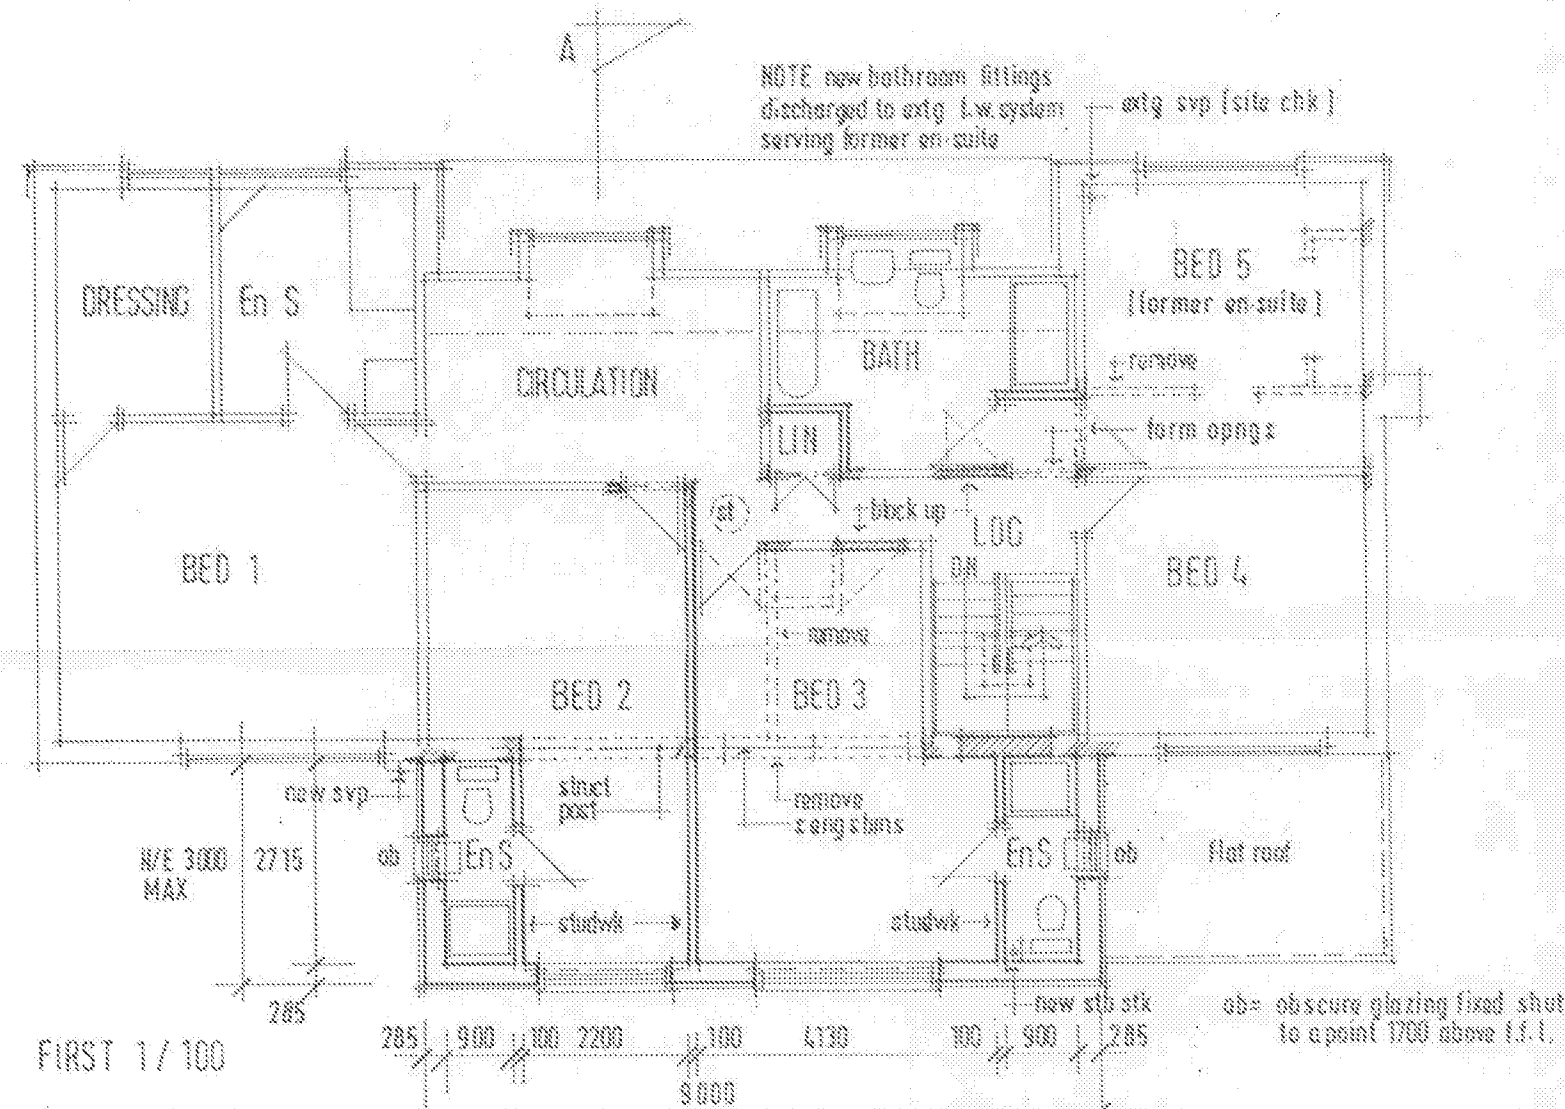


FIRST 1/100

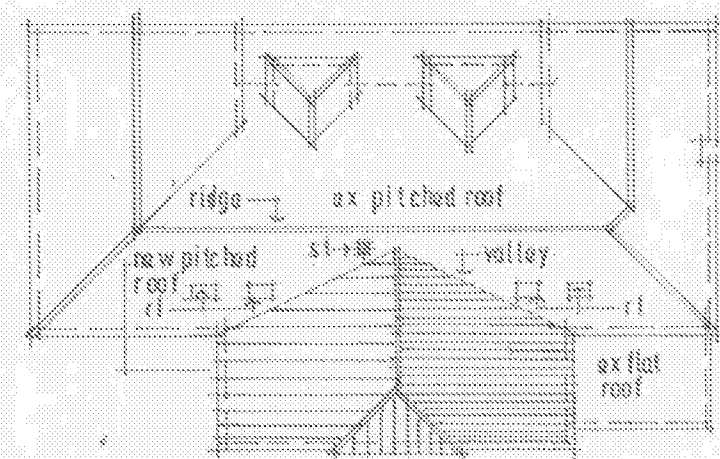

ROOF PLAN 1/200

NOTE
SANITARY FITTINGS INDICATIVE ONLY
EXTG FW SYSTEM TO BE FULLY SITE CHECKED
ON COMMENCEMENT OF WORKS
LINTOLS CATWIC CG 75/100 EXTERNAL
CN 100 INTERNAL

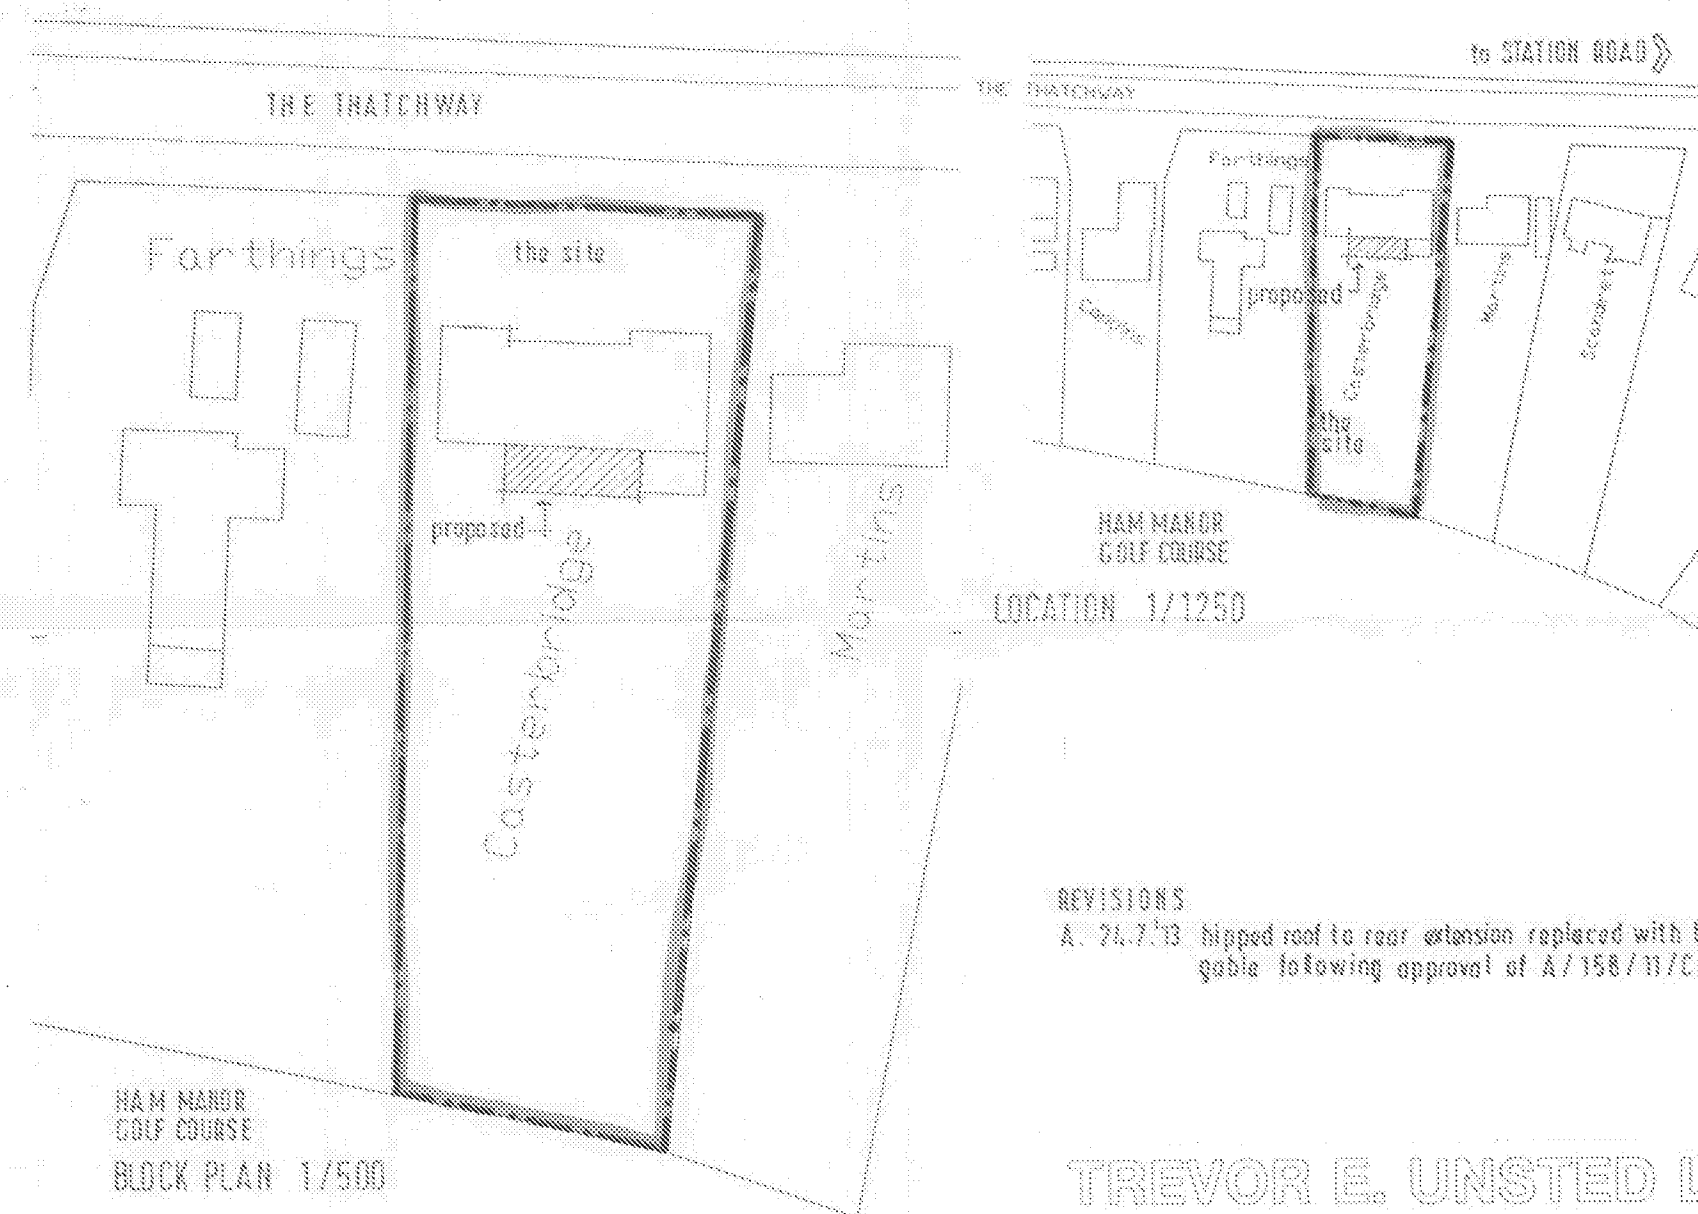

BLOCK PLAN 1/500

REVISIONS
A. 21.7.13 hipped roof to rear extension replaced with barnhipped gable following approval of A/158/11/CLP

TREVOR E. UNSTED LTD

116C, HOKSE • 58 O' DEALANE • RIMINGTON • WEST SUSSEX • BN16 2HG Tel: 01903 630100

Client: MR & MRS. R. SANCHANI.

Project: EXTENSION/ALTERATION, CASTERBRIDGE
THE THATCHWAY, ANGERING,
W/SUSSEX; BN16 4HJ.

Drawing: PROPOSED


Scale: AS SHOWN Drawing No.:

Date: NOV 2011 11/3831/1


Drawn: [Redacted] Revisions:

Copyright: [Redacted]

The contractor must check all dimensions and levels on site and no dimensions are to be scaled from drawings.
It is the contractor's responsibility to ensure compliance with all statutory authority requirements, carry out works with total regard to existing and retained structures. Works and materials to latest CP/BES.
Drawing to be read in strict accordance with engineer's information where applicable.
All structural timber C16 unless otherwise noted. All structural and external timber pressure impregnated with preservative, cut ends site brushed with Cuprinol or similar treatment.
Local authority to witness satisfactory test on all new and affected foot/drainage.

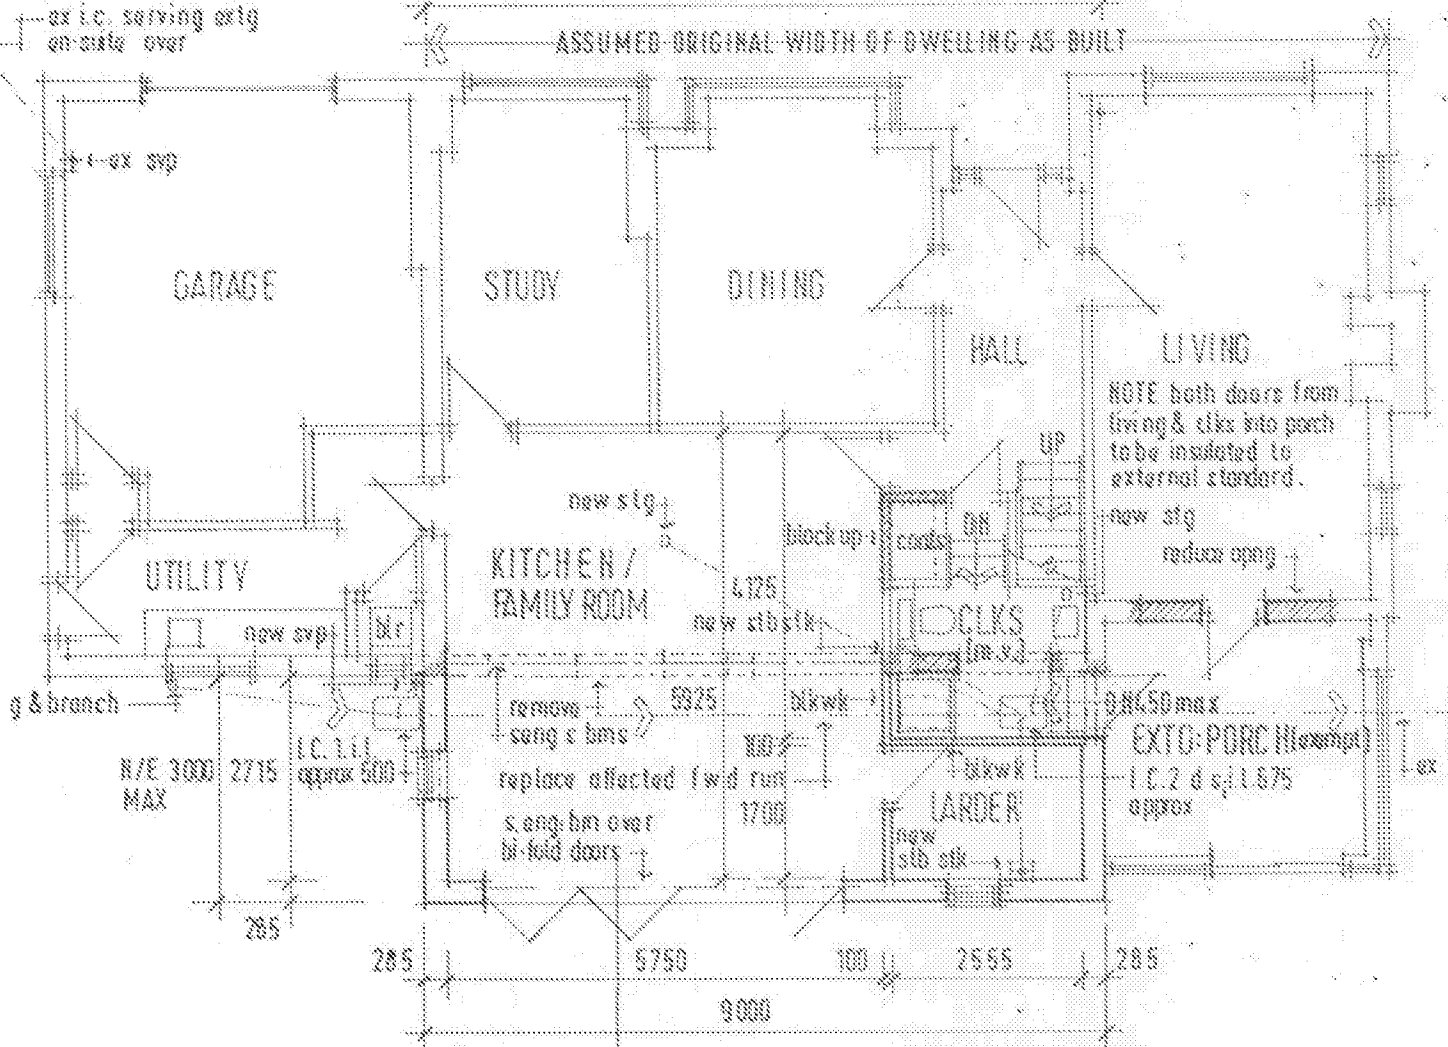

GROUND 1/100

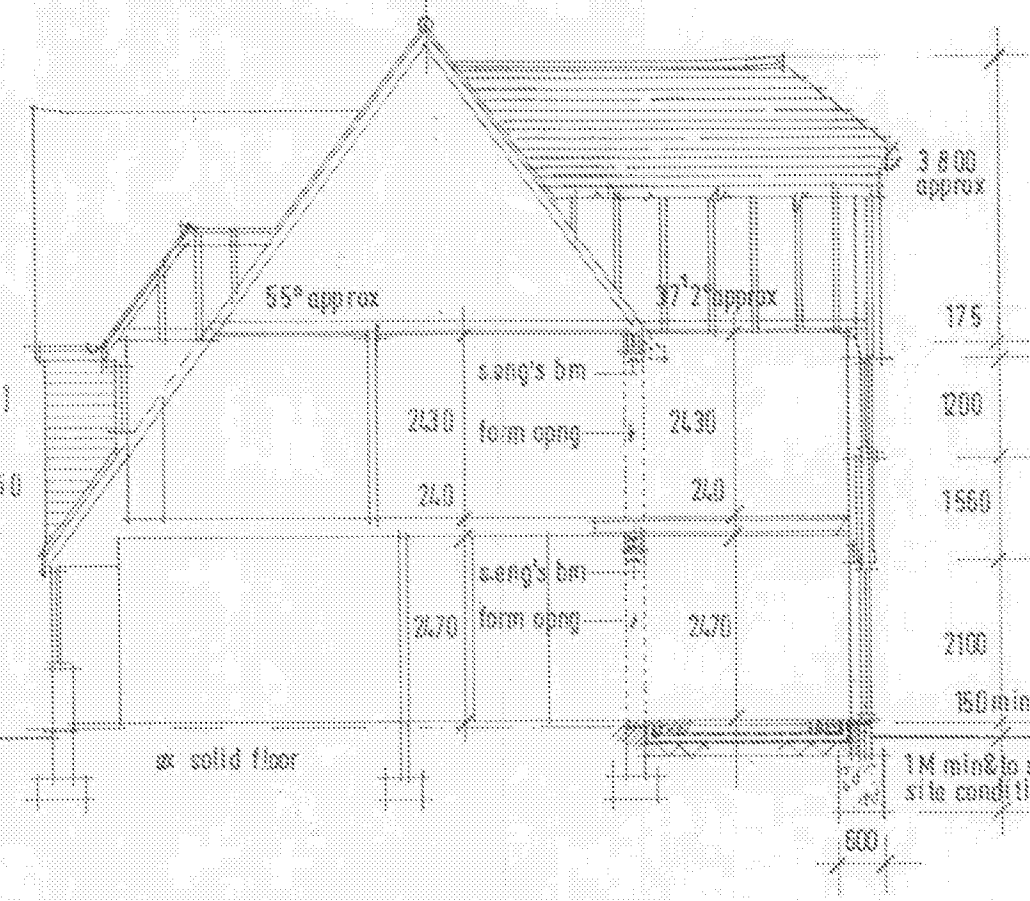

SECTION A: A 1/100

SEE GEN NOTES & S. ENG'S INFORMATION