


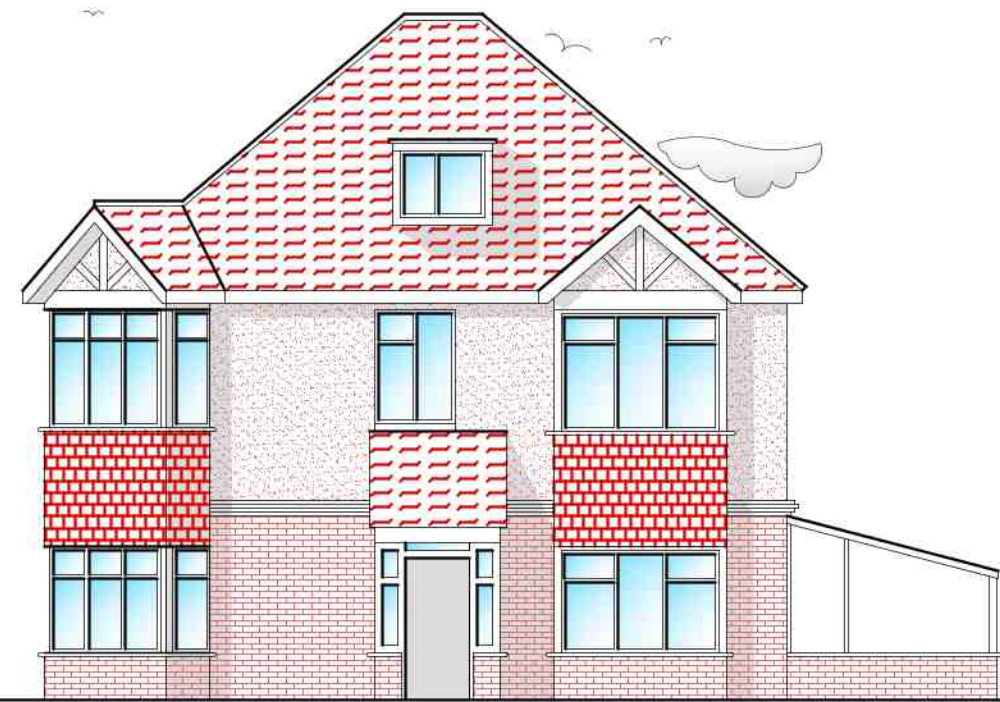


Existing South-East Elevation



Existing North-East Elevation



Existing South-West Elevation

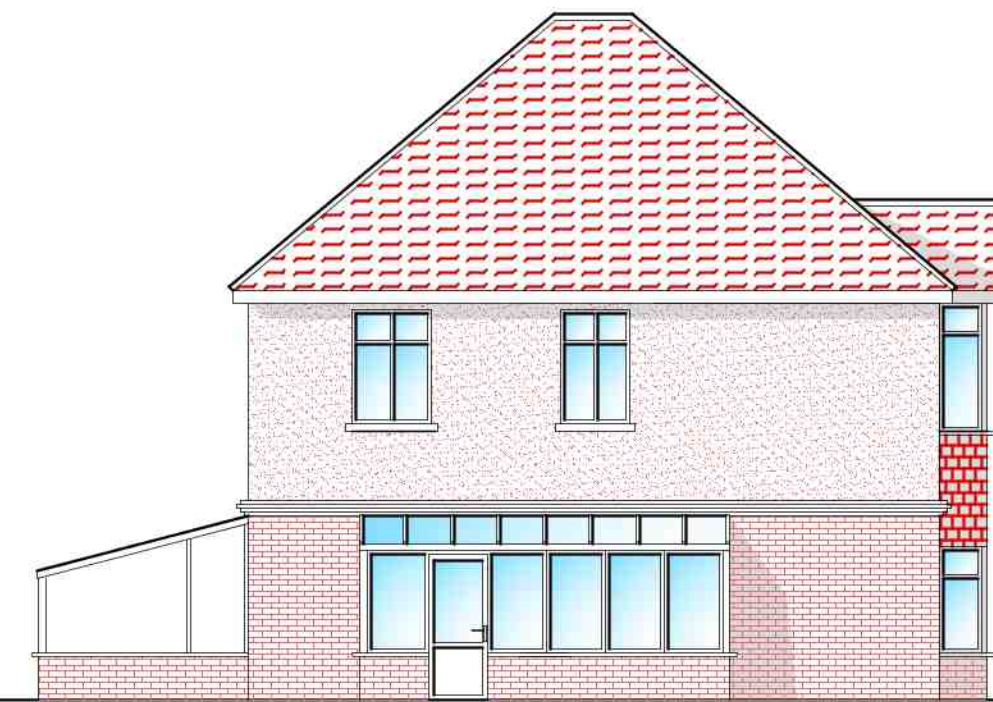

Existing North-West Elevation



Proposed South-East Elevation




Proposed North-East Elevation




Proposed South-West Elevation




Proposed North-West Elevation

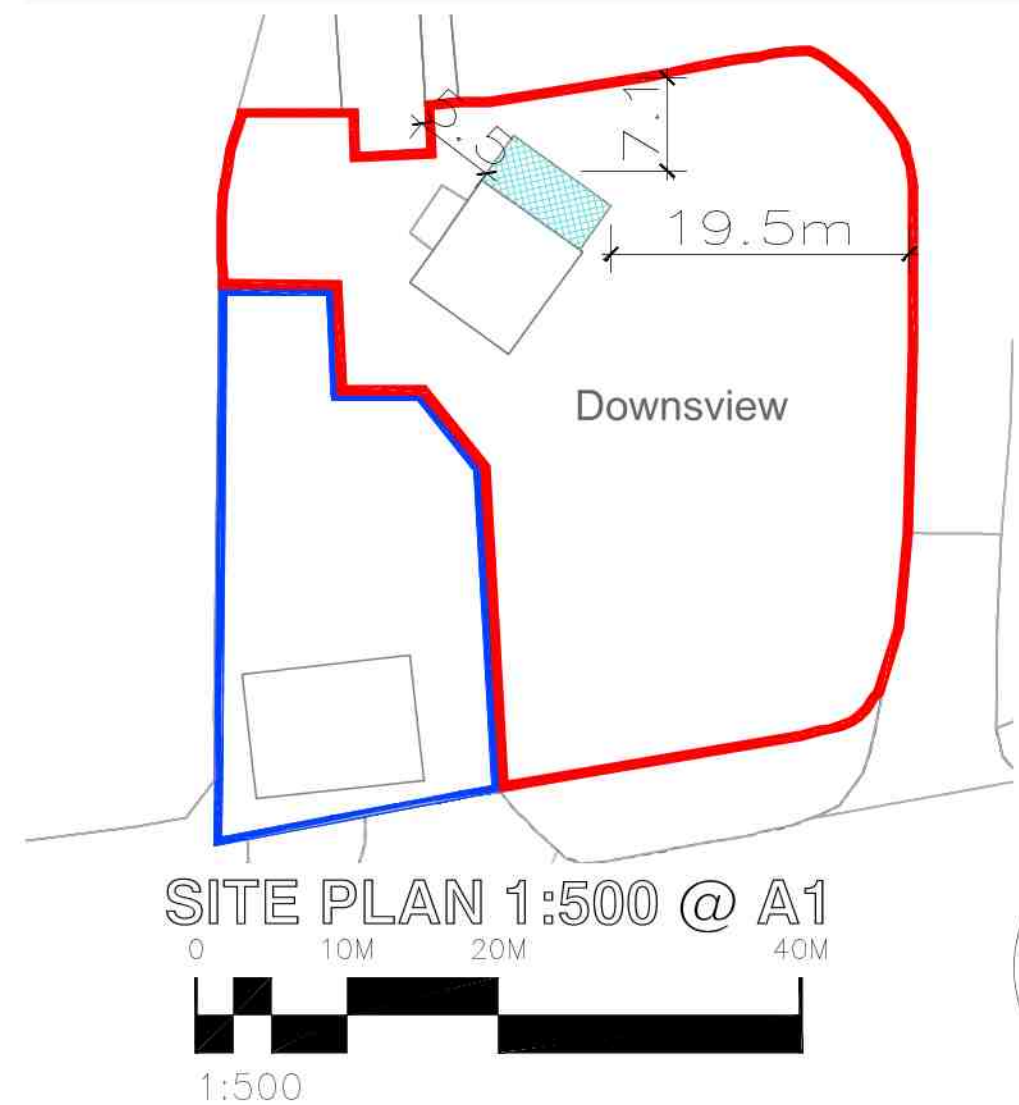


SITE PLAN 1:500 @ A1

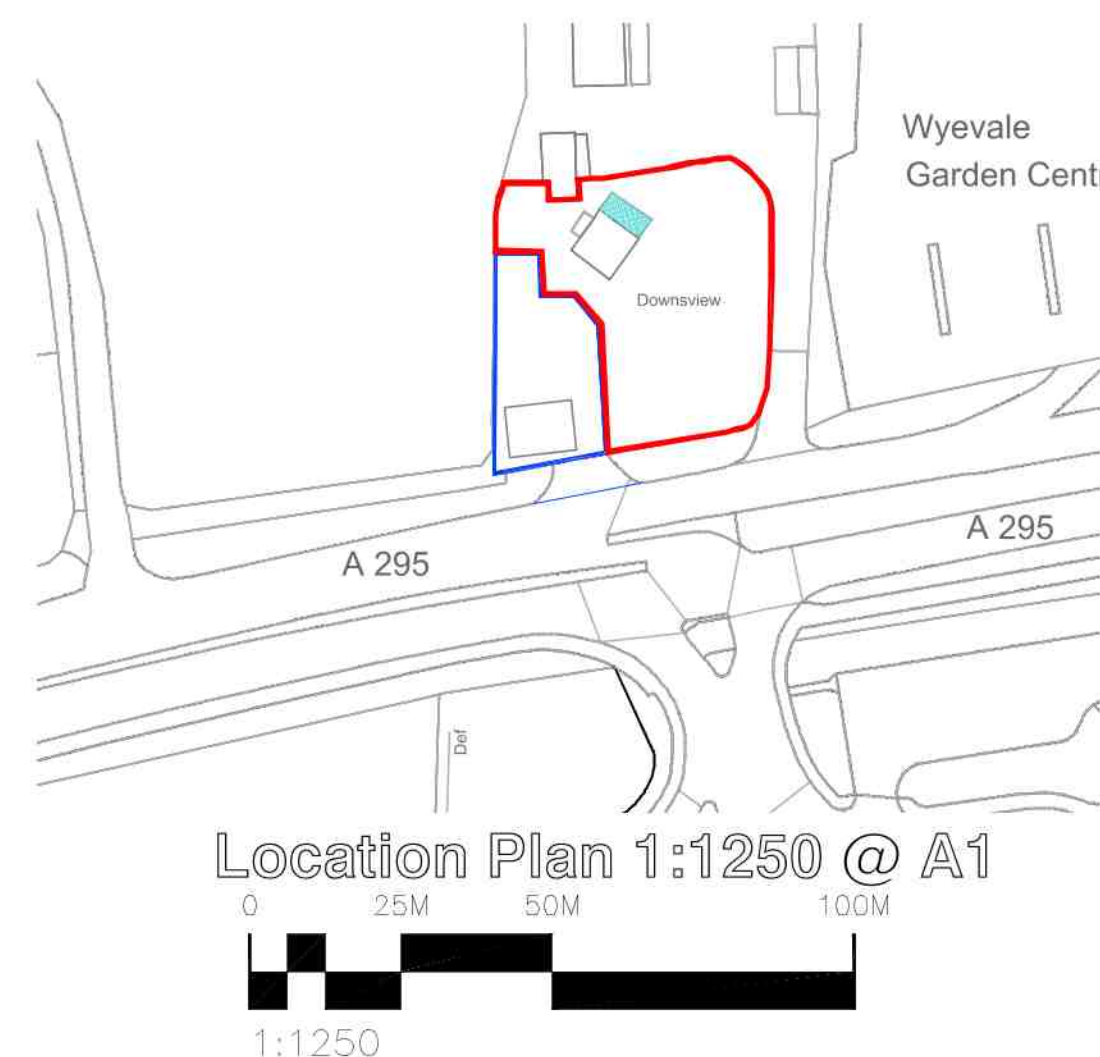


Location Plan 1:1250 @ A1

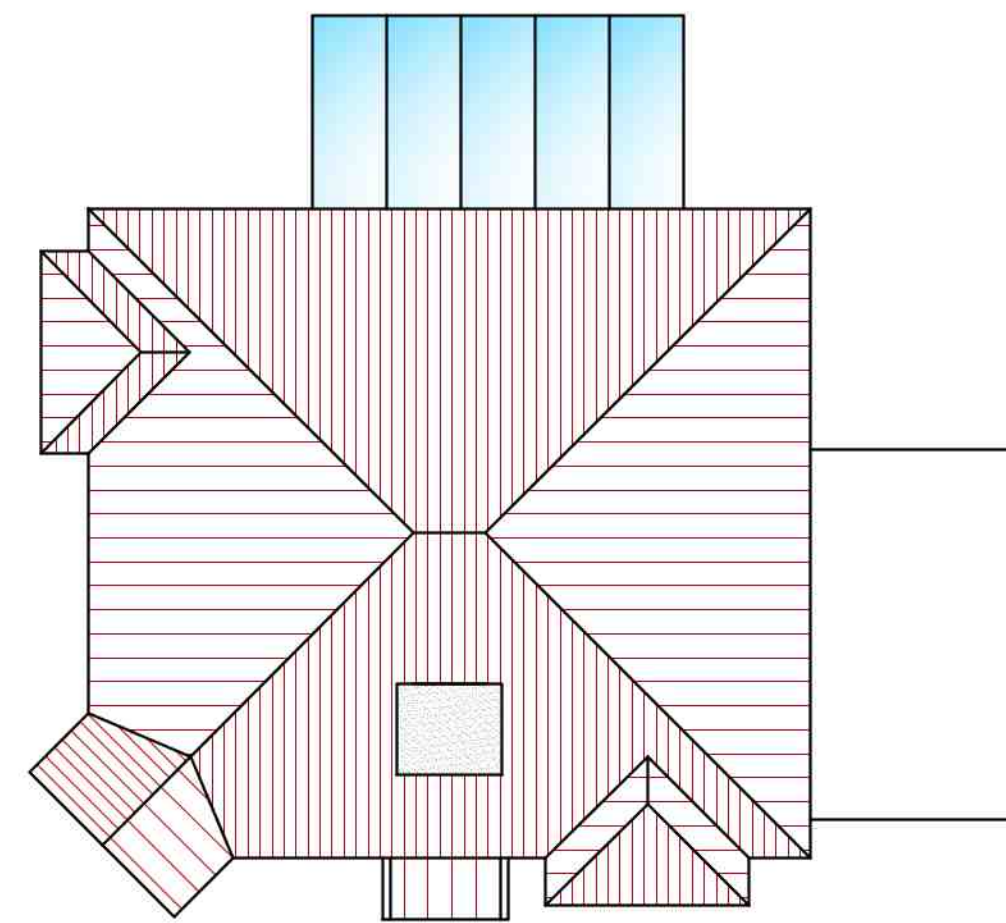


Existing roof Plan

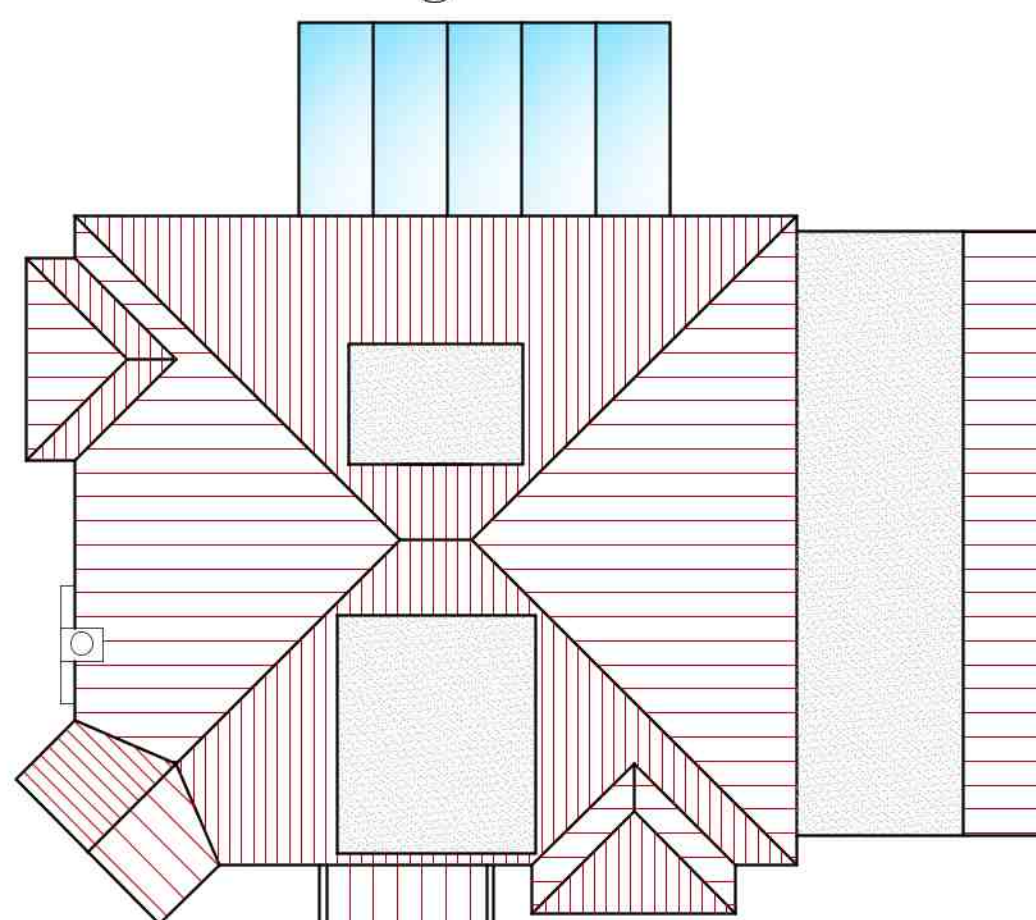


Proposed roof Plan

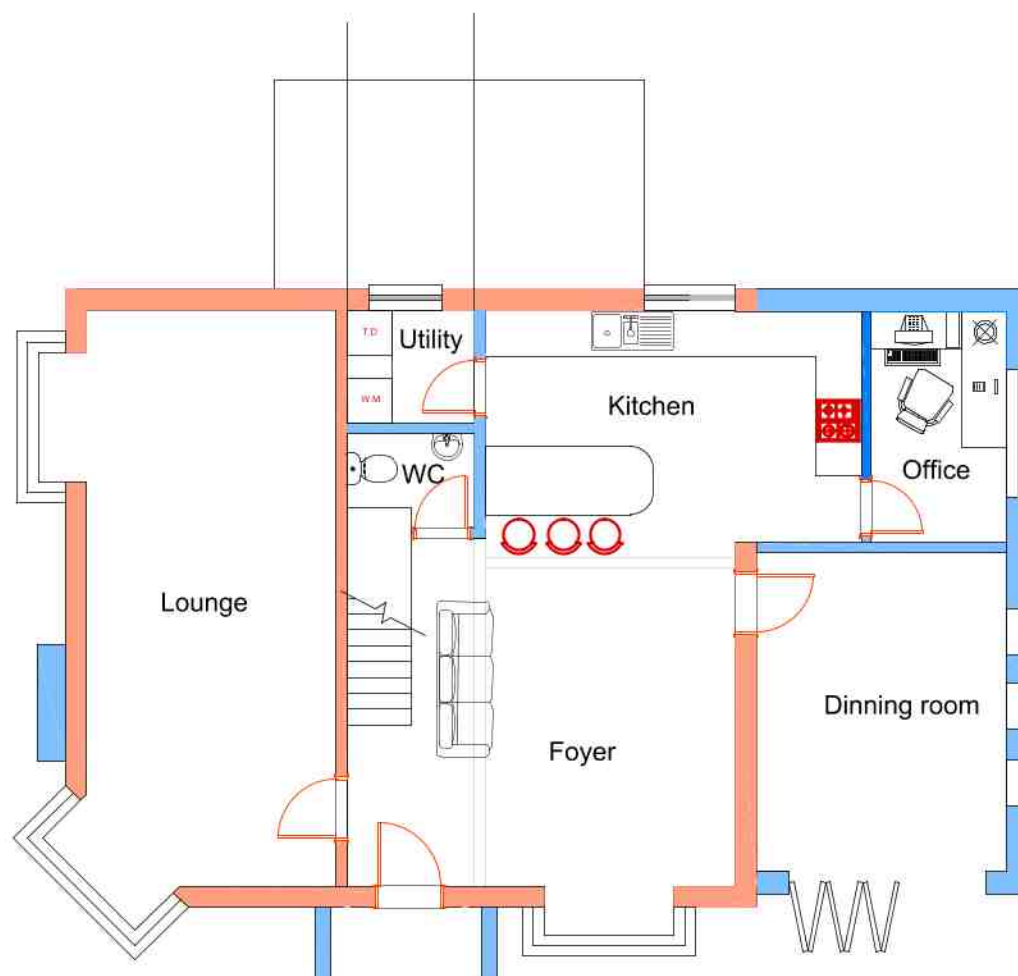


Proposed Ground Floor Plan

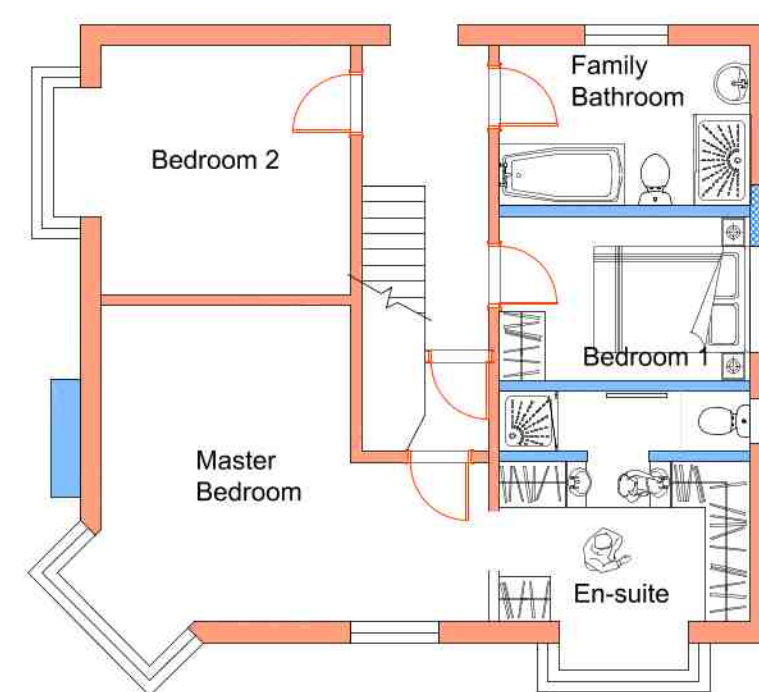


Proposed First Floor Plan

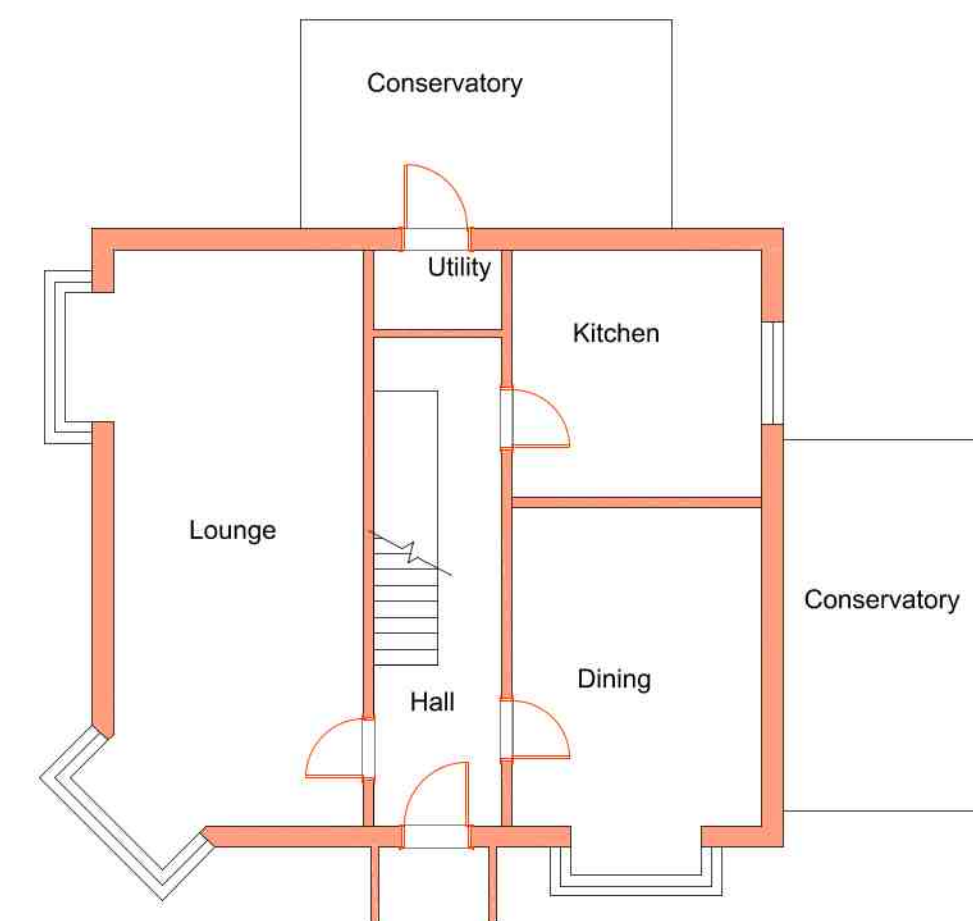


Existing Ground Floor Plan

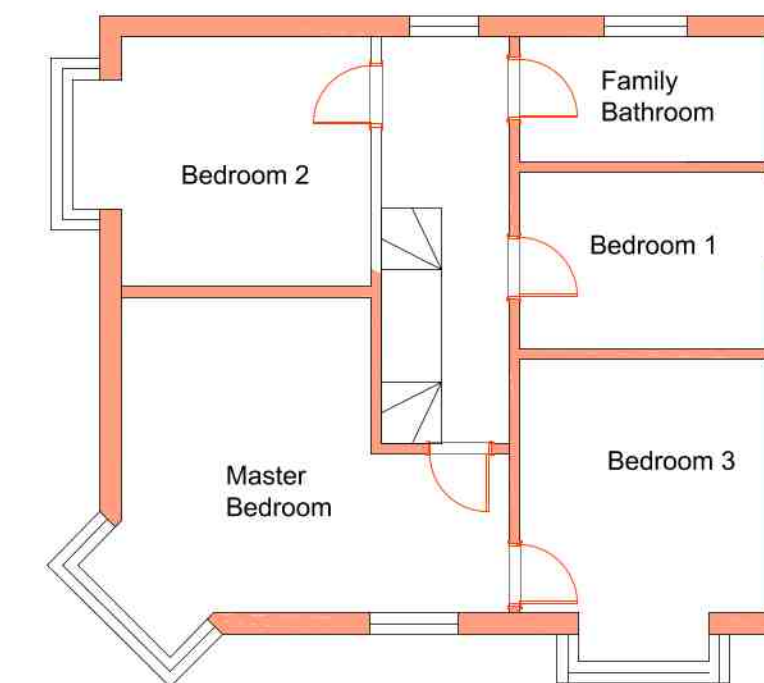

Existing First Floor Plan

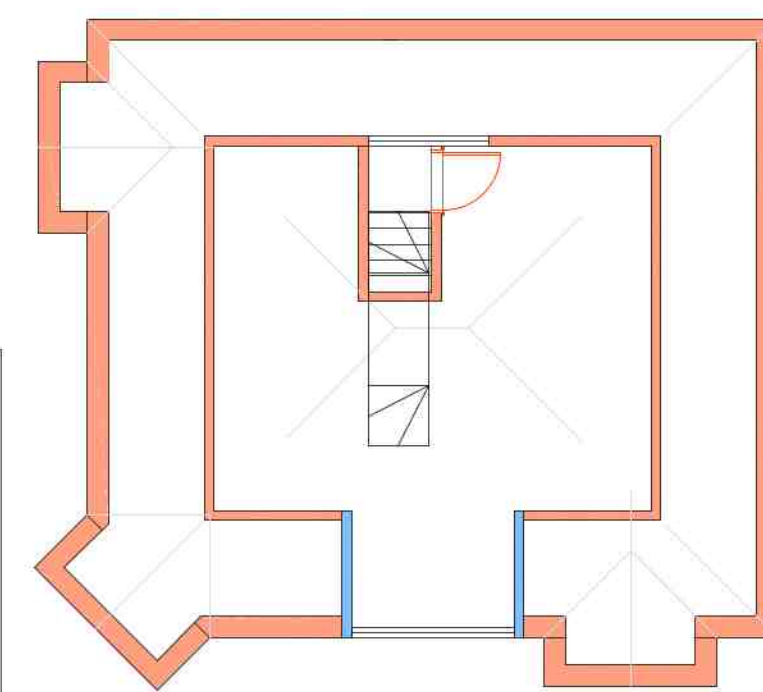

Proposed Loft Floor Plan

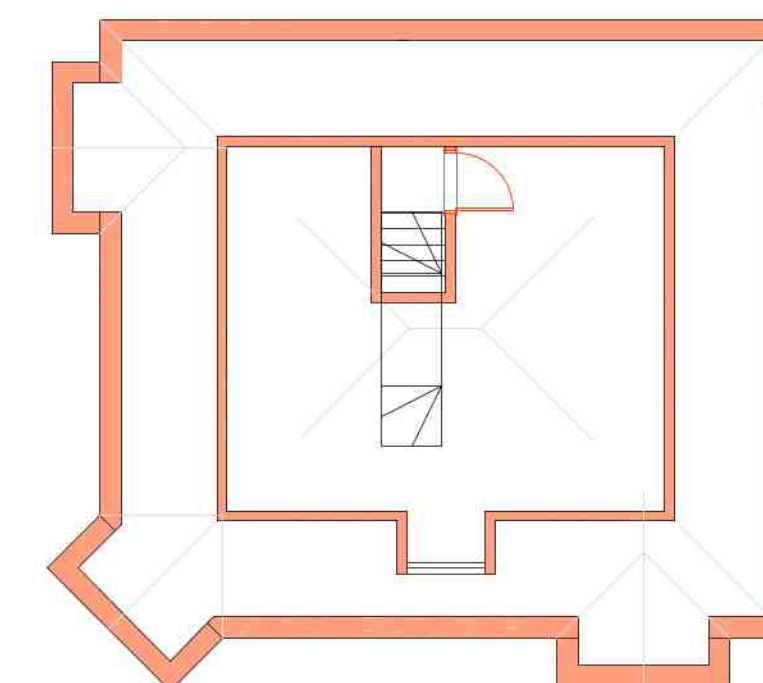

Existing Loft Floor Plan

General Notes: 1. Do not scale from the drawing, except for planning purposes. 2. All dimensions to be verified on site prior to work being commenced and any discrepancy reported to Environ architectural services. 3. Any discrepancies between the drawings and the written specification are to be reported to Environ architectural services. 4. The drawing to be read in conjunction with relevant consultants and specialist drawings. 5. All works to comply with the relevant British Standards Code of Practice and building regulations. 6. If in doubt, about any aspect of the work please consult Environ architectural services. 7. The drawing is the copyright of Environ architectural services and is not to be reproduced in any form without prior written consent.	
Drawing Notes: 1. Proposed Development Shown in Blue 2. Existing levels and layouts shown in Red. 3. Proposed levels and layouts shown in Blue 4. All dimensions shown in Meters	
Drawn By:	L.G
Checked By:	G.A
Revision	Description
 The Studio 17 Sandfield Avenue Wick Littlehampton West Sussex BN17 7LL M: 0756131306 T: 01903 650629 www.envirowork.co.uk	
Drawing Status For Planning	
Project : Side extension, larger dormer, first floor exterior cladding and extension to existing porch	
Downsview Littlehampton Road Ferring, BN12 6PW	
Drawing Elevations, Floor Plans, Site plan & Location Plan.	
Scale : 1:100 /1:500/1:1250 @A1	
Job No: A-124	
Drawing No : 124/ 01	
Revision : REV-B	