





PROPOSED SOUTH ELEVATION



PROPOSED WEST ELEVATION

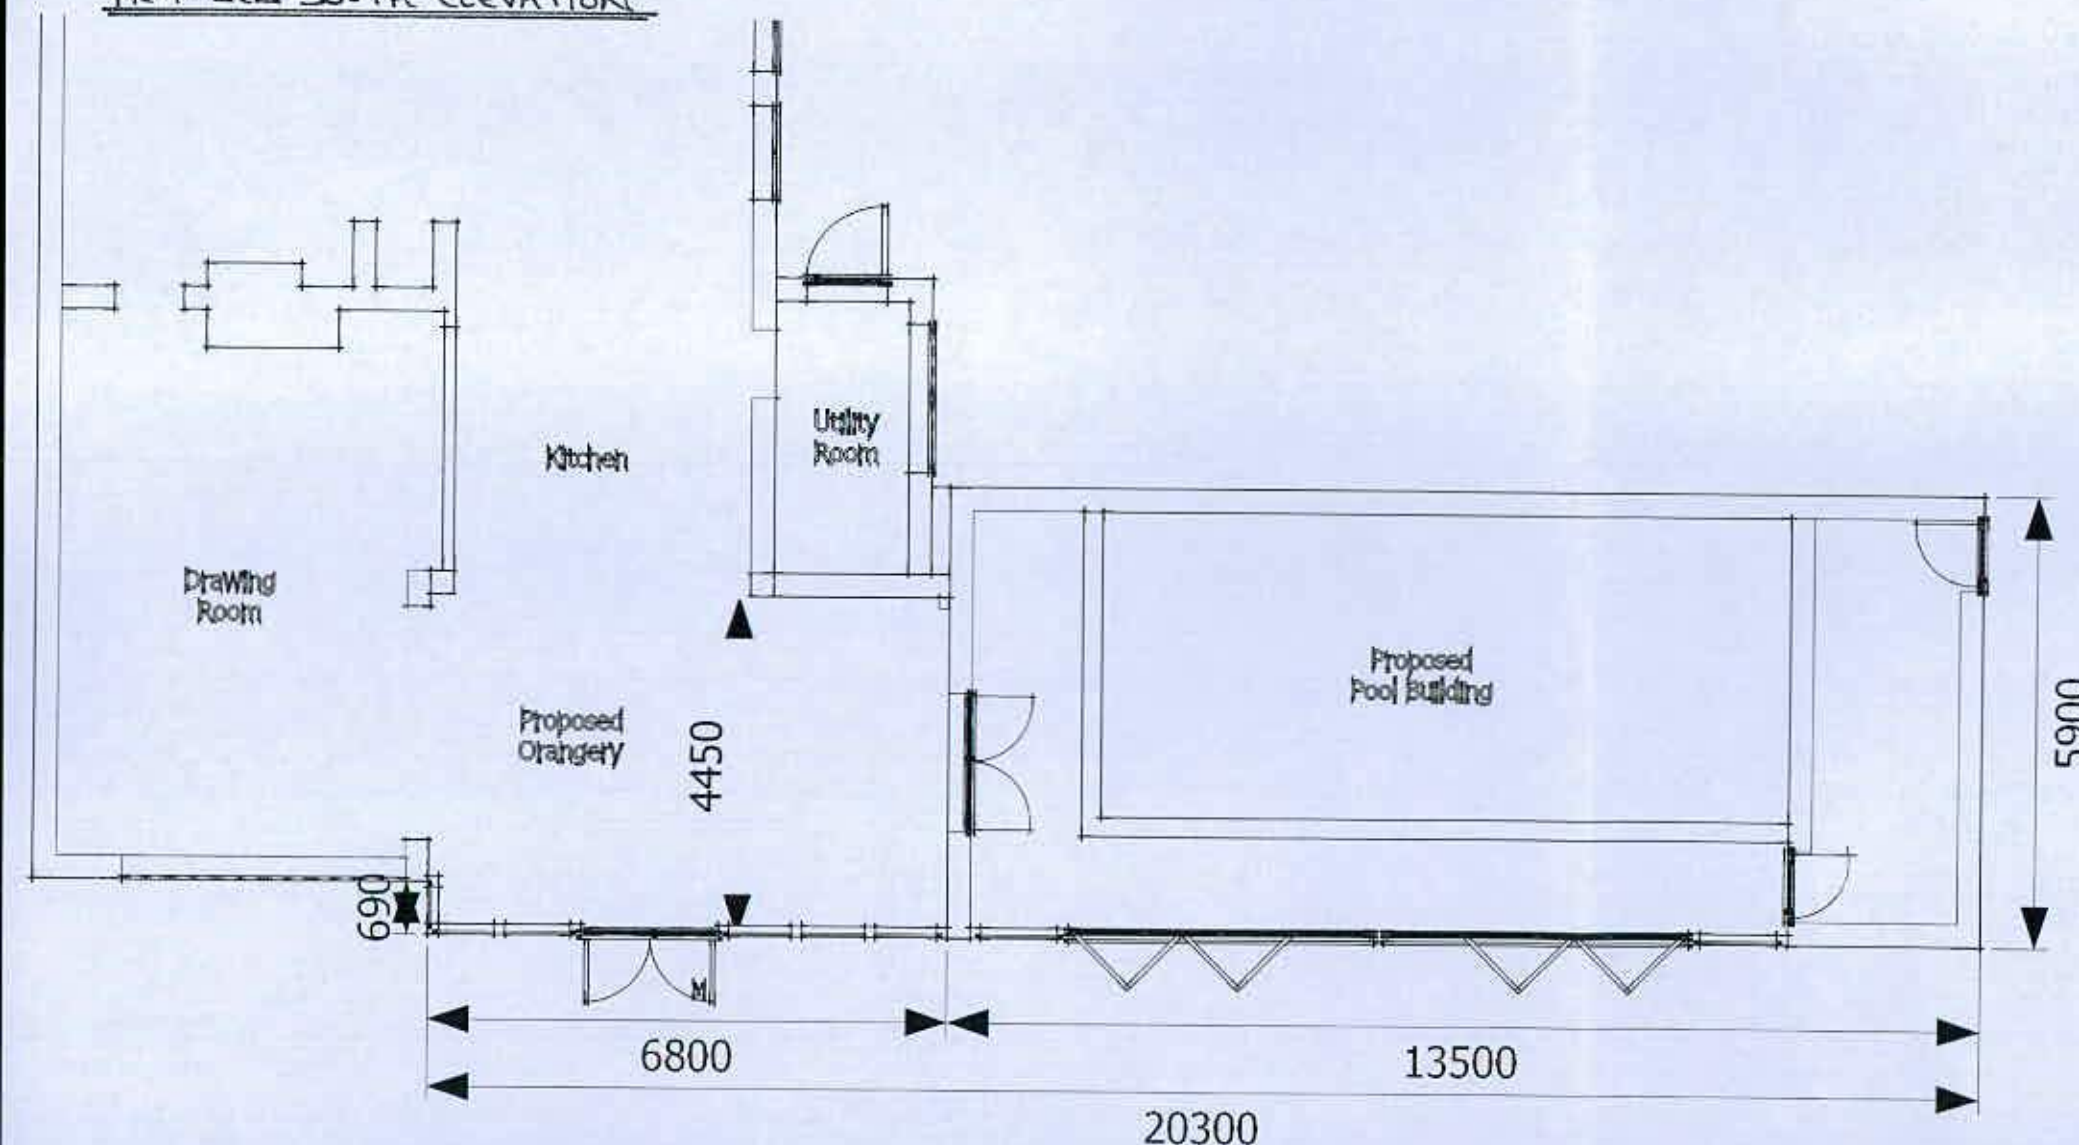

PROPOSED GROUND FLOOR PLAN

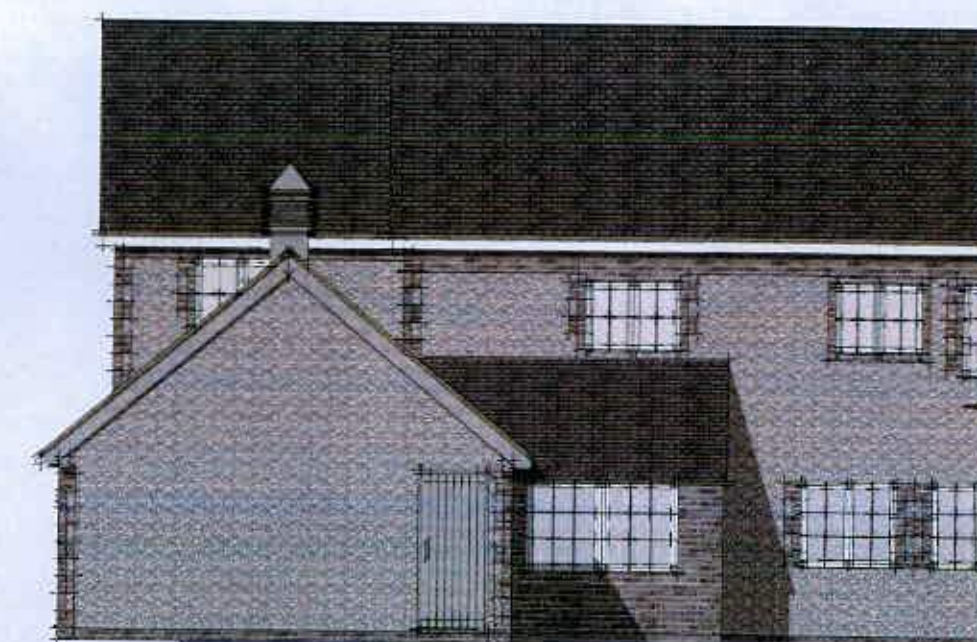

PROPOSED EAST ELEVATION

DRG. No. 37931/06

0m 5m
1:100 @ A3



Proposed

Mr & Mrs Chapman
Oak Framed Orangery & Pool Building - 1:100 Date:27/06/18 - AC/DO/270618/01 - PLN P