


Scale = 1:100 @ A3



EXISTING SOUTH ELEVATION



EXISTING WEST ELEVATION

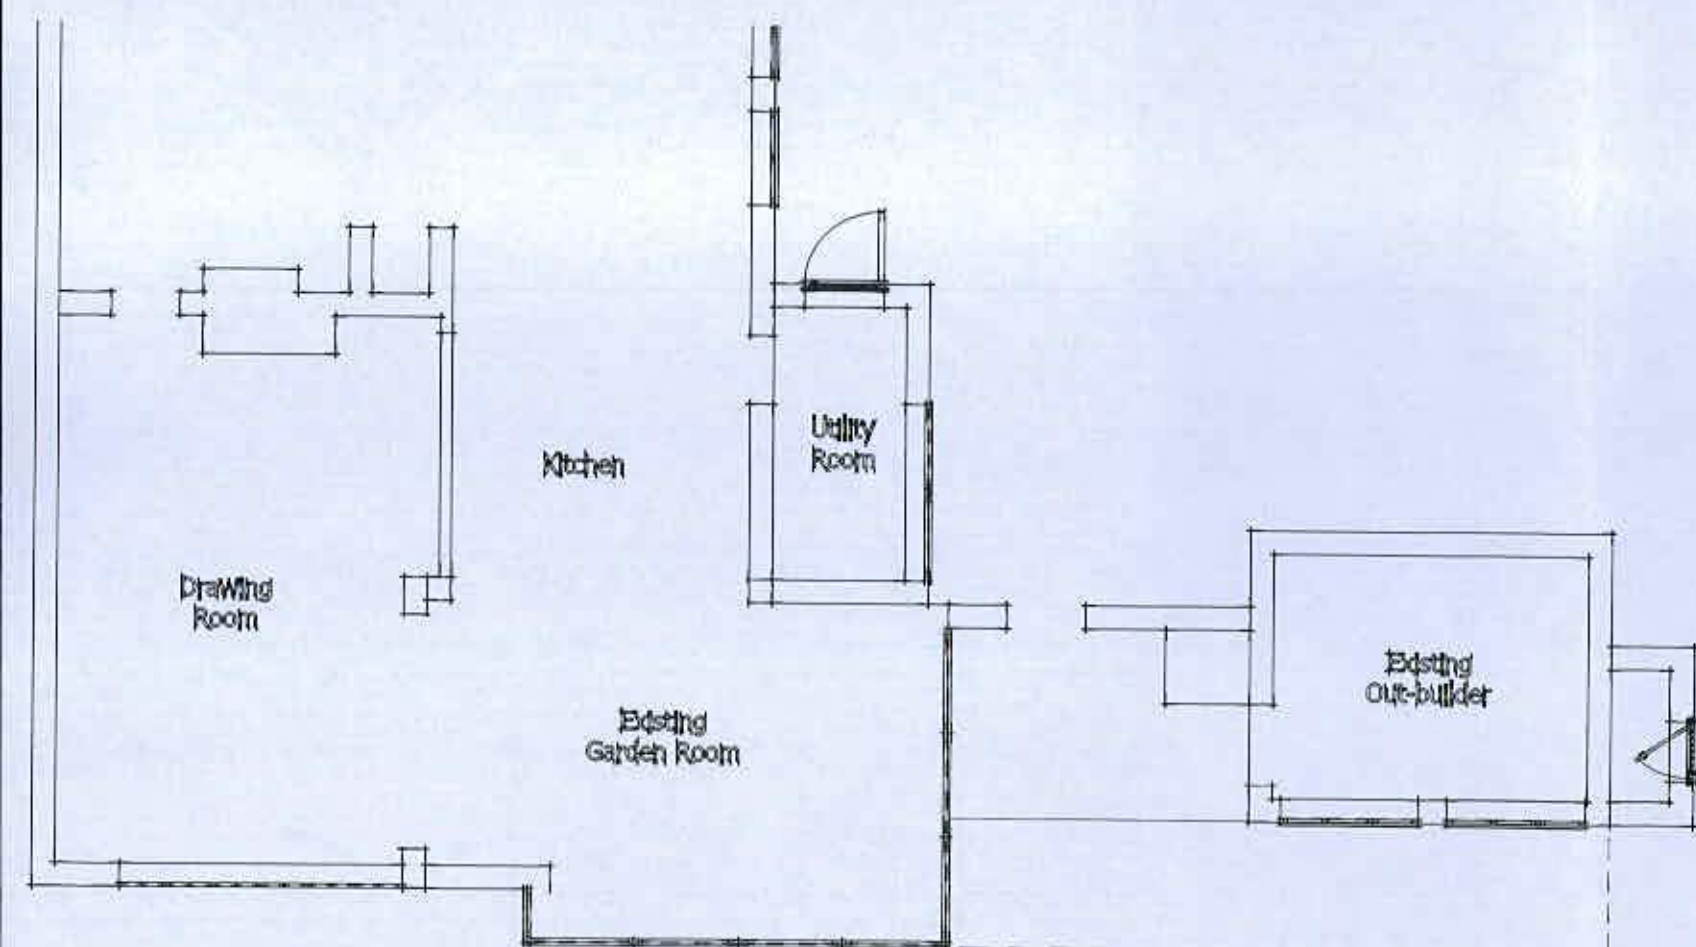

EXISTING GROUND FLOOR PLAN



EXISTING EAST ELEVATION

DRG. No. 37931/04

0m 5m
1:100 @ A3



Existing

Mr & Mrs Chapman
Oak Framed Orangery & Pool Building - 1:100 Date:27/06/18 - AC/DO/270618/01 - PLN E