



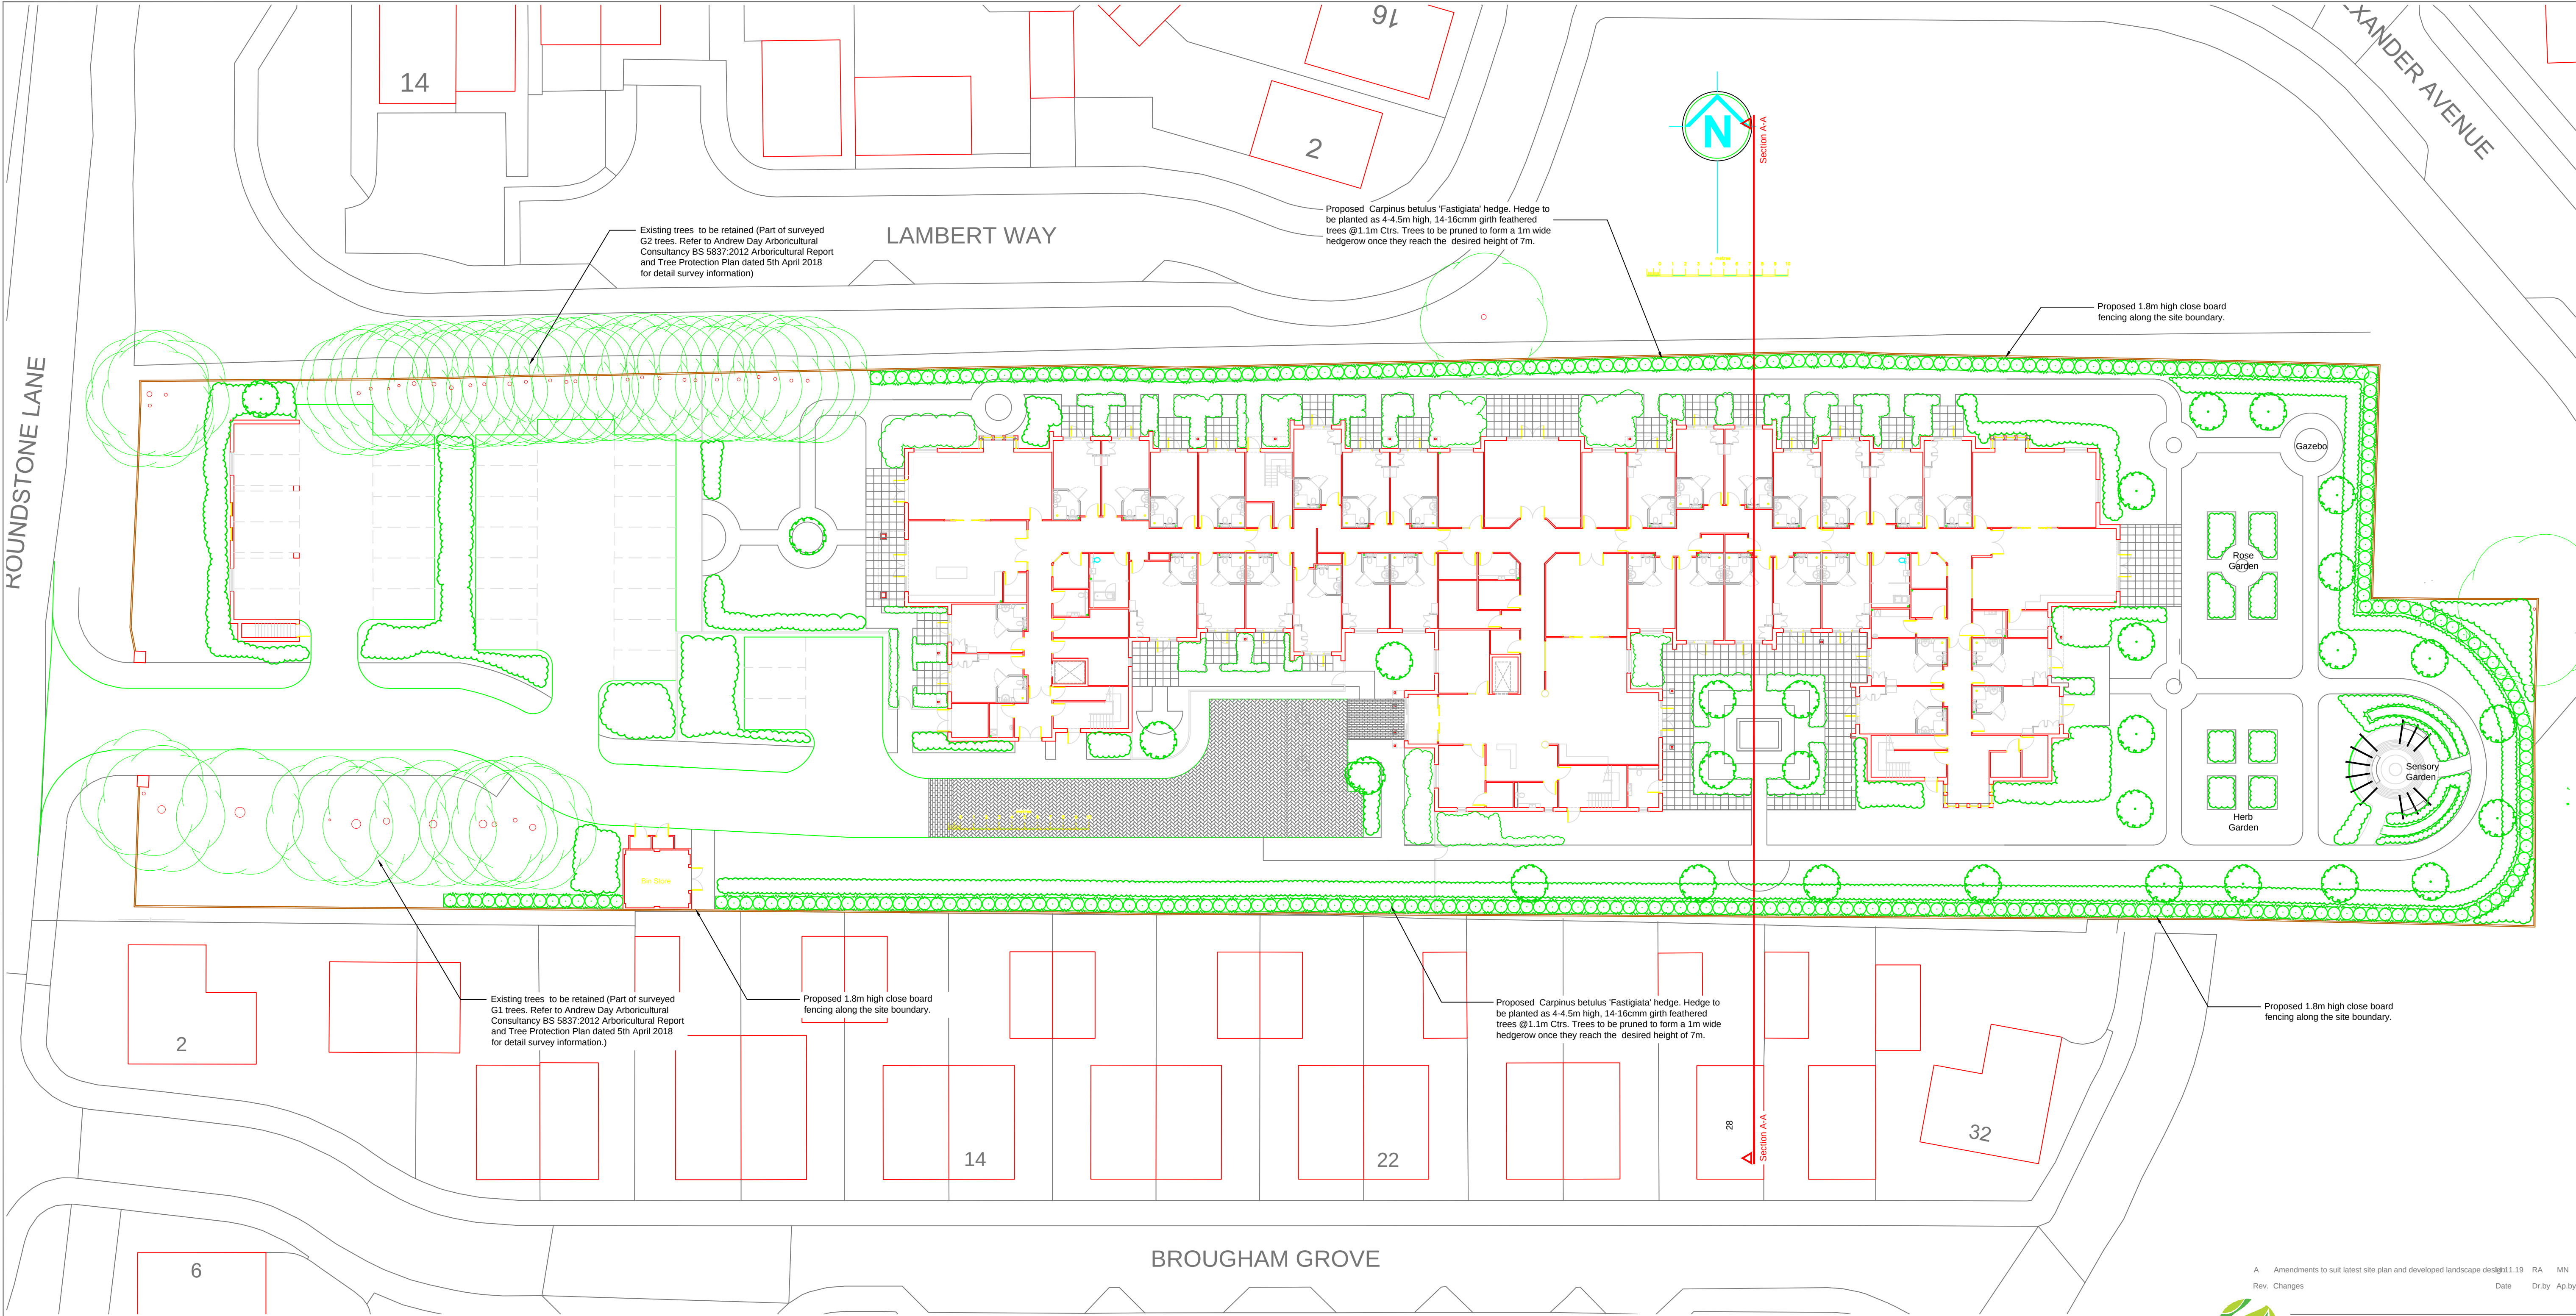

Outline Soft Landscape Master Plan SCALE: 1:250@A1

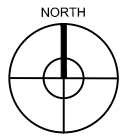

LEGEND


- Existing trees to be retained. Refer to Andrew Day Arboricultural Consultancy BS 5837:2012 Arboricultural Report and Tree Protection Plan dated 5th April 2018 for detail survey information.
- Proposed heavy standard (3.5-4m height) tree planting in soft landscape areas. Exact location of the trees to be reviewed during the detail design stage.
- Proposed Carpinus betulus 'Fastigiata' hedge. Hedge to be planted as 4-4.5m high, 14-16cm girth feathered trees @1.1m Ctrs. Trees to be pruned to form a 1m wide hedgerow once they reach the desired height of 7m.
- Proposed herbaceous and ornamental shrub planting. Plant sizes to be selected to provide mature/instant finish. Exact extent and location to be reviewed during the detail design stage.
- Proposed amenity grass areas
- Proposed timber arches
- Proposed seating to sensory garden

NOTES:

- 1.0 DRAWING INFORMATION
- 1.1 Drawing based on Buckle Chamberlain Partnership Ltd. General Arrangement drawing 1388/001 Rev E.
- 1.2 Drawing to be read in conjunction with the following drawings and documents;
- Arboricultural Report by Andrew Day Arboricultural Consultancy
 - Tree Protection Plan by Andrew Day Arboricultural Consultancy
- 1.3 All dimensions are in meters unless otherwise stated.
- 1.4 Soft landscaping areas within the site boundaries (except boundary hedging) based on the above General Arrangement Plan and subject to review during the detail design stage.
- 1.5 Detailed plant species, densities, numbers and specifications to be provided as part of the detailed design information.
- 1.6 Hard landscape works specified by others.
- 1.7 Landscape design is to be developed further to include materials, furniture, features and planting details once the layout has been approved.



Feathered Carpinus betulus 'Fastigiata', 14-16cm girth, 4-5m height (Photo is taken from Barcham Trees website.)

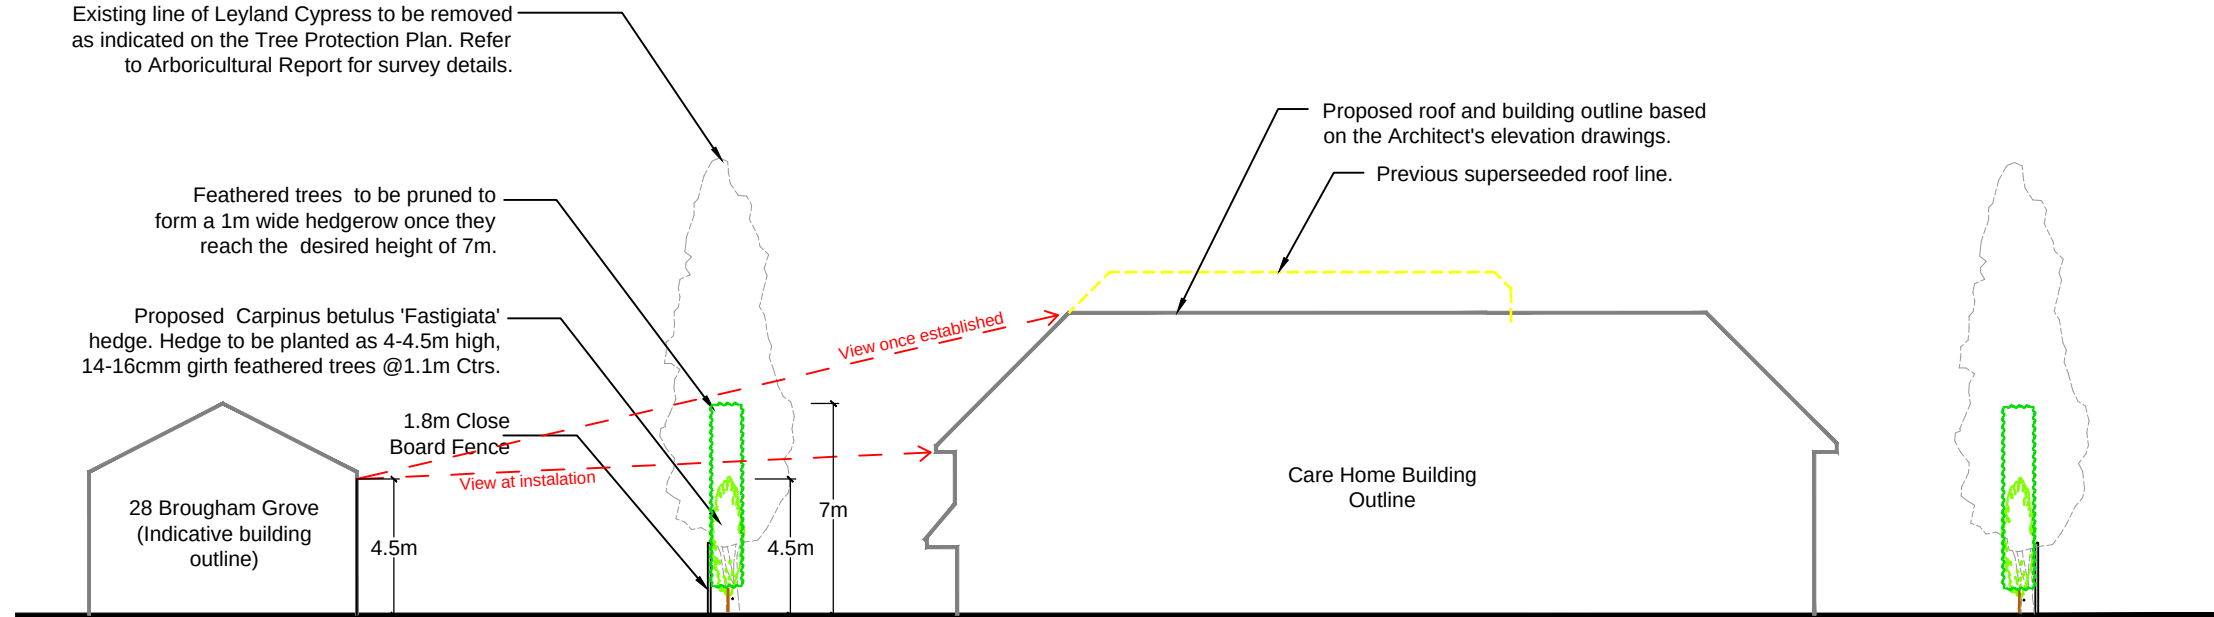

Section View A-A SCALE: 1:250@A1

A	Amendments to suit latest site plan and developed landscape design	1.1.19	RA	MN
Rev.	Changes	Date	Dr by	Ap by



Arboriculture
Ecology
Landscape Architecture
GIS & Mapping

Ground Control Ltd, Kingfisher House, Radford Way, Billericay, Essex CM12 0EQ
T: 01277 650 697 E: info@ground-control.co.uk www.ground-control.co.uk

Client				
Hallmark Care Homes				
Project (Address)				
Proposed Care Home Pound Place Round Stone Road, Angmering				
Drawing title				
Boundary Planting Proposals Plan				
Date	Drawn by	Checked by	Scale	
August 2018	RA	MN	Varies@A1	
Drawing No.	Rev	Issue Status		
J180649-GL-L-DR-3-001	A	Planning		

- Notes:
- © This drawing is the copyright of Ground Control Ltd and cannot be reproduced in any form without express consent of the company.
 - Do not scale off this drawing. All written dimensions are to be checked on site prior to commencing works.
 - All discrepancies, errors or omissions are to be reported for clarification before proceeding.