
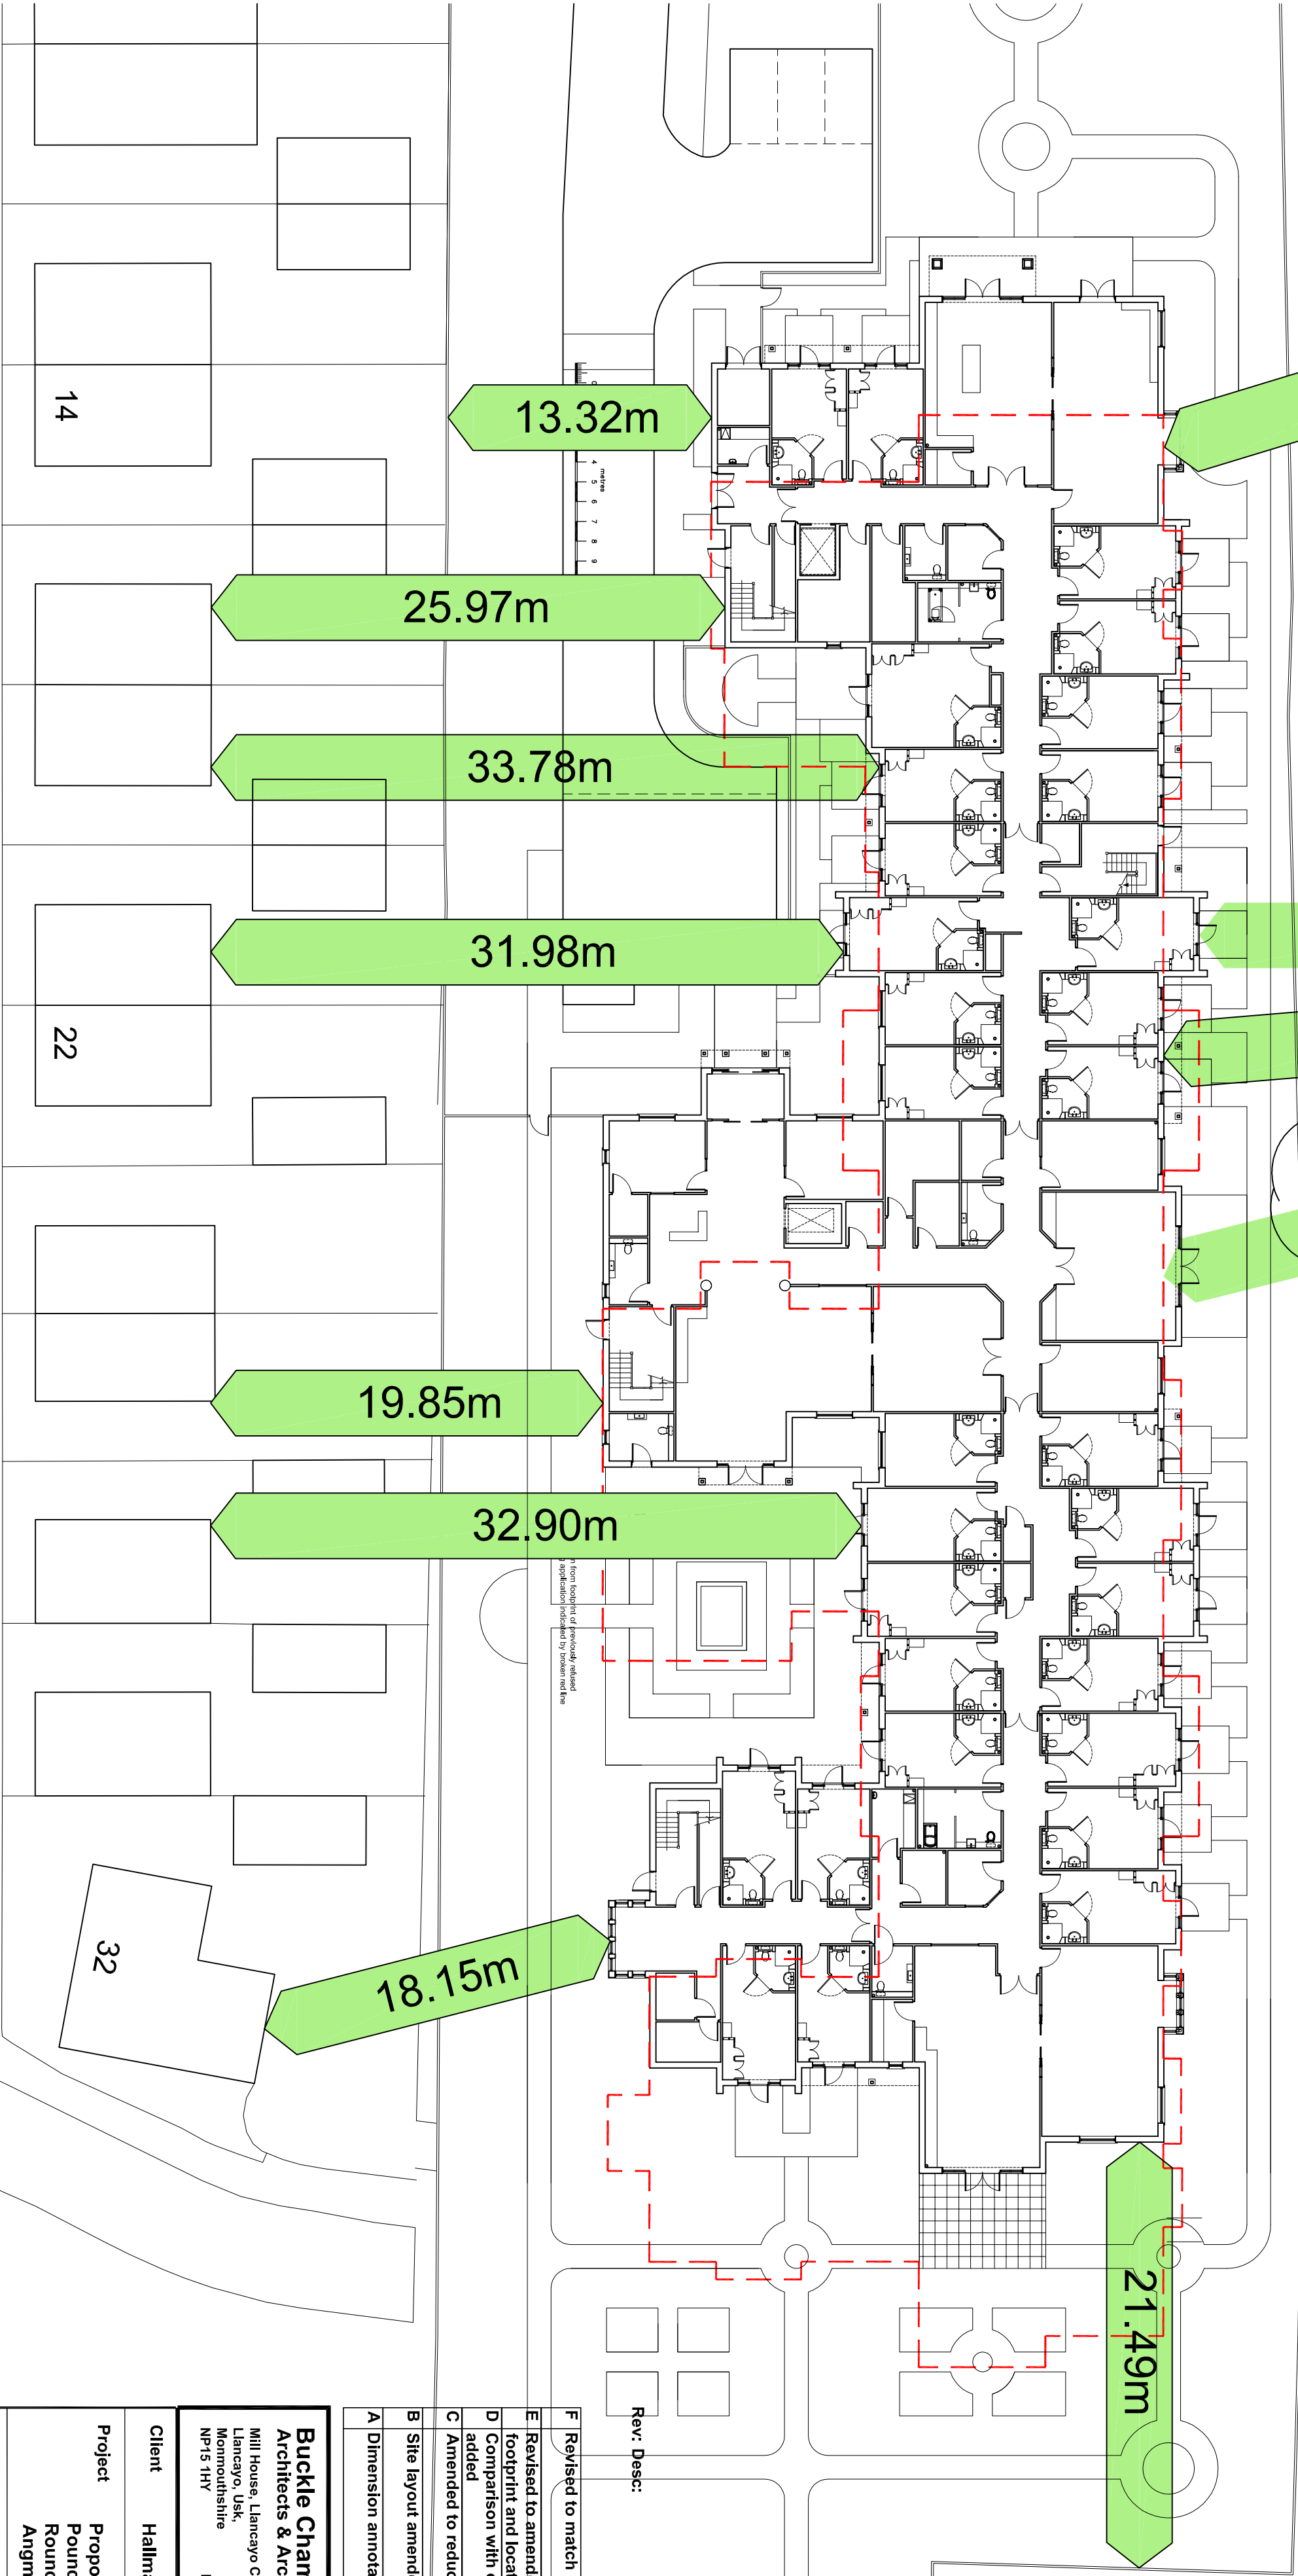
 


WILDER AVENUE

LAFFERT WAY

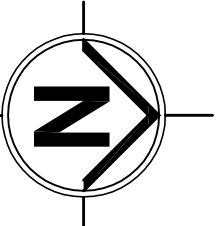

BROUGHAM GROVE

Buckle Chamberlain Partnership Ltd. Architects & Architectural Technologists. Mill House, Llancayo Court, Llancayo, Usk, Powys, NP15 1HY Tel: 01291 672264 01291 673424 Fax: 01291 671050 Email: enquiries@bucklechamberlain.co.uk				Client Hallmark Care Homes	
Project Proposed Care Home Pound Place Roundstone Road Angmering				Drawing Information Site Plan	
Date March 2018		Scale 1:250 @ A2		Drawn By RAC	
Checked By .		Drawing No 1388/003		Status Planning	
				F	