


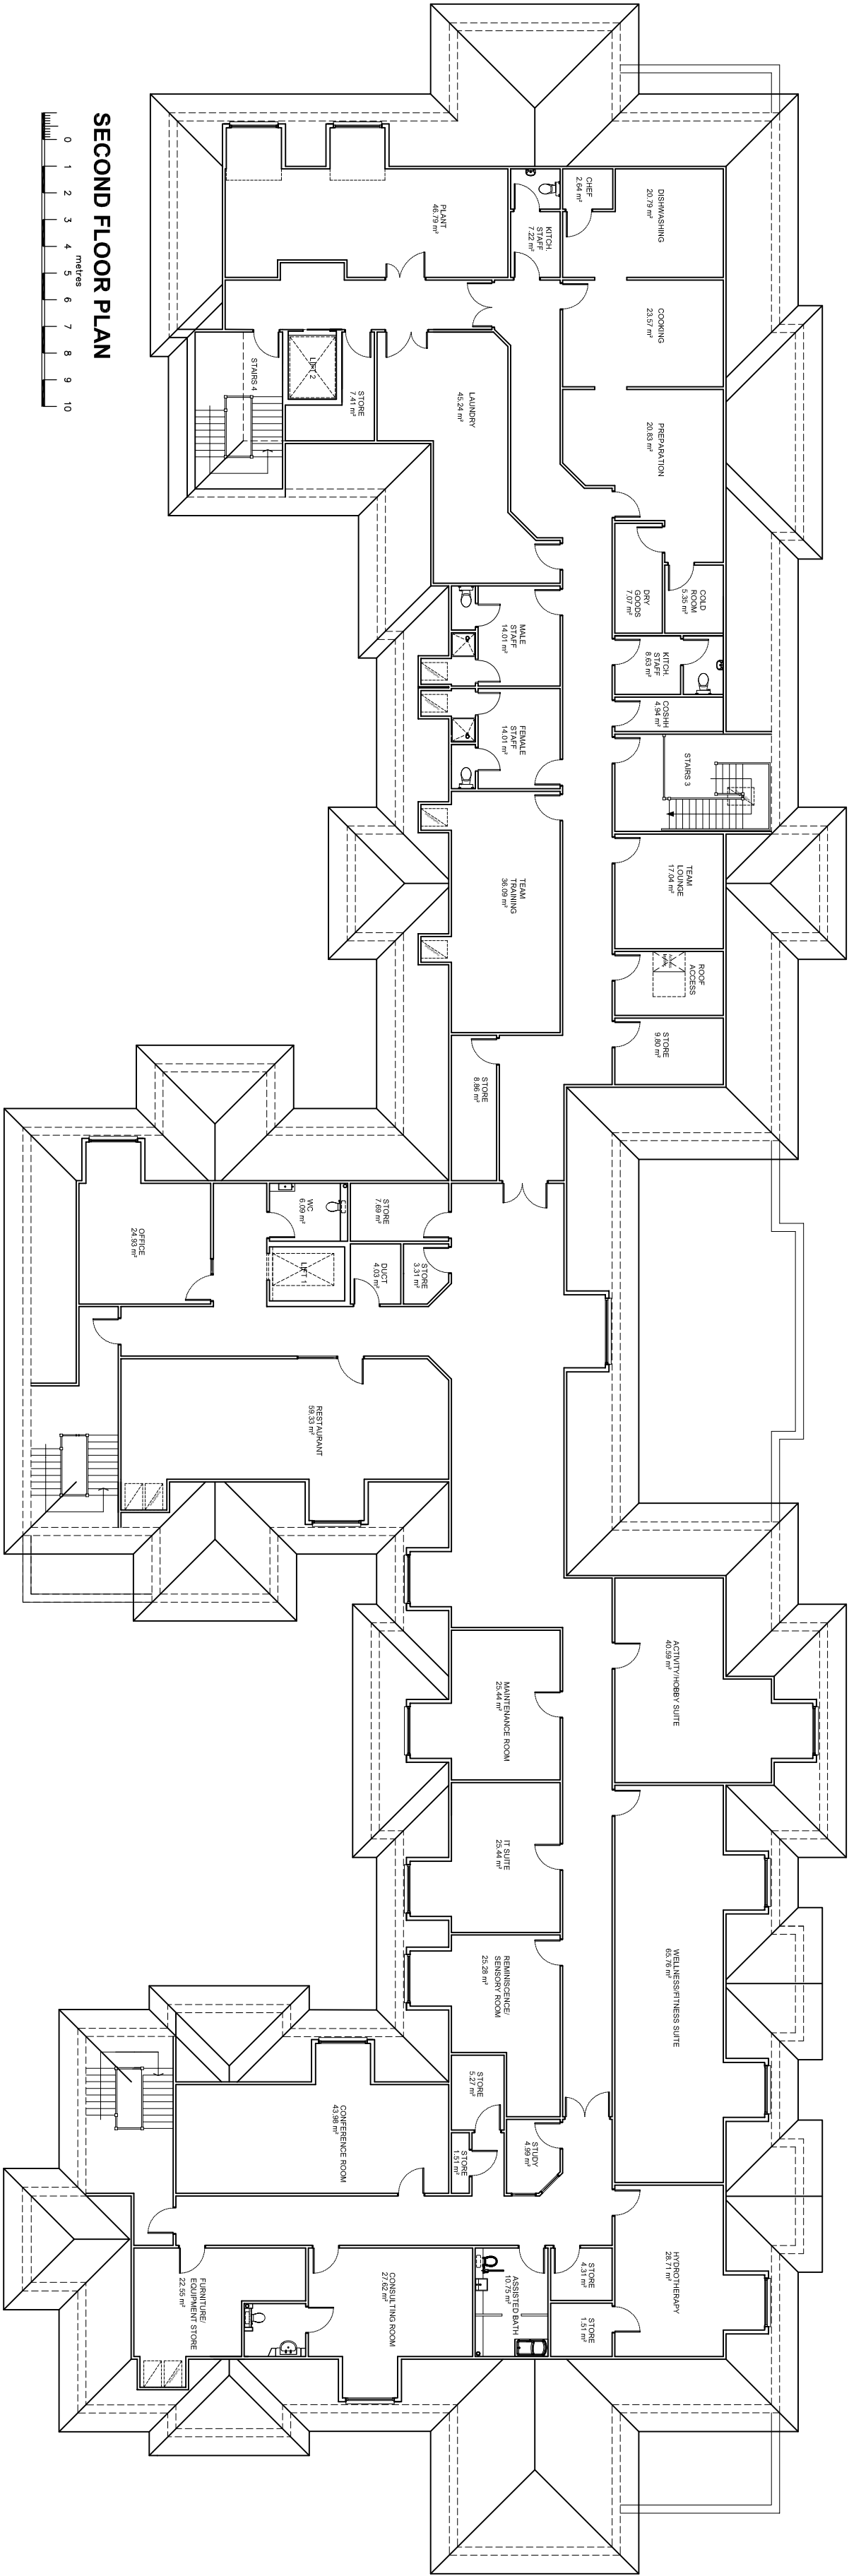

SECOND FLOOR PLAN

0 1 2 3 4 5 6 7 8 9 10
meters

Rev: Desc:		By:	Date:	Chkd:
B	Revised to amended scheme	RAC	08.01.19	.
A	Revised to reduced footprint	RAC	13.08.18	.

Buckle Chamberlain Partnership Ltd.
Architects & Architectural Technologists.

Mill House, Llancayo Court,
Llancayo, UK,
Mommouthshire
NP15 1HY
Tel: 01291 672264
01291 673424
Fax: 01291 671050
Email: enquiries@bucklechamberlain.co.uk

Client	Hallmark Care Homes		
Project	Proposed Care Home Pound Place Roundstone Lane Angmering		
Drawing	Second Floor Plan		
Date	Feb. 2018	Scale	1:200 @ A2
Drawn by	RAC	Drawing No	1388/103 B
Checked by	.		
Status	Preliminary		