


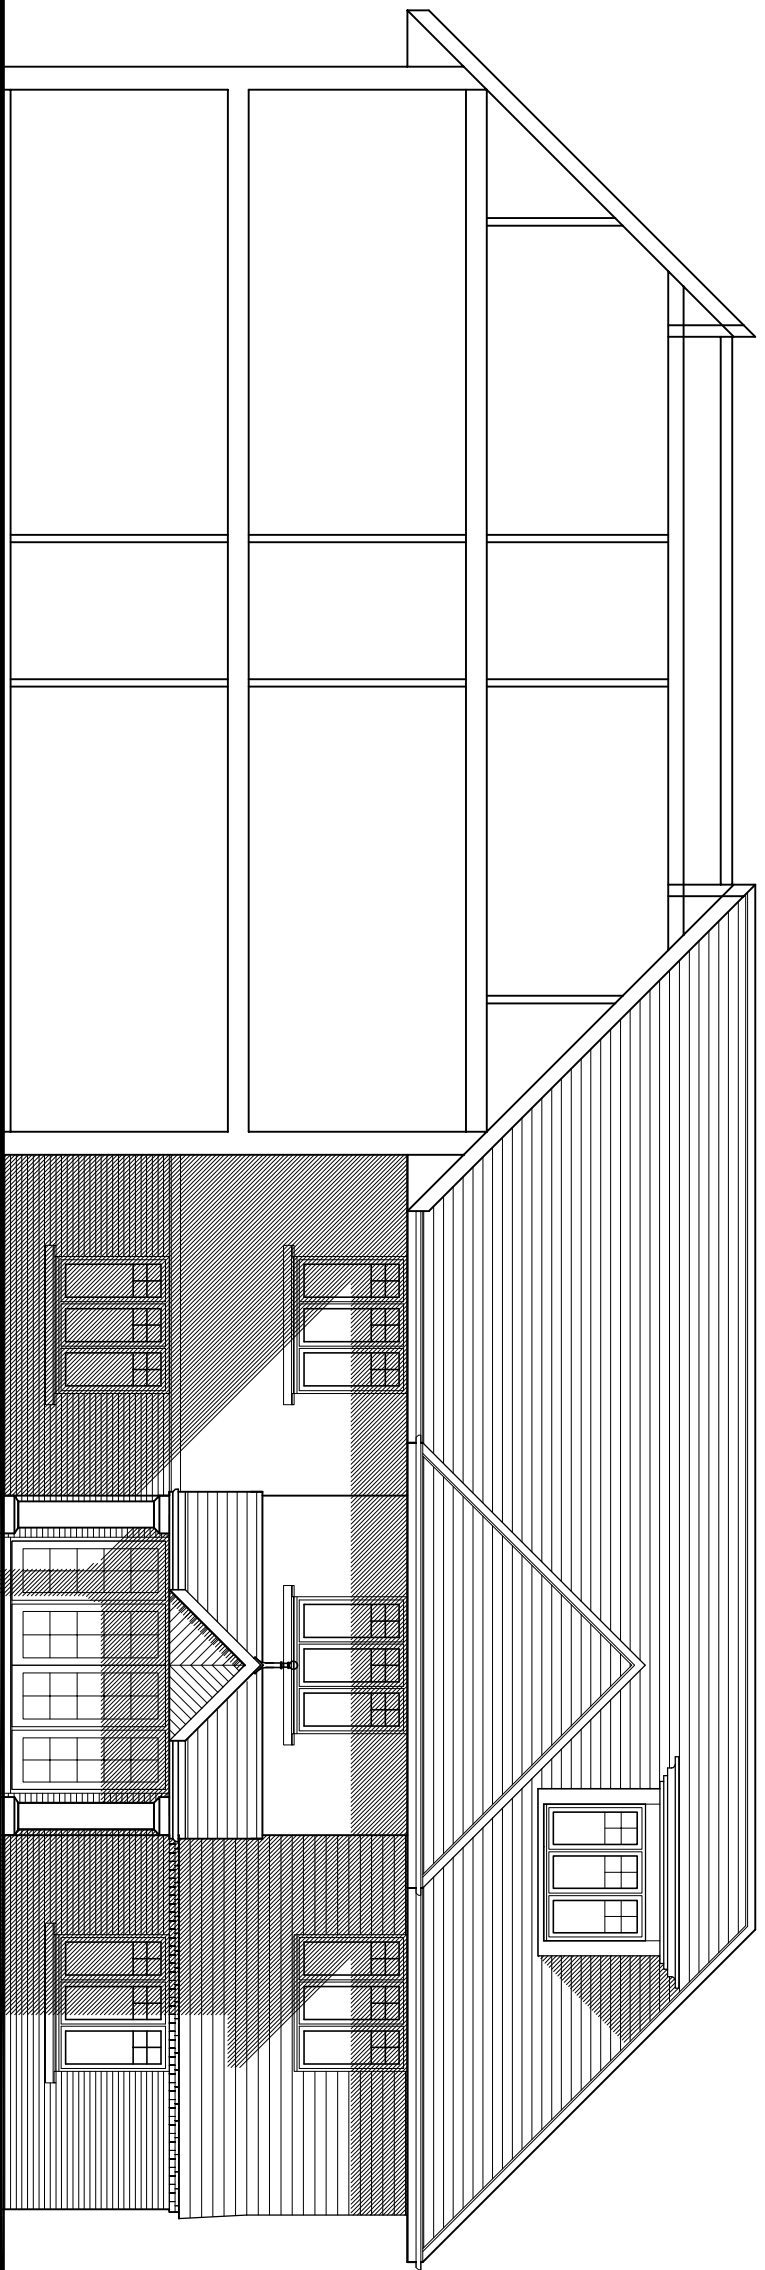


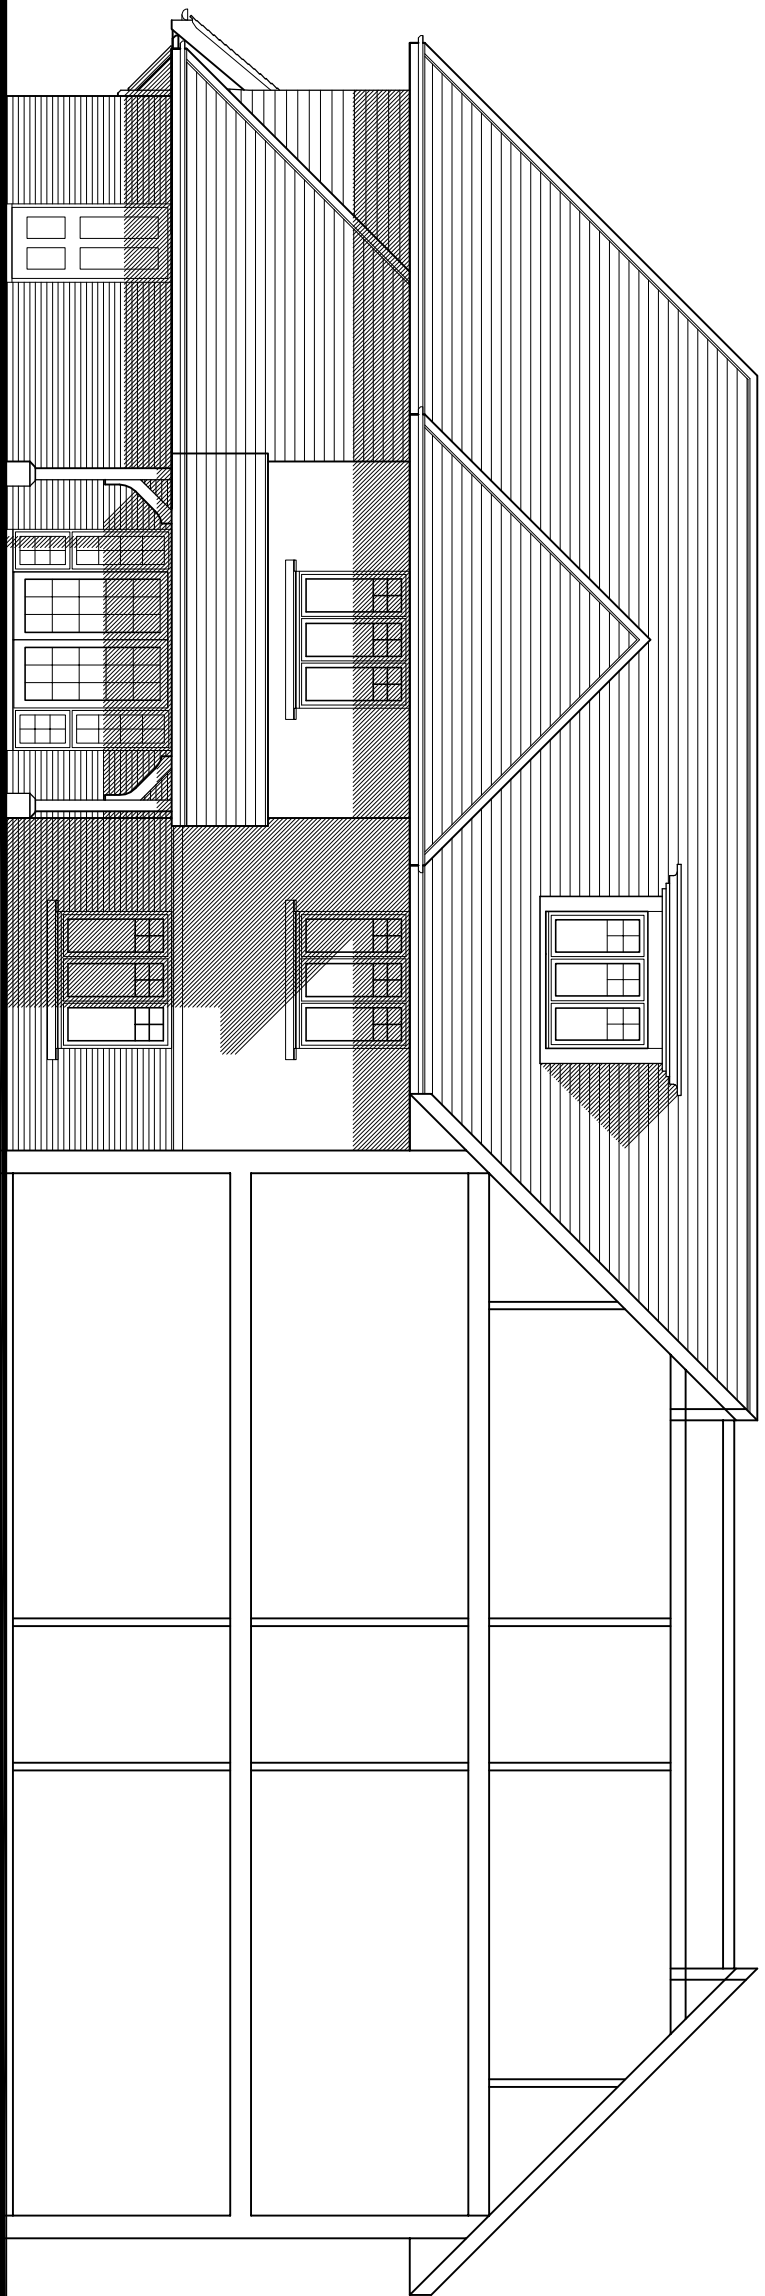


WEST (Sectional) ELEVATION 1 - to central wing

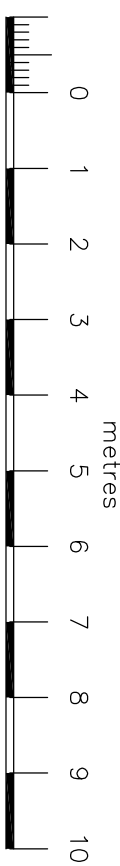

EAST (Sectional) ELEVATION 1 - to rear of central wing

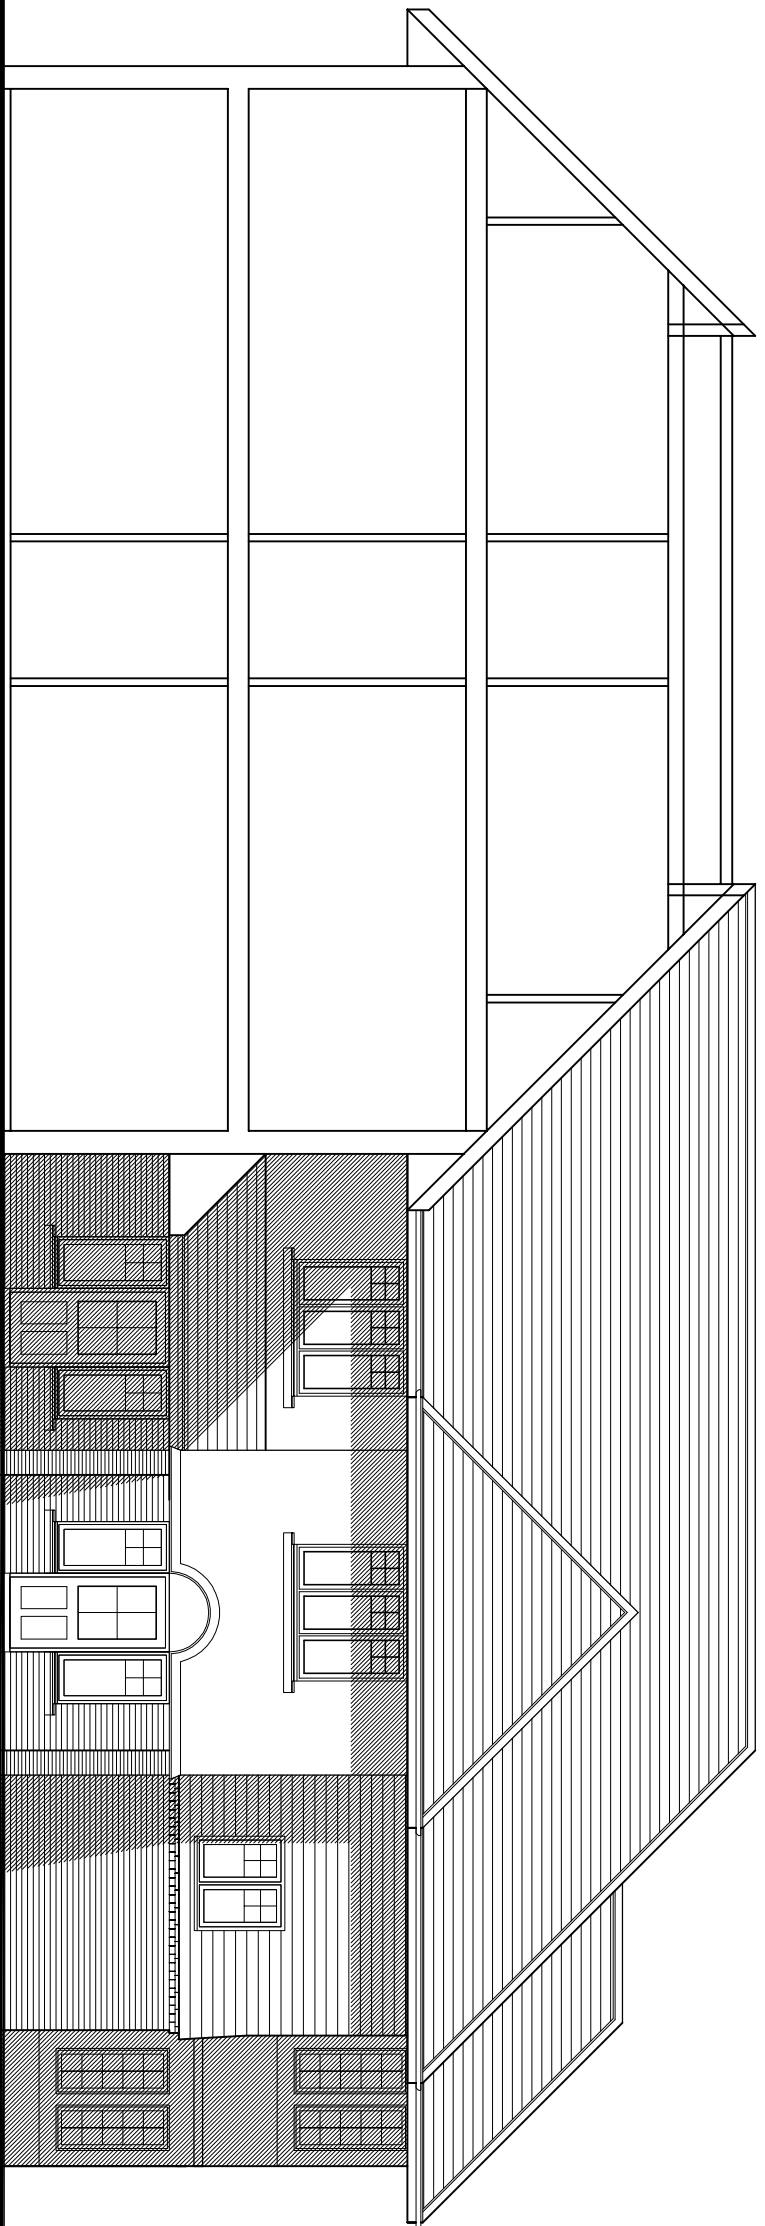

WEST (Sectional) ELEVATION 2 - to east wing

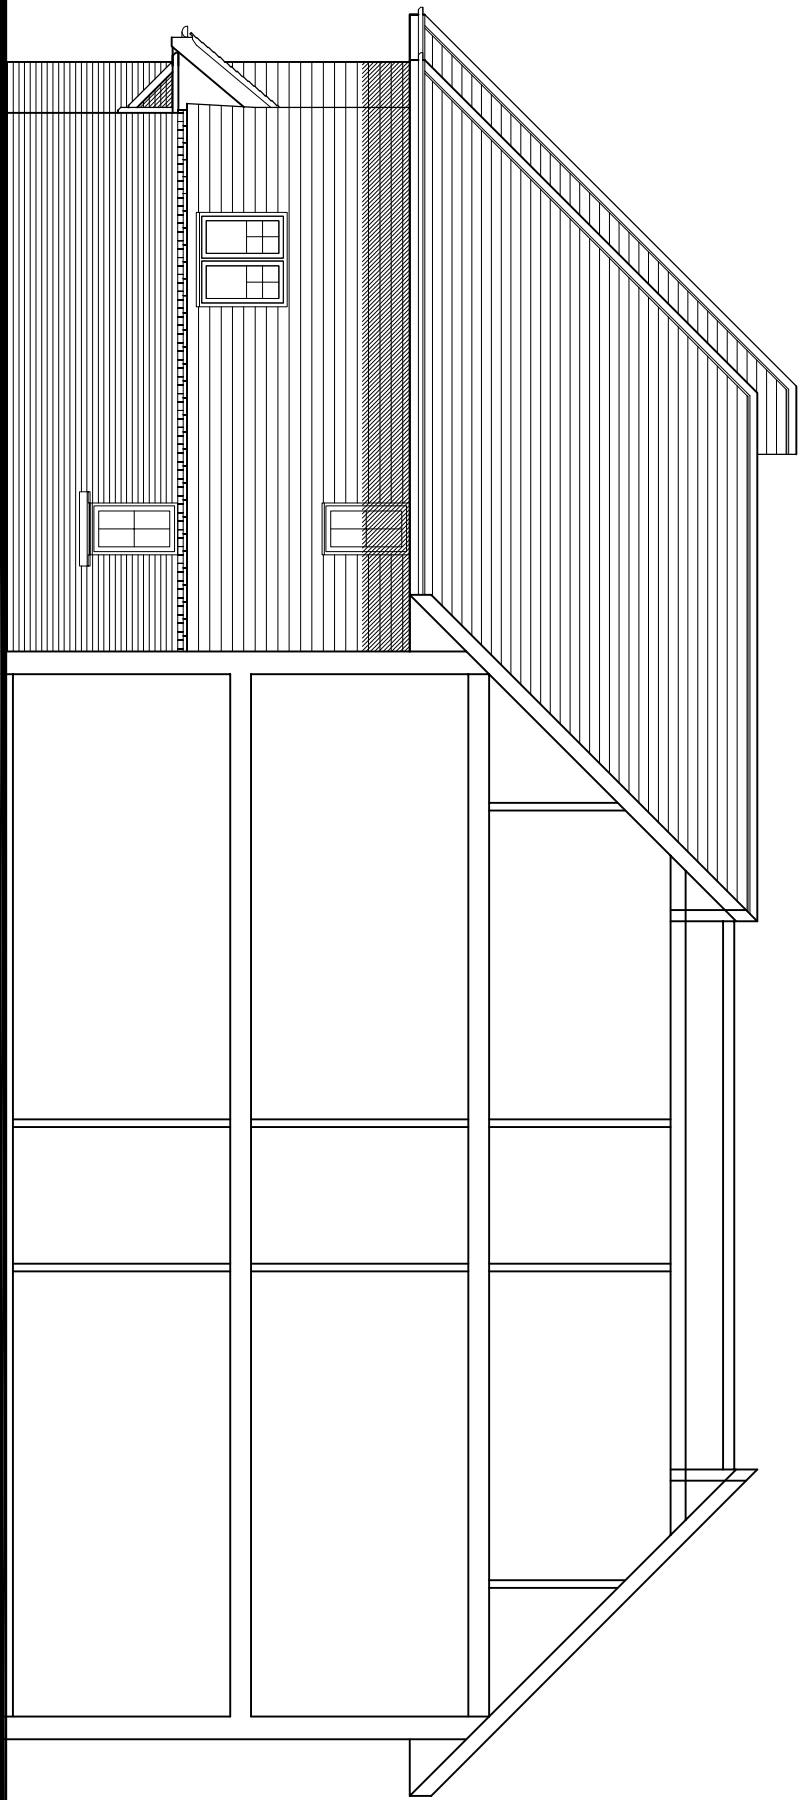

EAST (Sectional) ELEVATION 2 - to rear of west wing

Rev: Desc:		By: Date: Chkd:	
C	Ground floor door added to East (Sectional) Elevation 1	RAC	14.01.19
B	Amended to revised proposals	RAC	08.01.19
A	Ridge height reduced and elevations amended to match revised floor plans	RAC	13.08.18

Buckle Chamberlain Partnership Ltd. Architects & Architectural Technologists. Mill House, Llanecy Court, Merrimouthshire NP15 1HY Tel: 01291 872264 Fax: 01291 871950 Email: enquiries@bucklechamberlain.co.uk			
Client	Hellmark Care Homes		
Project	Proposed Care Home Round Place Roundstone Lane Aymmering		
Drawing	Sectional Elevations		
Date	March 2018	Scale	1:100 @ A1
Drawn by	RAC	Drawing No	1388/204
Checked by		STATUS	C
STATUS	Preliminary		