


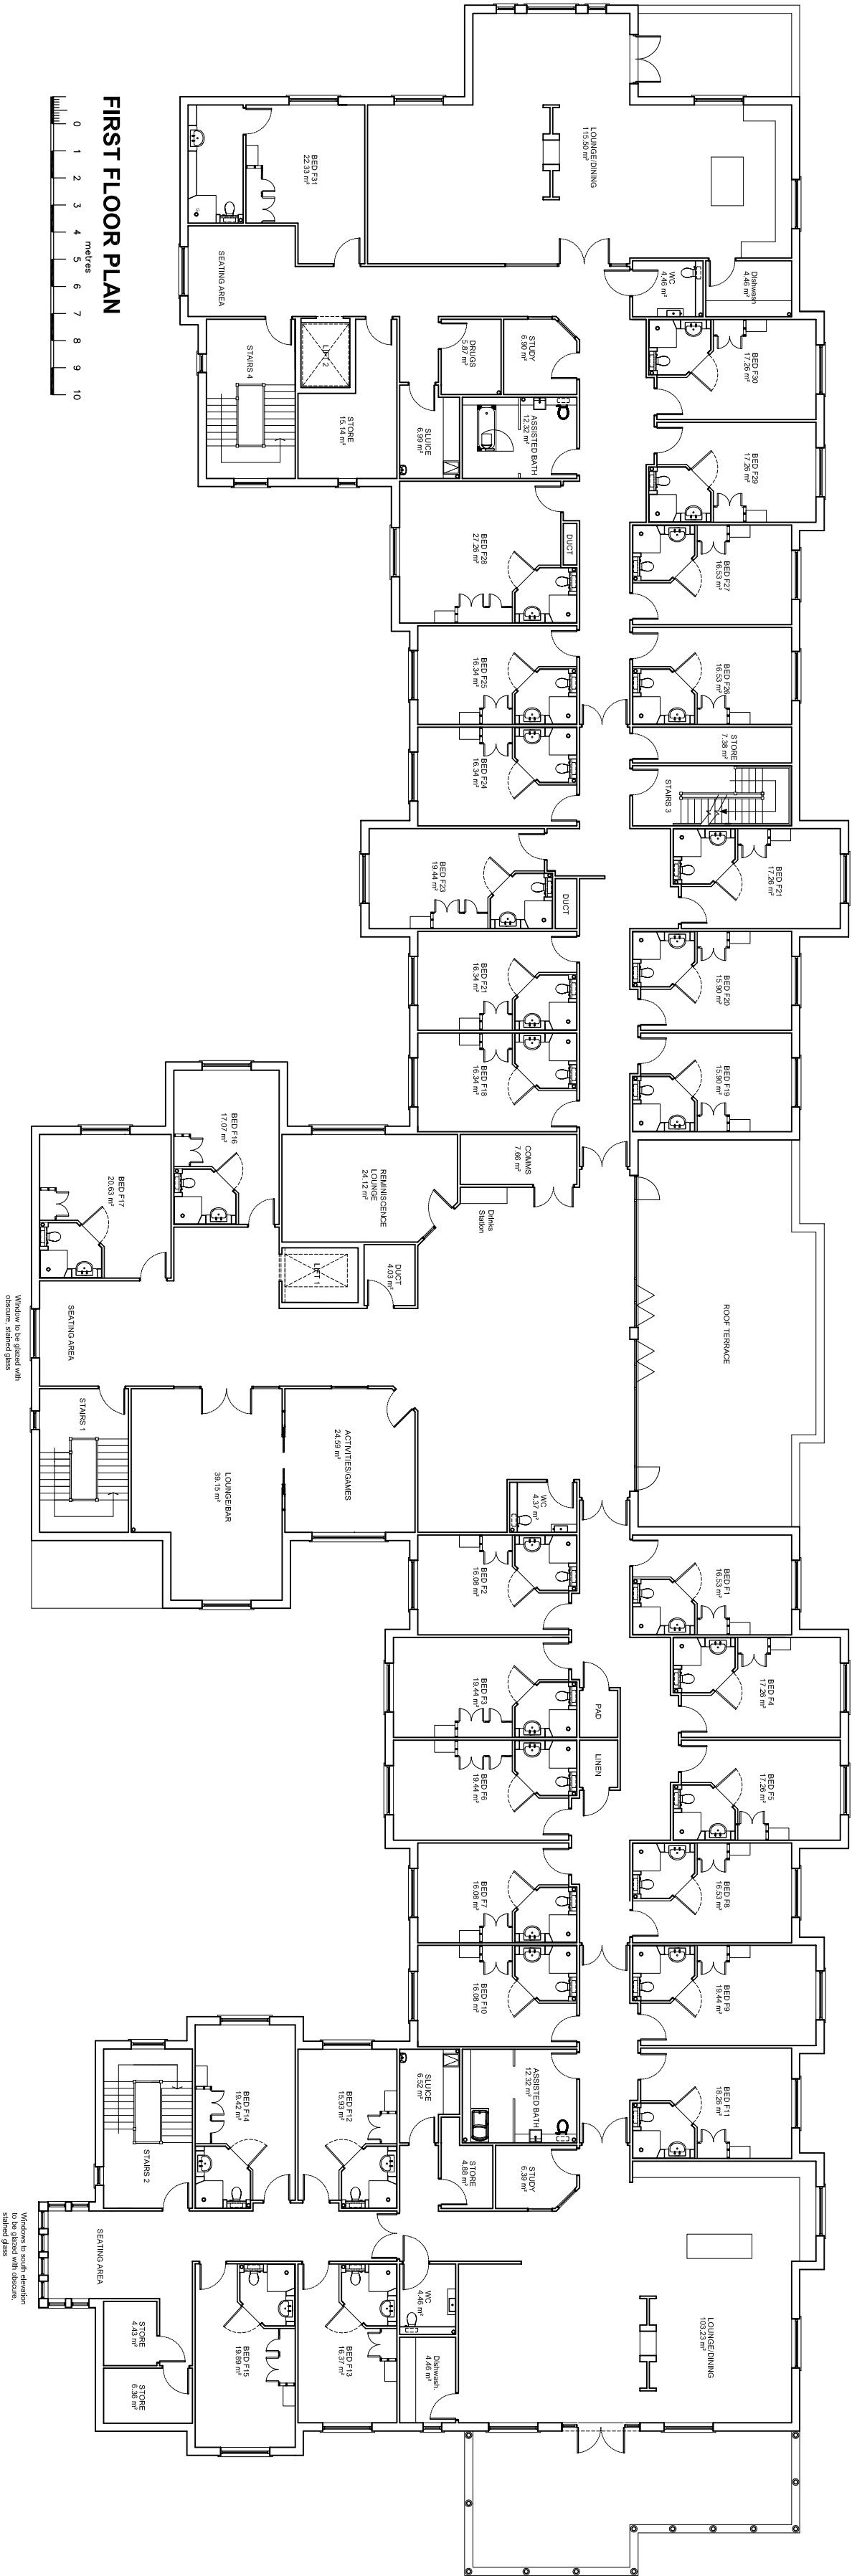

Rev: Desc:		By:	Date:	Chkd:
G	Amended to Client comments	RAC	18.01.19	.
F	Amended to Client comments	RAC	15.01.19	.
E	Amended to Client comments	RAC	14.01.19	.
D	Revised to reduced footprint.	RAC	08.01.19	.
C	Revised to reduced footprint.	RAC	13.08.18	.
B	Gable window to Bed F18 omitted.	RAC	22.03.18	.
A	Notes added regarding obscured, stained glass to seating areas.	RAC	13.03.18	.

Buckle Chamberlain Partnership Ltd.
Architects & Architectural Technologists.
Mill House, Llanccayo Court,
Llanccayo, Usk,
Monmouthshire
NP15 1HY

Tel: 01291 672264
Fax: 01291 673424
Email: enquiries@bucklechamberlain.co.uk

Client		Hallmark Care Homes	
Project		Proposed Care Home Pound Place Roundstone Lane Angmering	
Drawing		First Floor Plan	
Date	Feb. 2018	Scale	1:200 @ A2
Drawn by	RAC	Drawing No 1388/102 G	
Checked by	.		
Status	Preliminary		