





SOUTH ELEVATION to Brougham Grove

 

WEST ELEVATION to Roundstone Lane

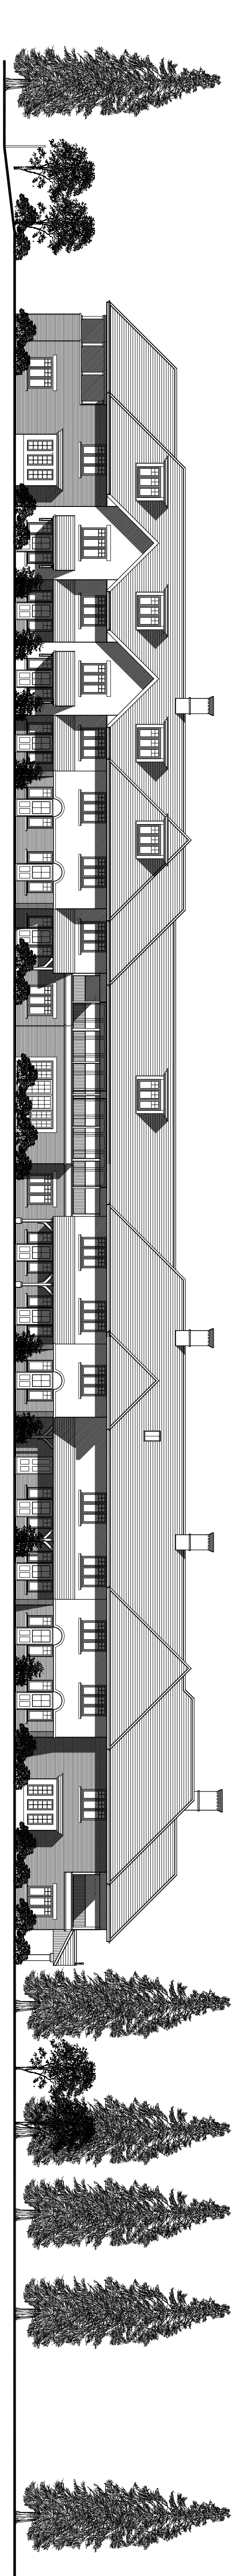

NORTH ELEVATION to Lambert Way

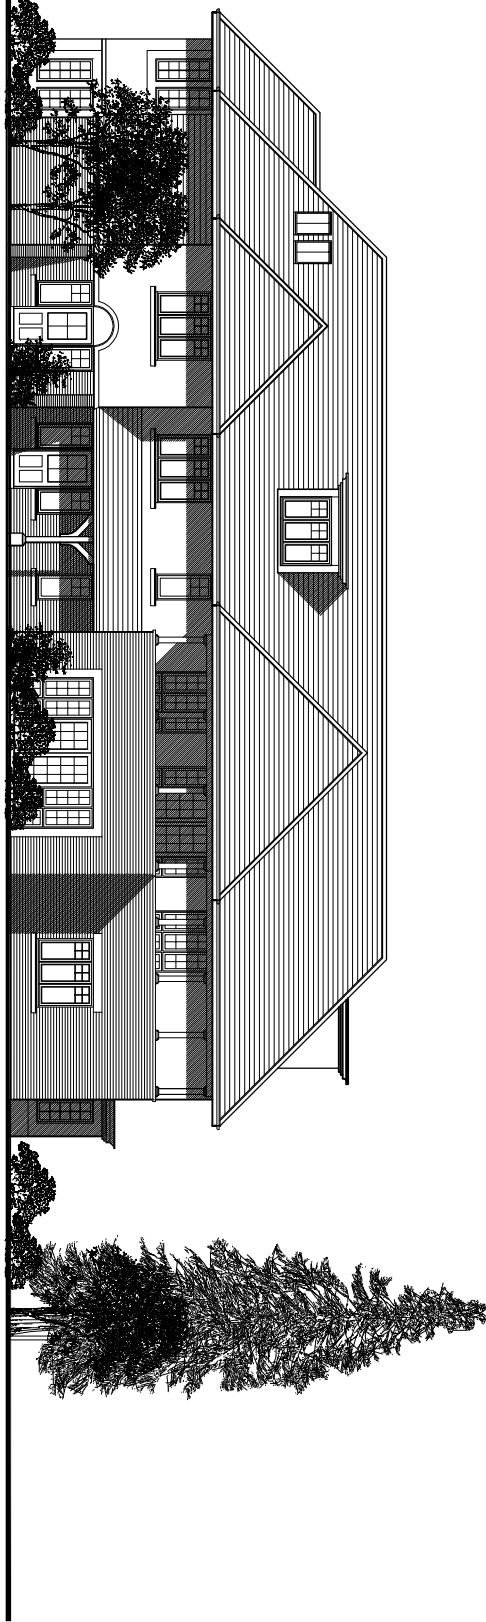 

EAST ELEVATION

Rev: Desc: By: Date: Cmkd:

D	North elevation amended to revised first floor plan	RAC	18.01.19	-
C	Amended to revised proposals	RAC	08.01.19	-
B	Ridge height reduced and elevations amended to match revised floor plans	RAC	13.08.18	-
A	First floor window to south elevation omitted	RAC	22.03.18	-

Buckle Chamberlain Partnership Ltd.
Architects & Architectural Technologists.
Mill House, Llanewy Court,
Llanewy, Uxk,
NP15 4HY
Tel: 01291 672264
Fax: 01291 673424
Email: enquiries@bucklechamberlain.co.uk

Client	Hallmark Care Homes		
Project	Proposed Care Home Pound Place Roundstone Lane Angmering		
Drawing	Proposed Elevations at 1:200		
Date	March 2018	Scale	1:200 @ A1
Drawn by	RAC	Drawing No	1388/201
Checked by	-	Status	D
Status	Preliminary		