

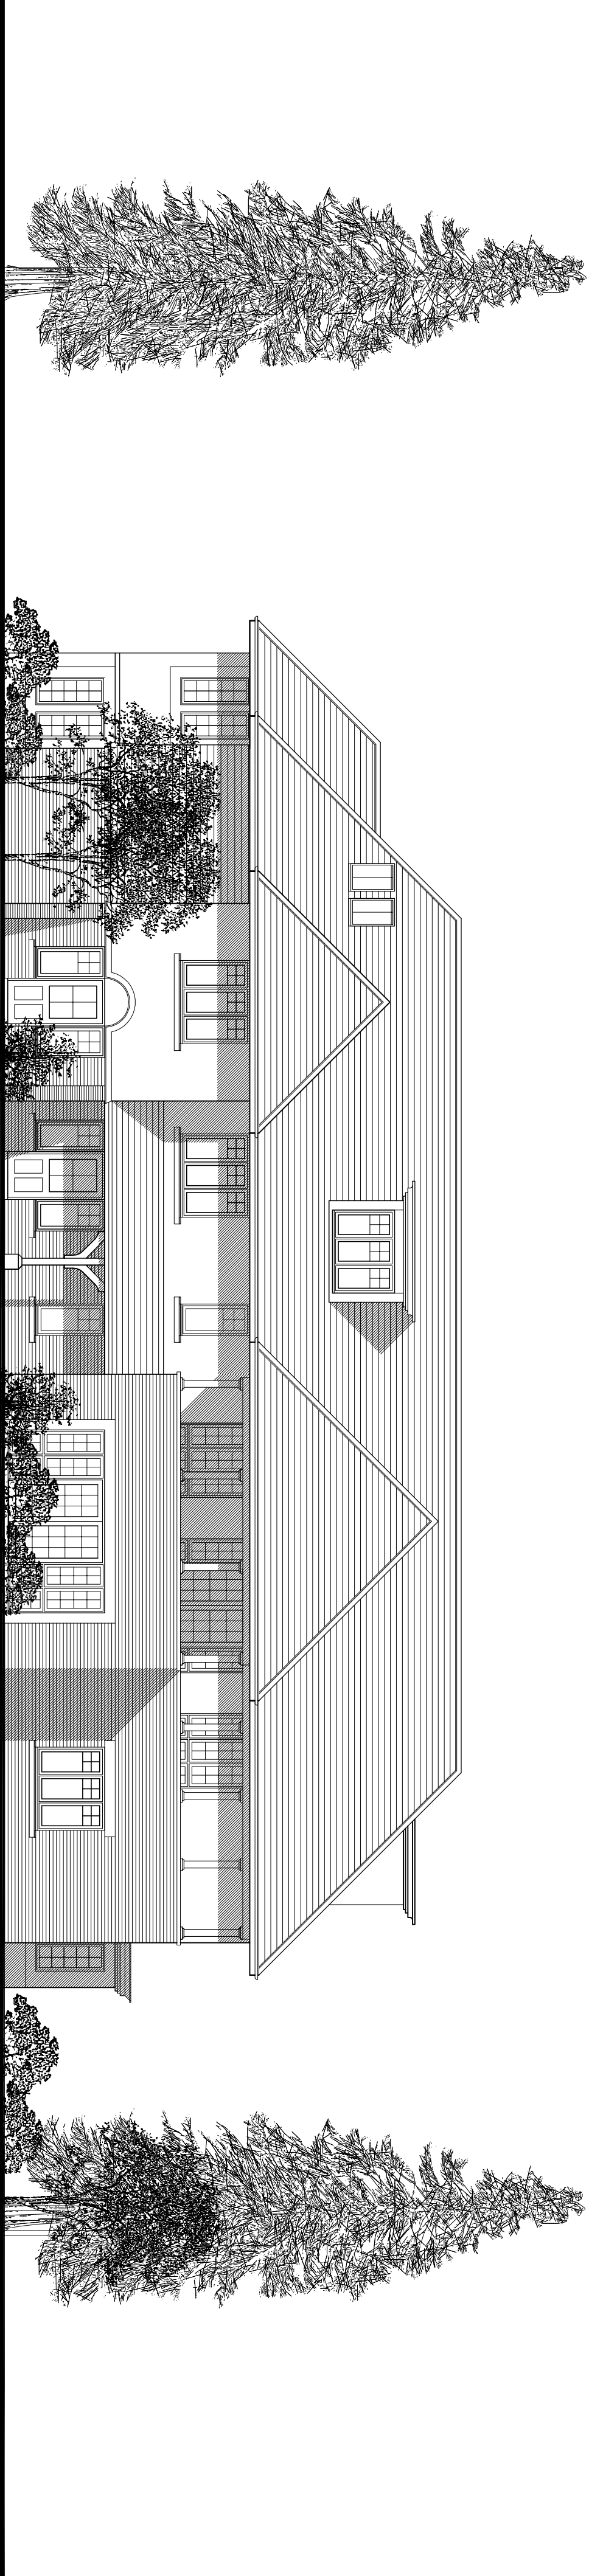


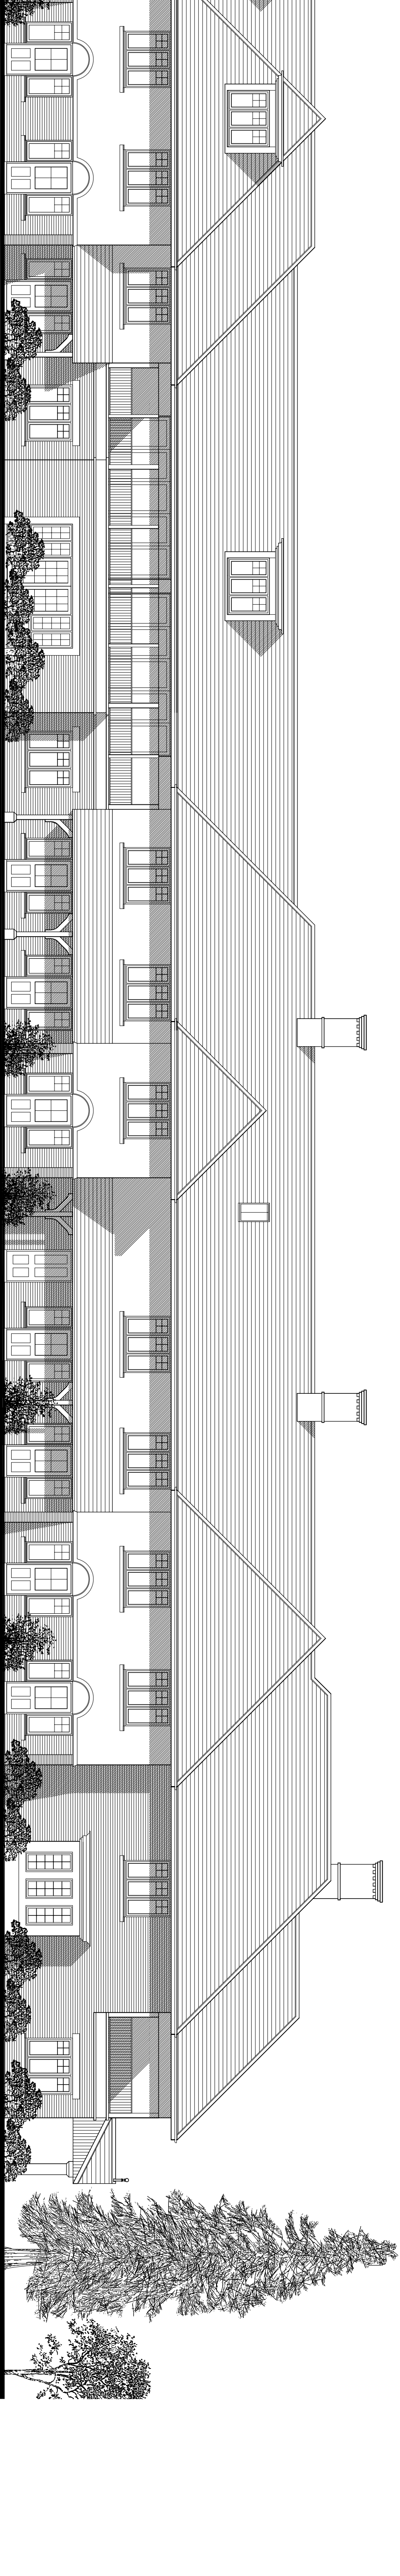

NORTH ELEVATION to Lambert Way

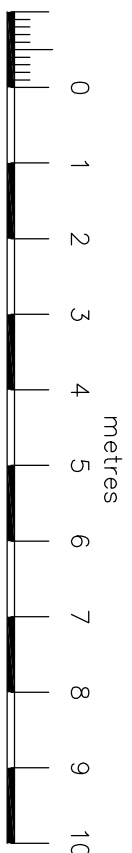

Rev: Desc: By: Date: Chkd:

D	North elevation amended to revised	RAC 18.01.19	.
C	first floor plan		
C	Amended to revised proposals	RAC 08.01.19	.
B	Riding height reduced and elevations amended to match revised floor plans	RAC 13.08.18	.
A	Doors and screens to first floor balconies added & shadows altered	RAC 22.03.18	.

Buckle Chamberlain Partnership Ltd.

Architects & Architectural Technologists.
Mill House, Llanecy Court,
100, Llanecy Road,
Merrimouthshire
NP15 1HY
Tel: 01291 672264
Fax: 01291 671950
Email: enquiries@bucklechamberlain.co.uk

Client: Hellmark Care Homes

Project: Proposed Care Home
Round Place
Roundstone Lane
Aungmying

Drawing: North and East Elevations

Date	March 2018	Scale	1:100 @ A1
Drawn by	RAC	Drawing No	1388/203
Checked by		Status	D
Status	Preliminary		

EAST ELEVATION