
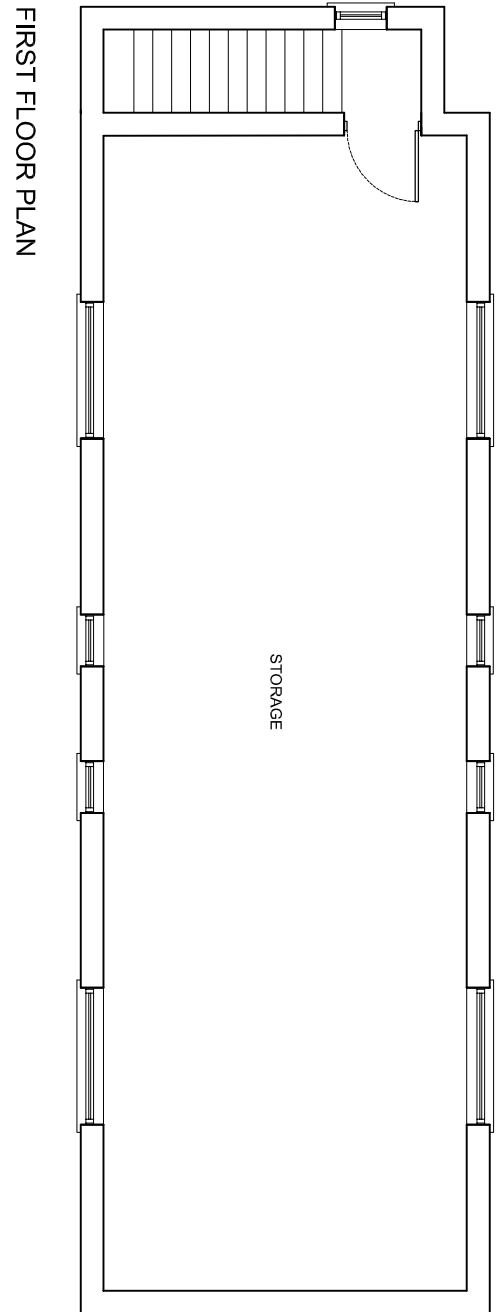
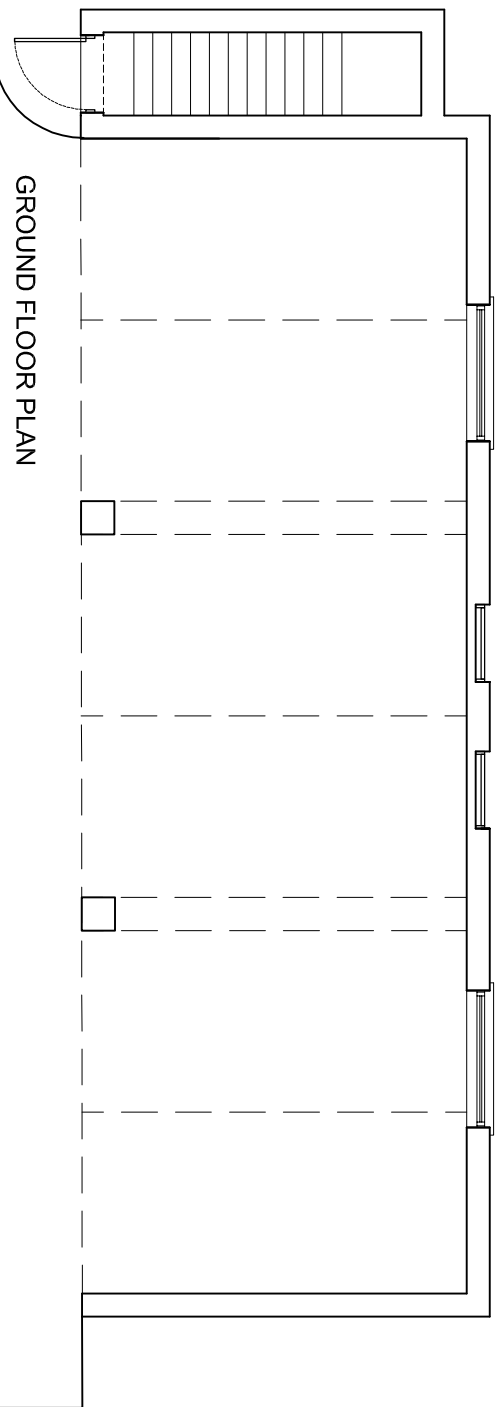
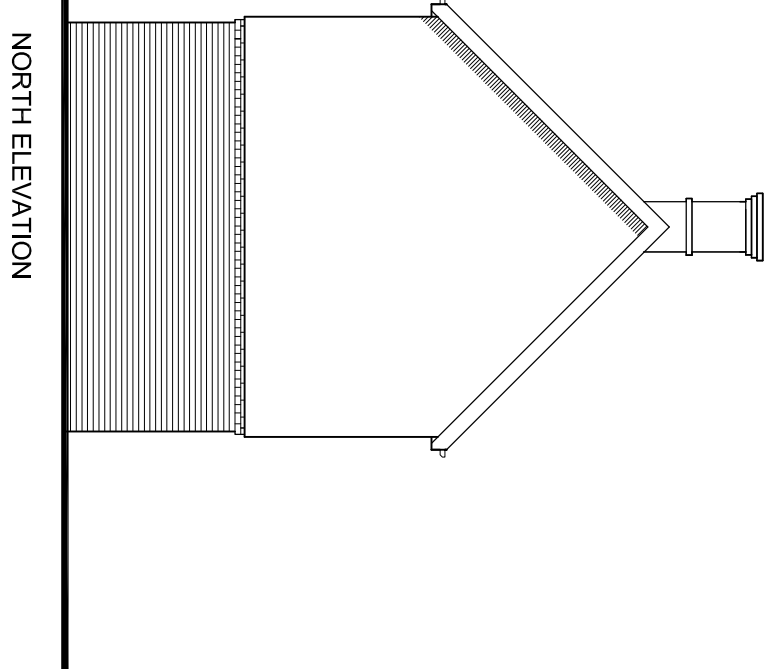
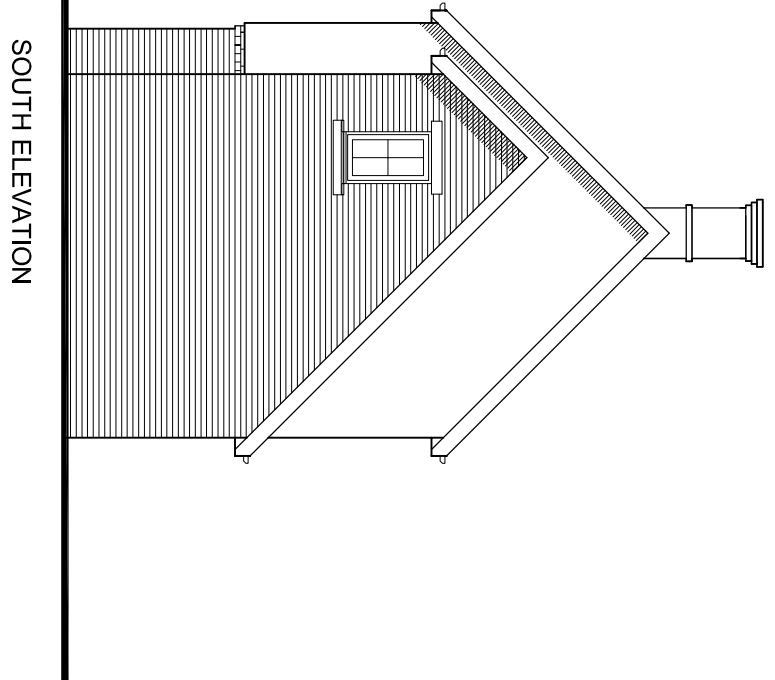
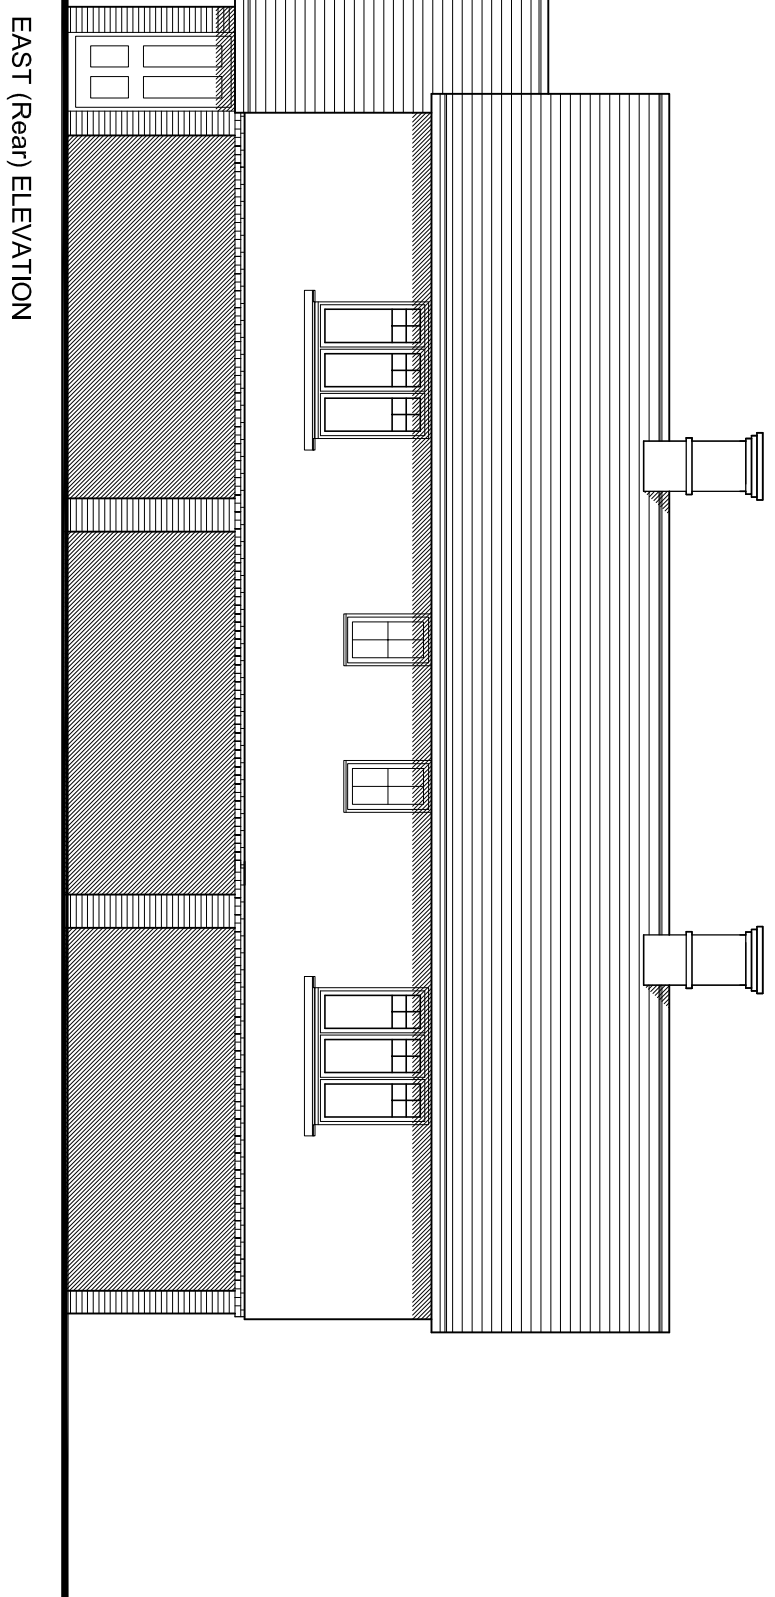


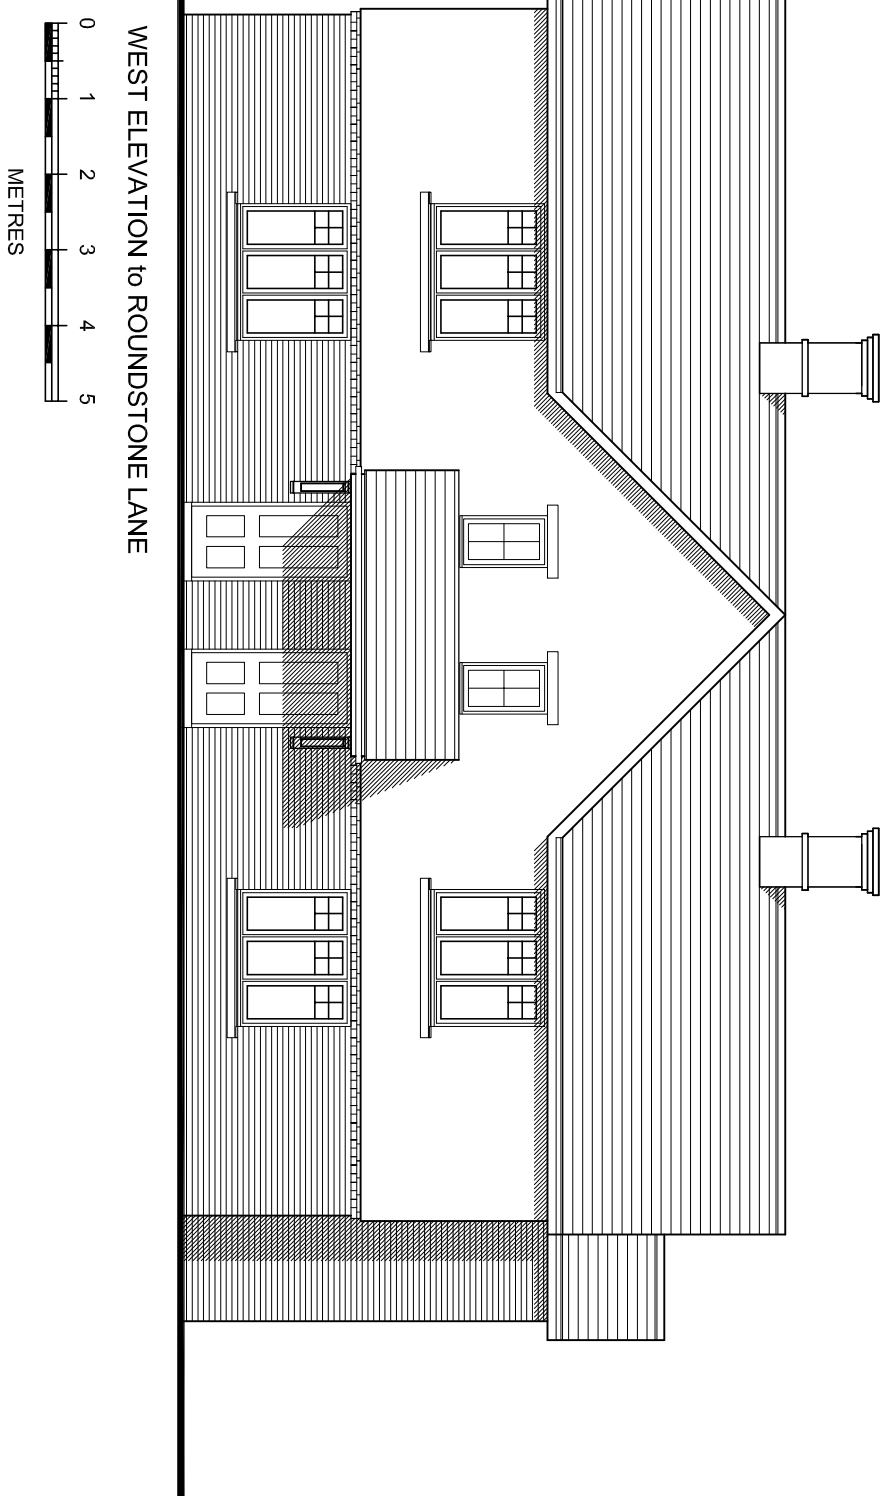

Rev:	Desc:	By:	Date:	Chkd:
A	First floor plan corrected to match south elevation	RAC	23.01.19	

Buckle Chamberlain Partnership Ltd.
Architects & Architectural Technologists.
Mill House, Linneygo Court,
Linneygo, Lark, 01291 673424
Mossouthillie, 01291 671050
NP15 1HY Email: enquiries@bucklechamberlain.co.uk

Client	Hallmark Care Homes		
Project	Proposed Care Home Pound Place Roundstone Lane Angmering		
Drawing	Structure to Front Parking Bays Plan & Elevations		
Date	Dec. 2018	Scale	1:100 @ A1
Drawn by	RAC	Drawing No	1388/010
Checked by	-		A
Status	Planning		