



SOUTH ELEVATION to Brougham Grove

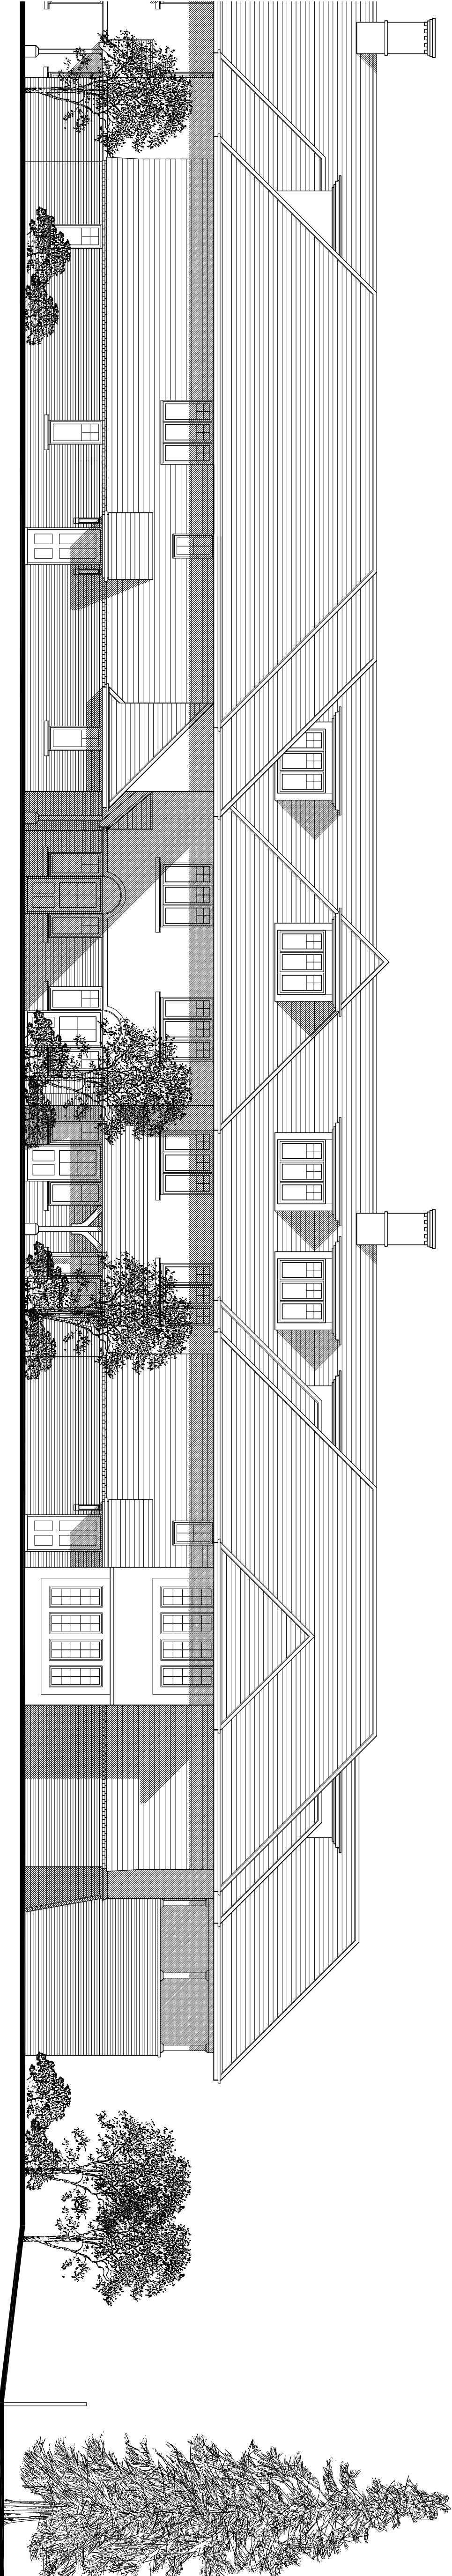

WEST ELEVATION to Roundstone Lane

 

Rev. Desc: By: Date: Chkd:

D	South elevation amended to correct J1, visible W/C window	RAC	23.01.19	.
C	Amended to revised proposals	RAC	08.01.19	.
B	Ridge height reduced and revised floor plans	RAC	13.06.18	.
A	First floor window to south elevation omitted	RAC	22.03.18	.

Buckle Chamberlain Partnership Ltd.

Architects & Architectural Technologists.

Mill House, Linacre Court,
Llancoy, Llancoy, Llancoy,
M415 1HY
Email: enquiries@bucklechamberlain.co.uk

Client: **Hellmark Care Homes**

Project: **Proposed Care Home
Pound Place
Roundstone Lane
Angmering**

Drawing: **South and West Elevations**

Date	March 2018	Scale	1:100 @ A1
Drawn By	RAC	Drawing No	1388/202
Checked By	.	Status	D
Status	Preliminary		