





SOUTH ELEVATION to Brougham Grove

 

WEST ELEVATION to Roundstone Lane

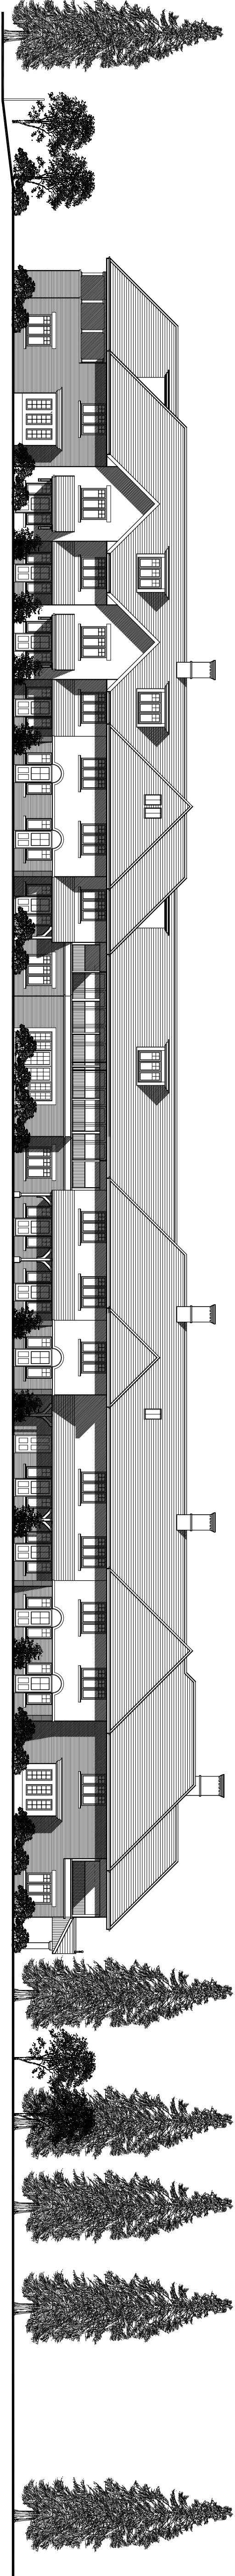

NORTH ELEVATION to Lambert Way

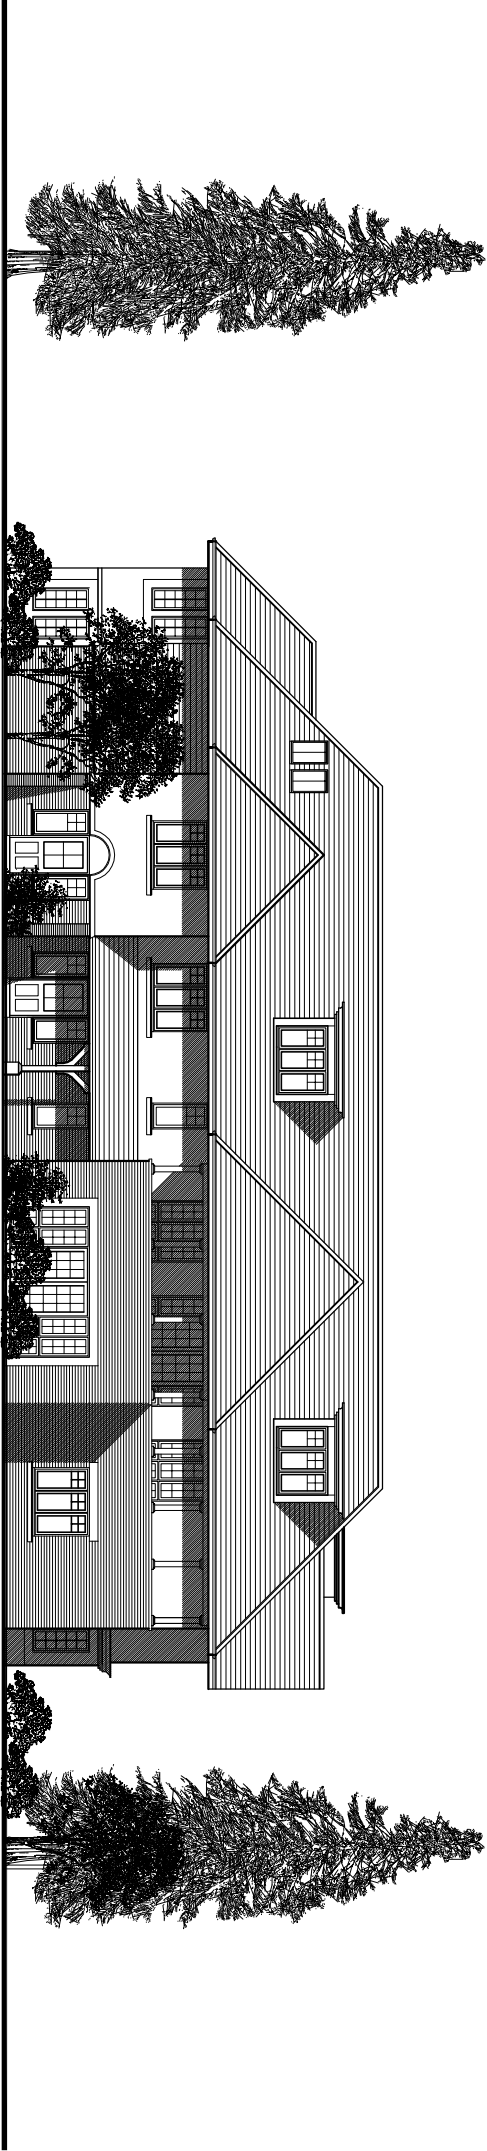 

EAST ELEVATION

Rev: Desc: By: Date: Ck'd:

F	Amendments to dormer windows	RAC 18.03.19	.
E	South elevation amended to correct of visitor WC window	RAC 23.01.19	.
D	North elevation amended to revised first floor plan	RAC 18.01.19	.
C	Amended to revised proposals	RAC 08.01.19	.
B	Ridge height reduced and elevations amended to match revised floor plans	RAC 13.08.18	.
A	First floor window to south elevation omitted	RAC 22.03.18	.

Buckle Chamberlain Partnership Ltd.
Architects & Architectural Technologists.
Mill House, Llaneyo Court,
Llaneyo, UK.
NRF5 4HY
Tel: 01291 672264
Fax: 01291 673424
Email: enquiries@bucklechamberlain.co.uk

Client	Hallmark Care Homes		
Project	Proposed Care Home Pound Place Roundstone Lane Angmering		
Drawing	Proposed Elevations at 1:200		
Date	March 2018	Scale	1:200 @ A1
Drawn by	RAC	Drawing No	1388/201
Checked by	.		F
Status	Preliminary		