


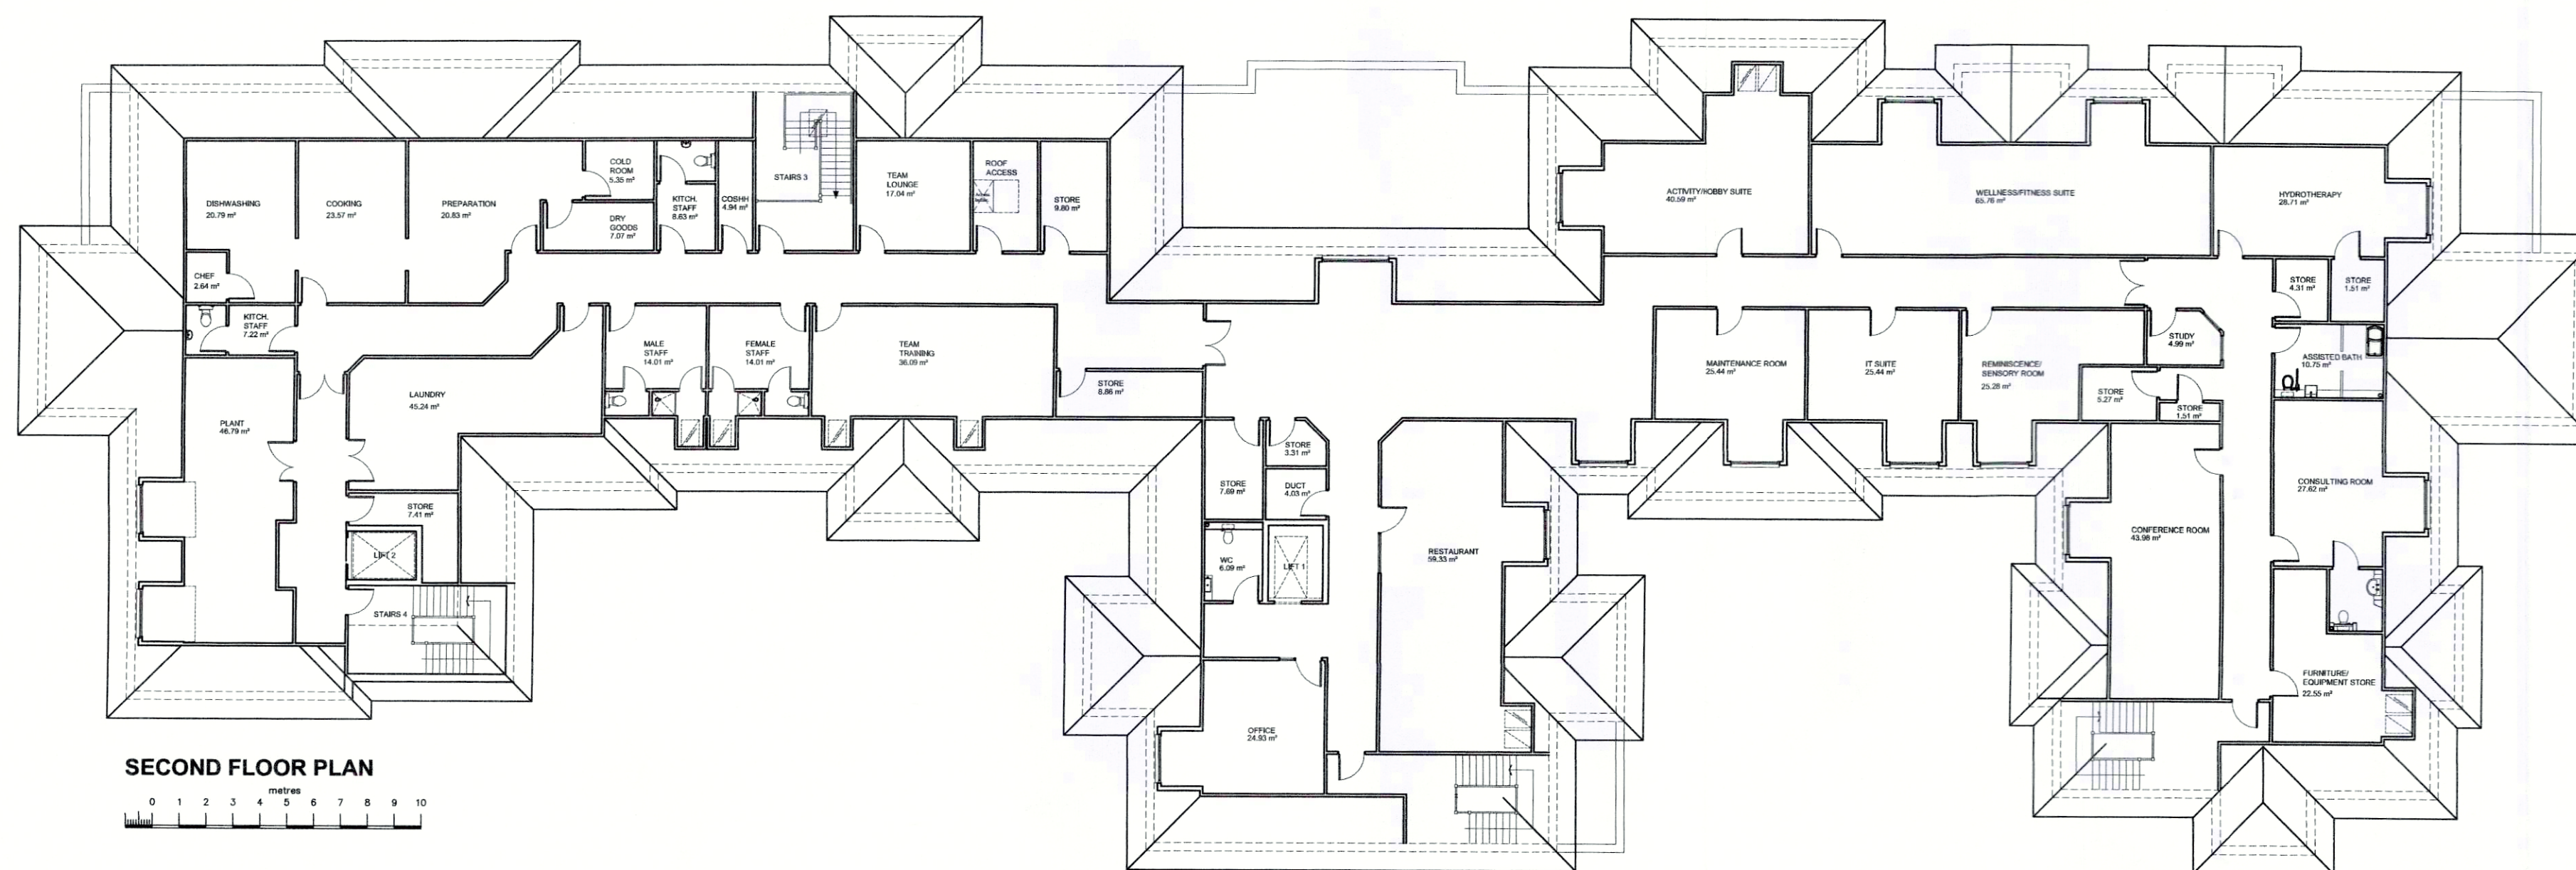

Rev: Desc: By: Date: Chkd:

C	Amendments to dormer windows	RAC	18.03.19	.
B	Revised to amended scheme	RAC	08.01.19	.
A	Revised to reduced footprint	RAC	13.08.18	.

Buckle Chamberlain Partnership Ltd.
Architects & Architectural Technologists.

Mill House, Llanccayo Court, Tel: 01291 672264
Llanccayo, Usk, 01291 673424
Monmouthshire Fax: 01291 671050
NP15 1HY Email: enquiries@bucklechamberlain.co.uk

Client Hallmark Care Homes

Project Proposed Care Home
Pound Place
Roundstone Lane
Angmering

Drawing Second Floor Plan

Date Feb. 2018 Scale 1:200 @ A2

Drawn by RAC
Checked by .
Status Preliminary

Drawing No
1388/103 **C**