



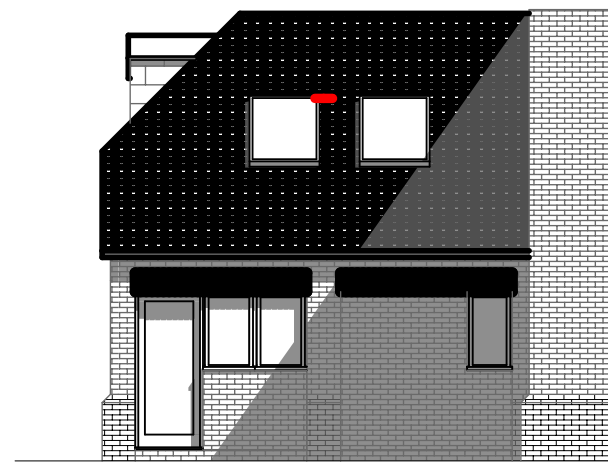


West Elevation

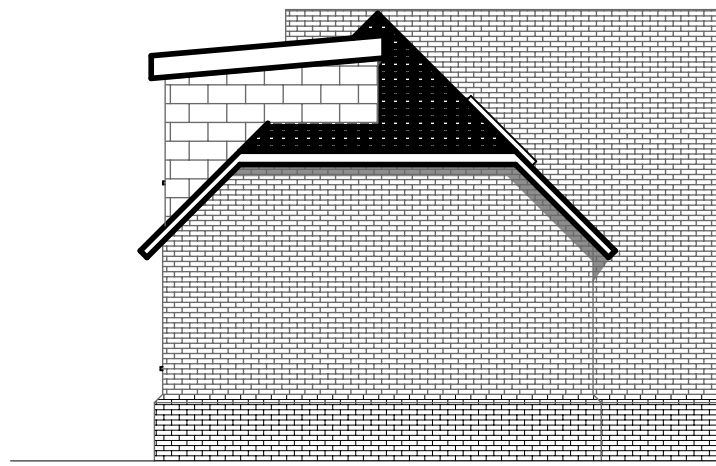

North Elevation




East Elevation

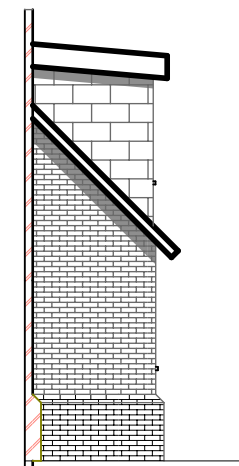


South Elevation


PROPOSED ELEVATIONS

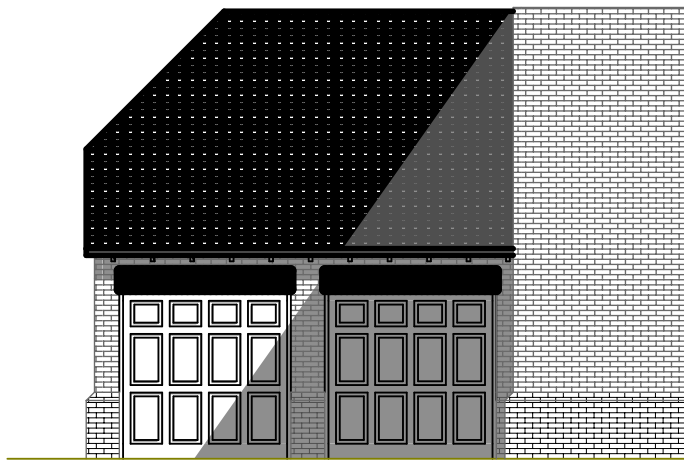


West Elevation

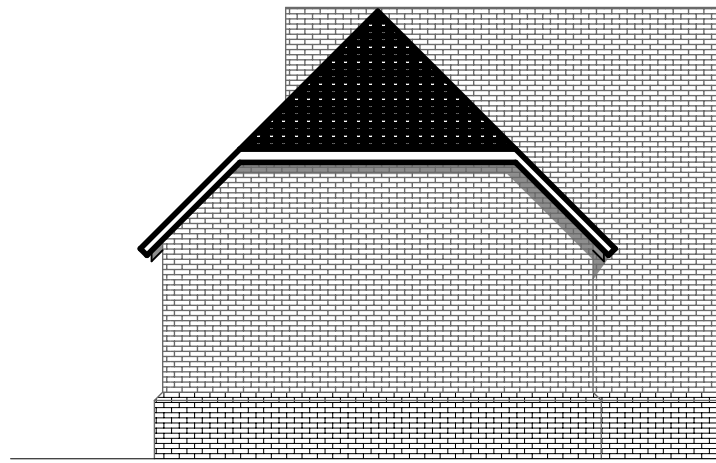

North Elevation

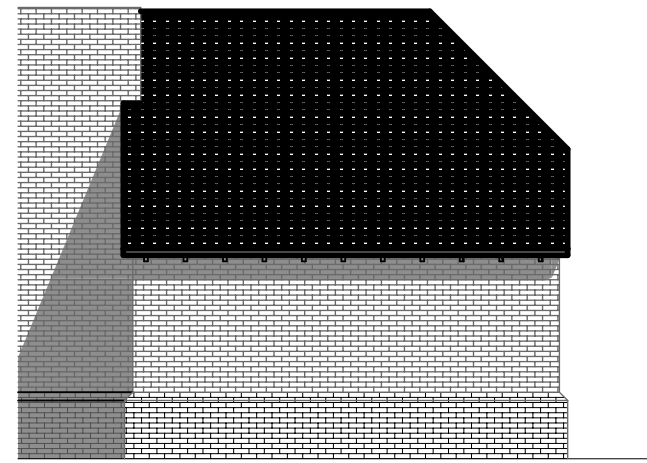


East Elevation

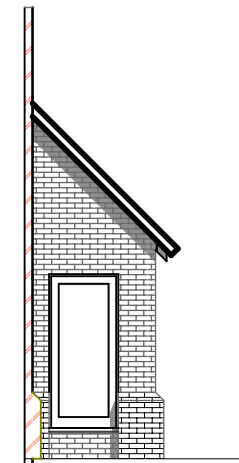

South Elevation


EXISTING ELEVATIONS

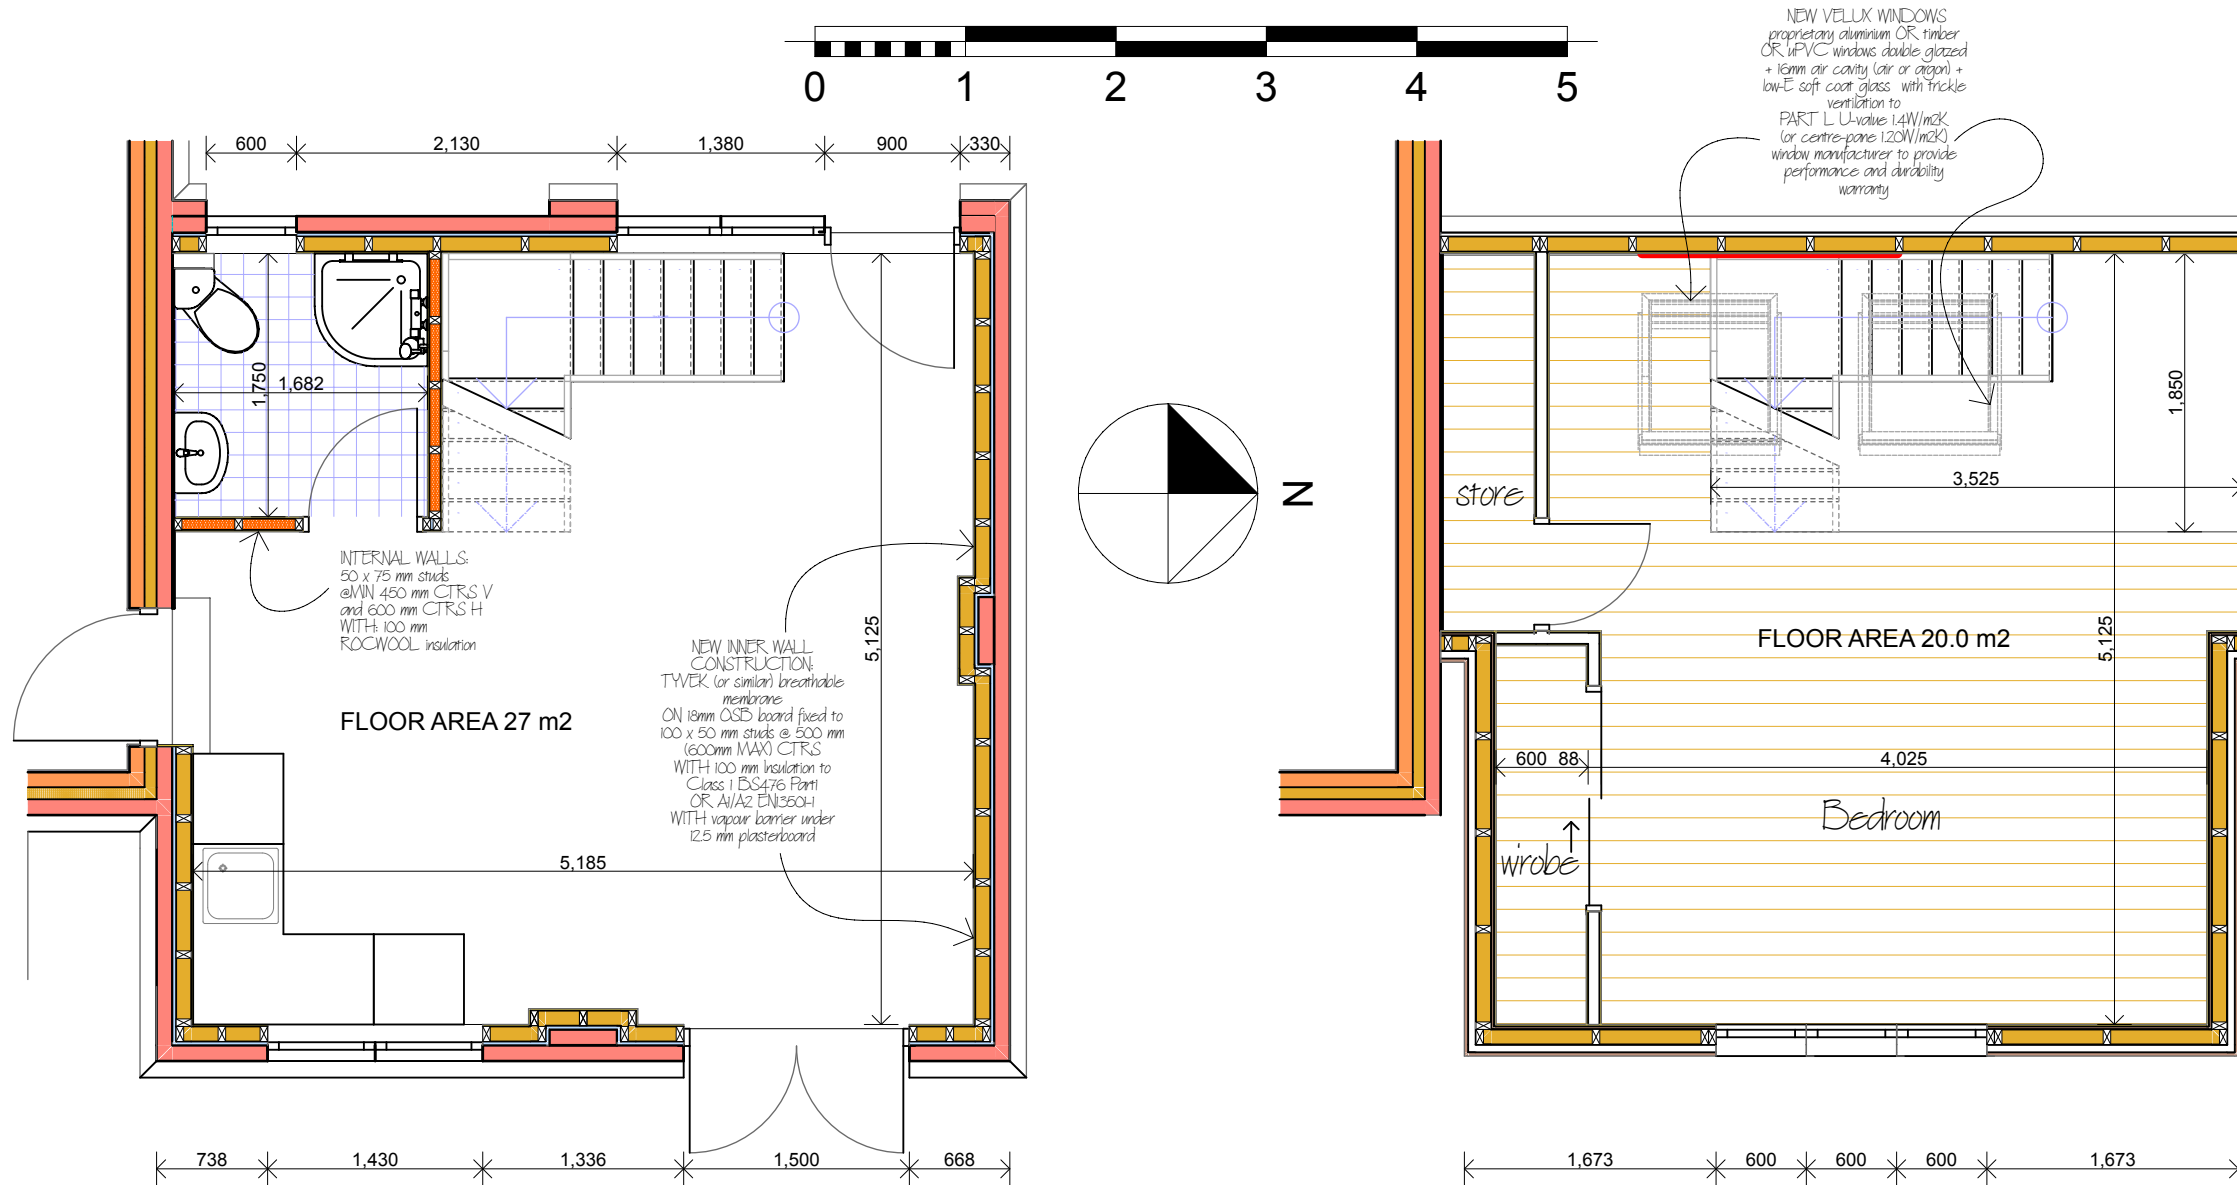

Ground Floor Plan

Attic Floor Plan

PROPOSED FLOOR PLANS

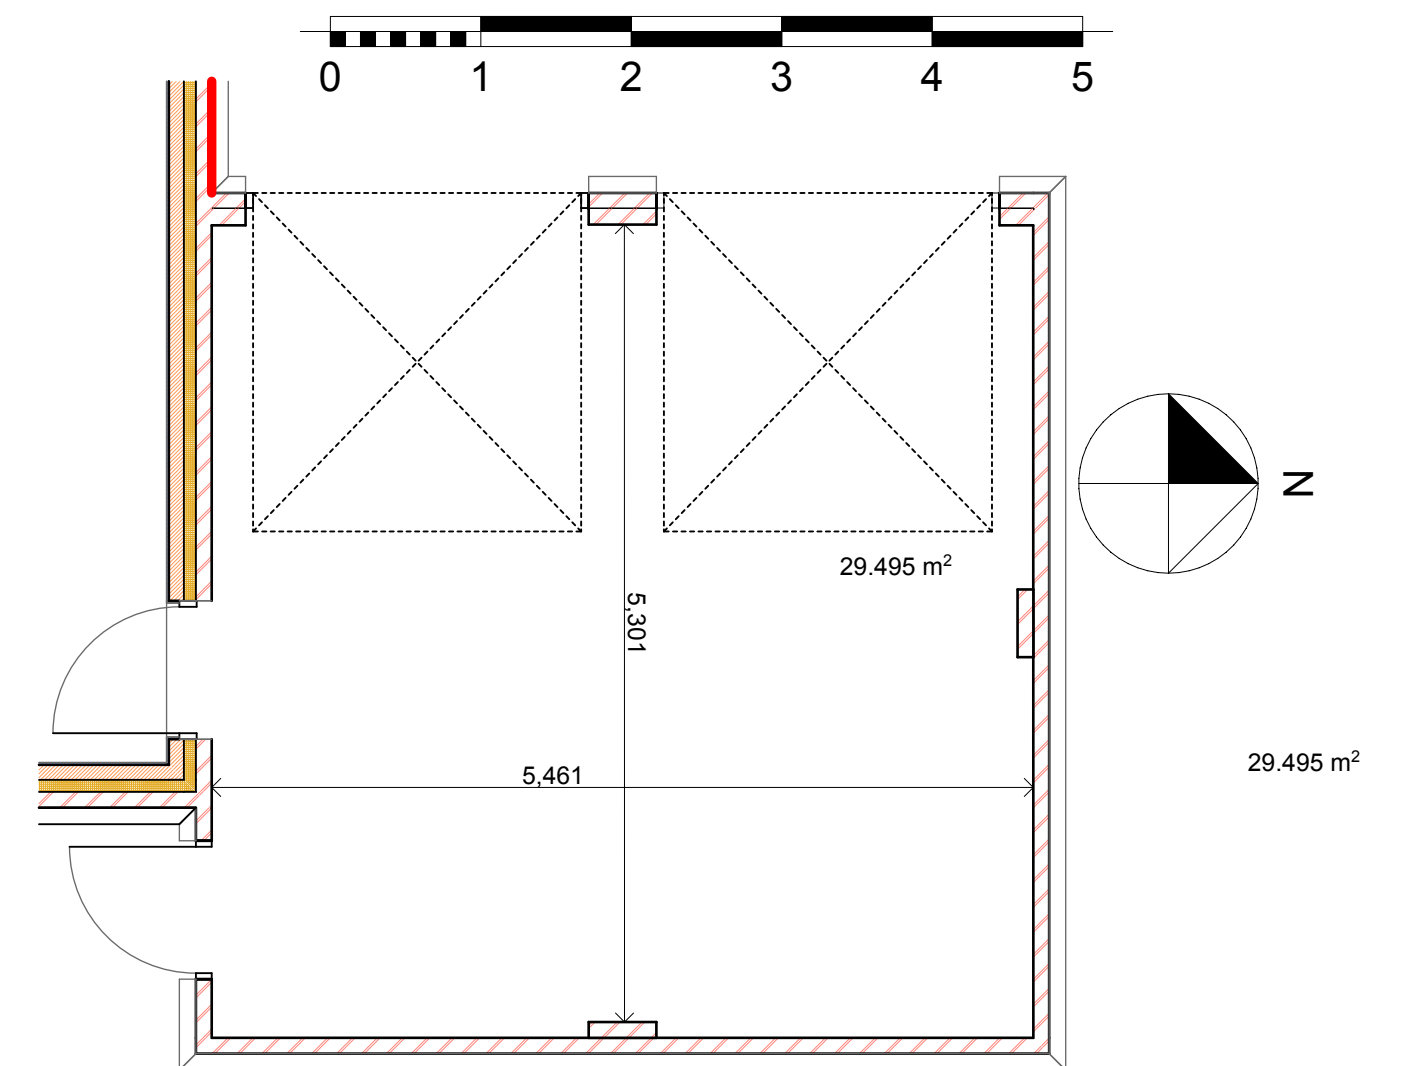

9 BEACH COURT
OLD FORT ROAD
SHOREHAM-BY-SEA
WEST SUSSEX
BN43 5RG
tel: 01903 815 903
email: mark@solararchitectureltd.co.uk

Project
Garage Conversion
The Honey Pot, Honey Lane,
Angmering, BN16 4AB
Drawing Title
Building Regulation Application

Client
D. Flexer esq.
The Honey Pot
Honey Lane
Angmering
Littlehampton
West Sussex
BN16 4AB

Scale 1:50 / 1:100 @ A2
Date

Drawn By
Checked By

Drawing Number

21204/COL/02