

SKINNER & CO LTD NOTES:
Proposed plans & elevations have been prepared but accept no liability for the accuracy or completeness of the drawings. Dims must be checked on site and any discrepancies reported directly to the designer.

*As-built" unit must be checked against the drawings prior to any works.

Skinner & Co Ltd copyright. This drawing shall not be reproduced without express written permission from S & Co.

Skinner & Co ltd accept no responsibility or liability for drawing alterations carried out by others and have not checked such alterations.



This drawing shall not be scaled to ascertain any dimensions.

Asbestos survey required prior to commencement.

Contractor/Structural Engineer to confirm load bearing walls.

GROSS INTERNAL TOTAL FLOOR AREA
596m² [6414 ft²]
Ground Floor Area 298m² [3207 ft²]
First Floor Area 298m² [3207 ft²]

ALL WALLS/COLUMNS/FLOORS SHOULD
BE CHECKED BY A STRUCTURAL
ENGINEER BEFORE DEMOLITION CAN
TAKE PLACE

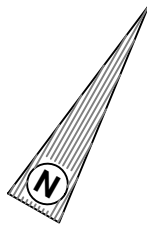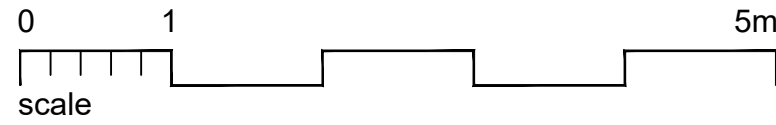


M	-	Date
L	-	Date
K	-	Date
J	-	Date
H	-	Date
G	-	Date
F	-	Date
E	-	Date
D	-	Date
C	-	Date
B	-	Date
A	-	Date

REV	AMENDMENT	DATE
-----	-----------	------

NOTES:
CONTRACTORS MUST VERIFY ALL DIMENSIONS ON SITE BEFORE
COMMENCEMENT OF ANY WORK OR PREPARING
MANUFACTURING DRAWINGS
ANY DISCREPANCIES ON THIS DRAWING ARE TO BE
NOTIFIED TO THE DESIGNER IMMEDIATELY

SKINNER AND CO
PROFESSIONAL SHOPFITTING SERVICES

CLIENT ENERGIE-FITNESS		
PROJECT 8CLOCKPARK-SHRIPNEYROAD PO229NH		
TITLE ENERGIE-BOGNOR		
SCALE @ A1 1:100@A3	DRAWN BY DH	DATE 02.10.18
DRAWING No 02-02-FF		REVISION A

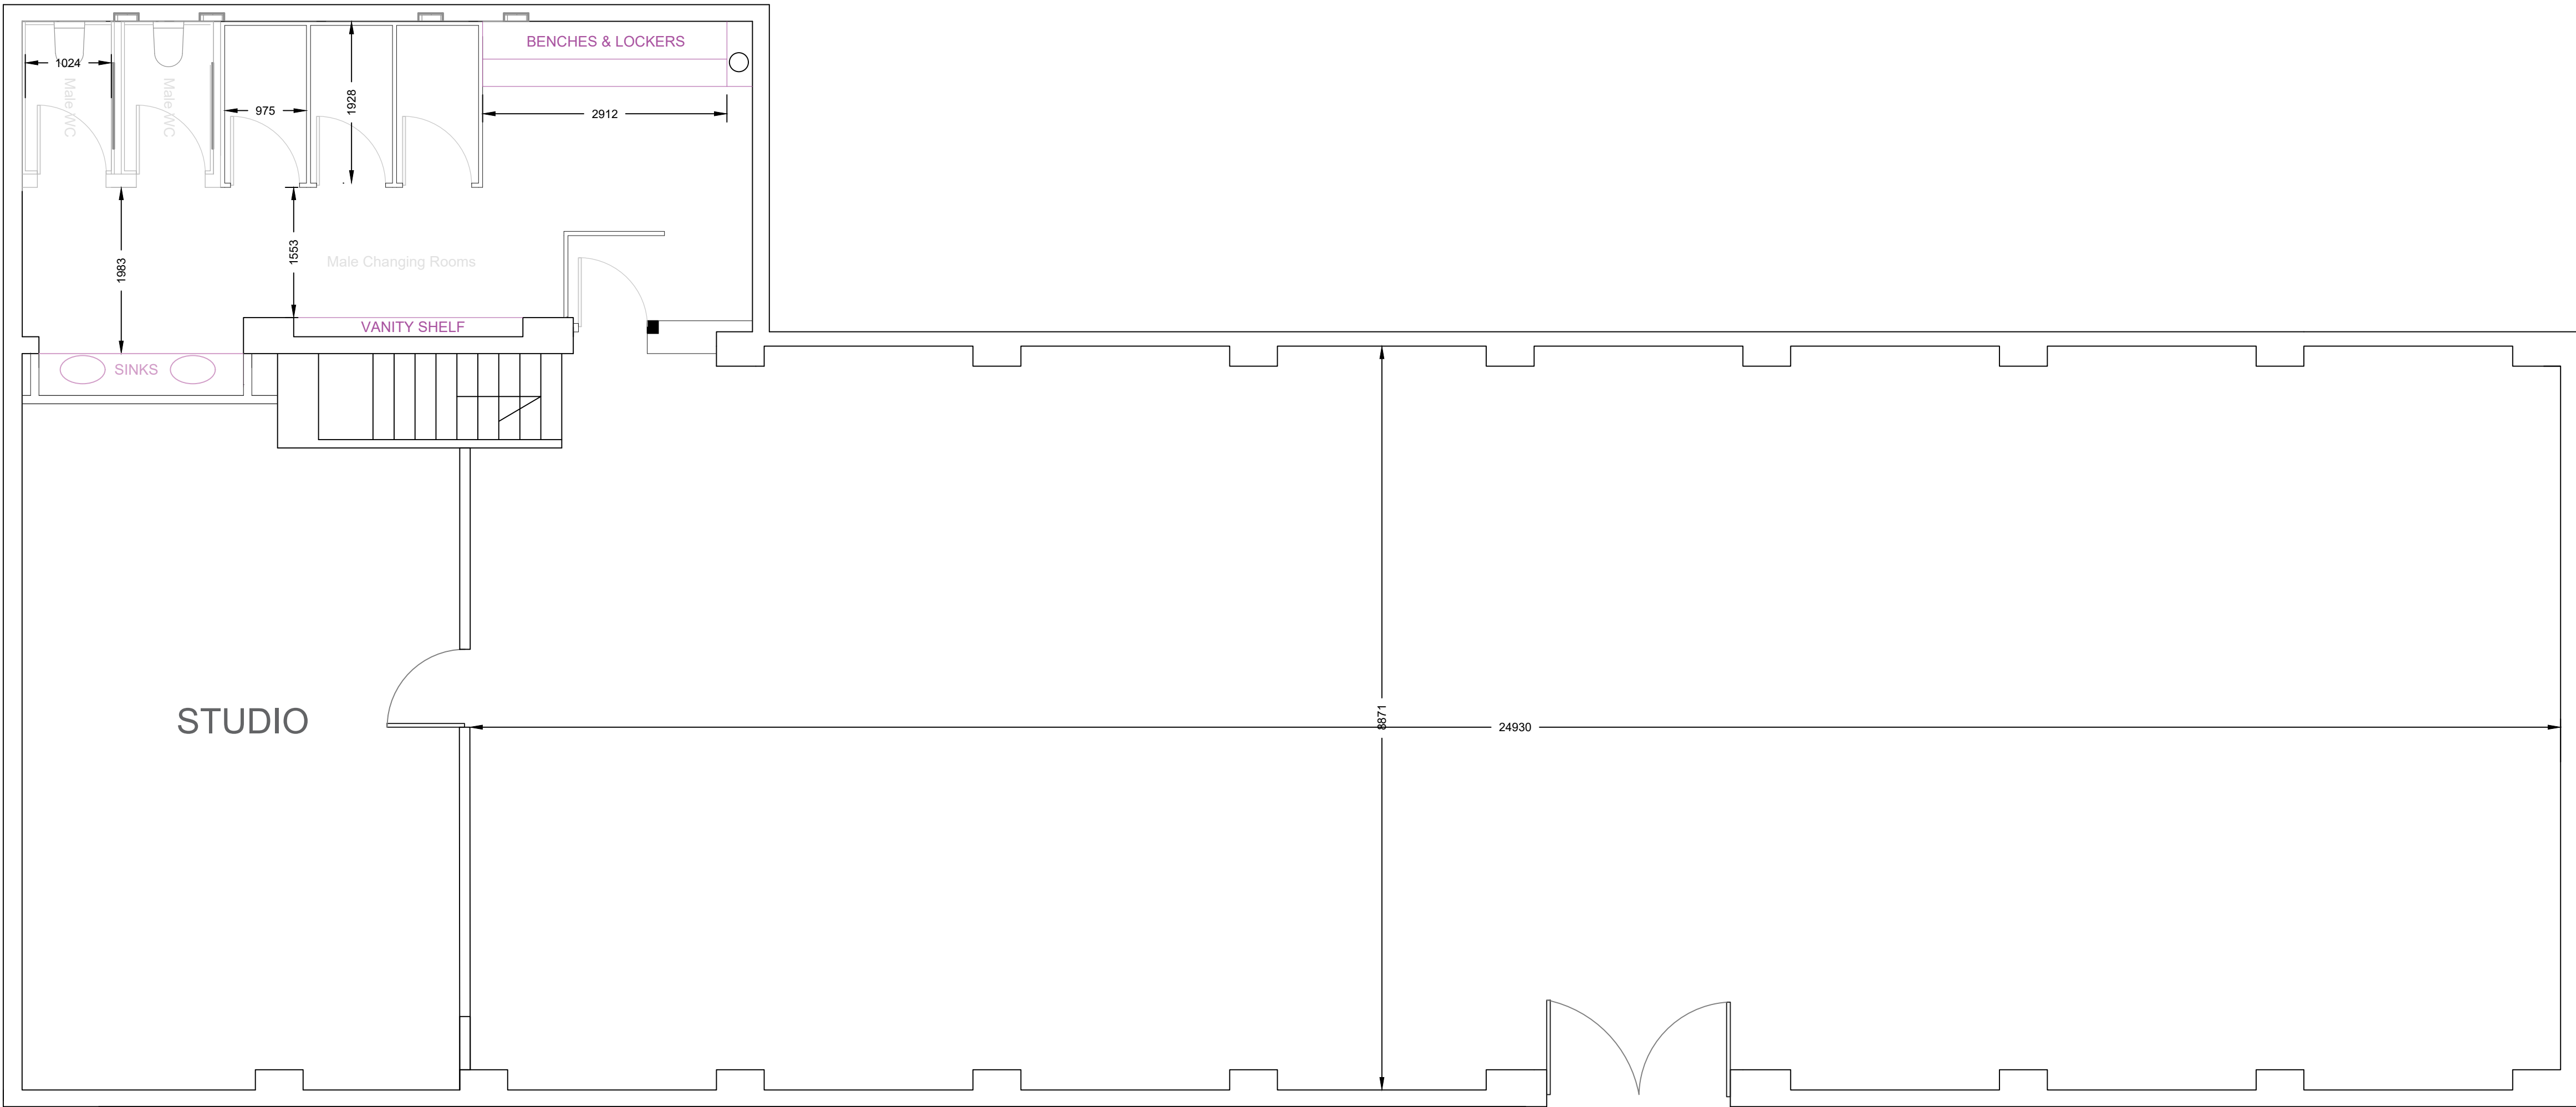

FEASIBILITY FIRST FLOOR PLAN