

SKINNER & CO LTD NOTES:
Proposed plans & elevations have been prepared but accept no liability for the accuracy or completeness of the drawings. Dims must be checked on site and any discrepancies reported directly to the designer.

As-built unit must be checked against the drawings prior to any works.


Skinner & Co Ltd copyright. This drawing shall not be reproduced without express written permission from S & Co.

Skinner & Co Ltd accept no responsibility or liability for drawing alterations carried out by others and have not checked such alterations.

This drawing shall not be scaled to ascertain any dimensions.

Asbestos survey required prior to commencement.

Contractor/Structural Engineer to confirm load bearing walls.

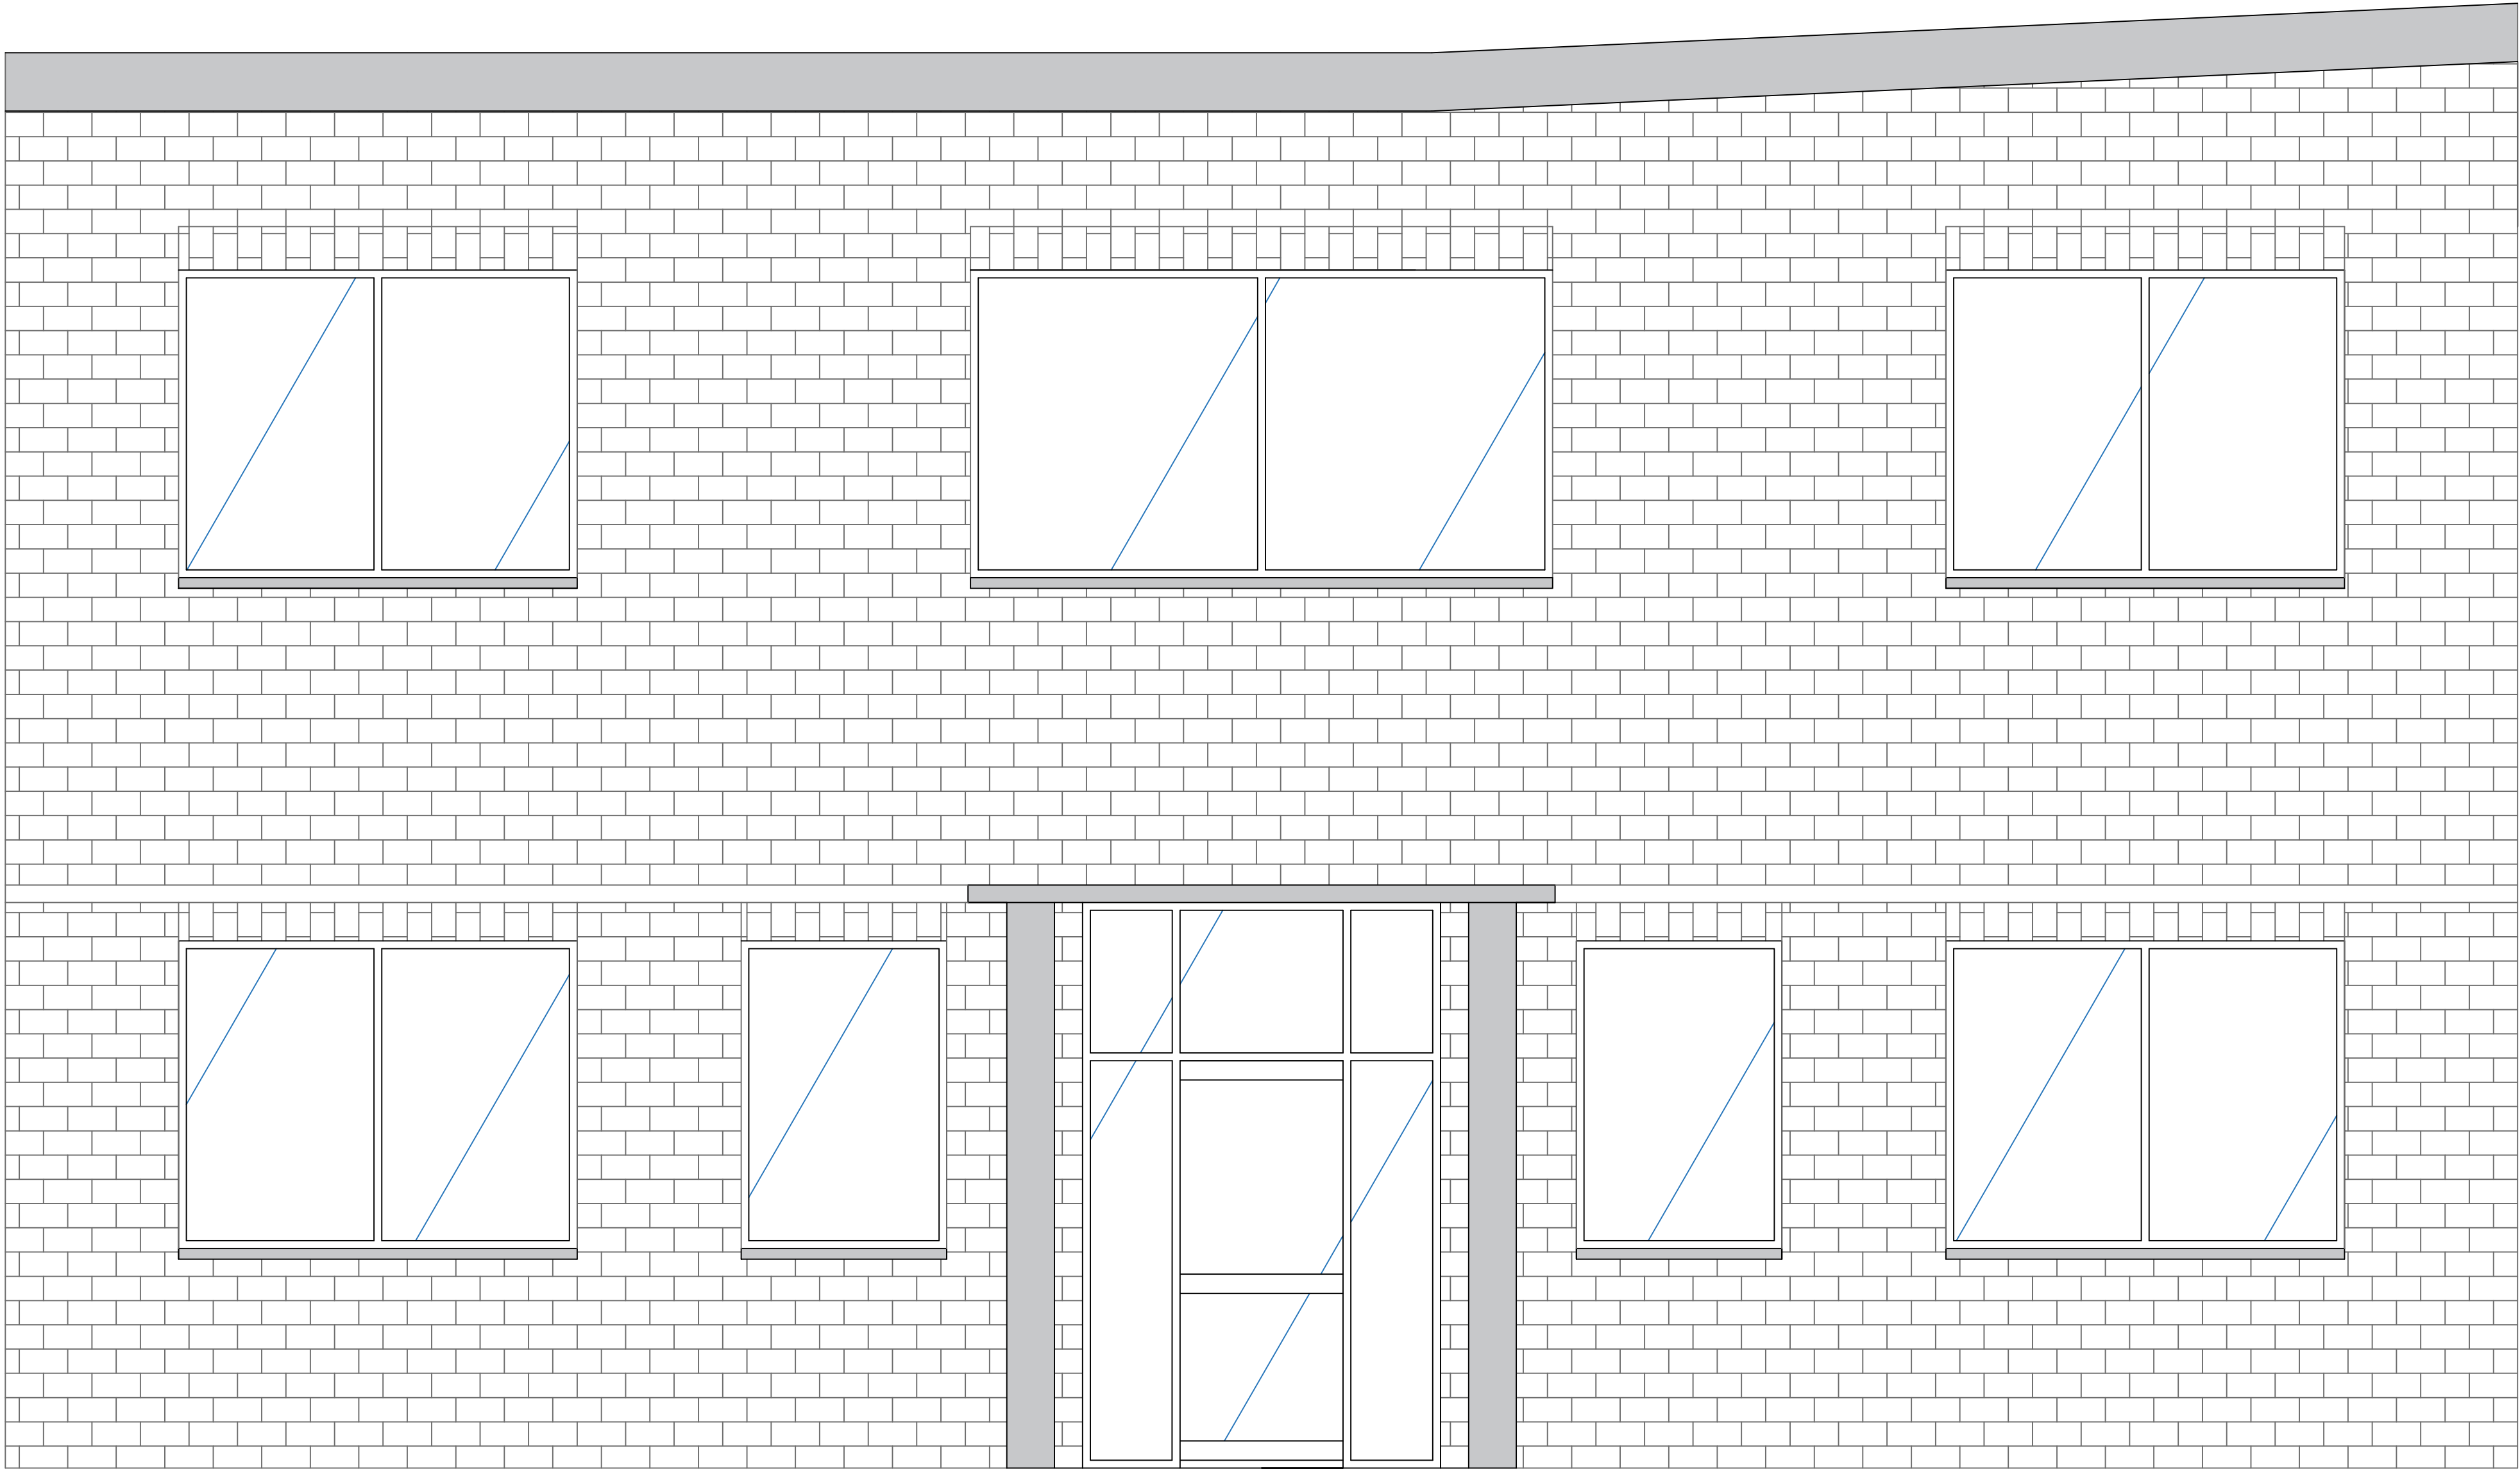

EXISTING FRONT ELEVATION PLAN

M	-	Date
L	-	Date
K	-	Date
J	-	Date
H	-	Date
G	-	Date
F	-	Date
E	-	Date
D	-	Date
C	-	Date
B	-	Date
A	-	Date
REV	AMENDMENT	DATE
NOTES: CONTRACTORS MUST VERIFY ALL DIMENSIONS ON SITE BEFORE COMMENCEMENT OF ANY WORK OR PREPARING MANUFACTURING DRAWINGS ANY DISCREPANCIES ON THIS DRAWING ARE TO BE NOTIFIED TO THE DESIGNER IMMEDIATELY		
SKINNER AND CO [®] PROFESSIONAL SHOPFITTING SERVICES		
CLIENT ENERGIE-FITNESS		
PROJECT 8CLOCKPARK-SHRIPNEYROAD PO229NH		
TITLE ENERGIE-BOGNOR		
SCALE @ A1 1:50@A3	DRAWN BY DH	DATE 02.10.18
DRAWING No 02-01		REVISION A