




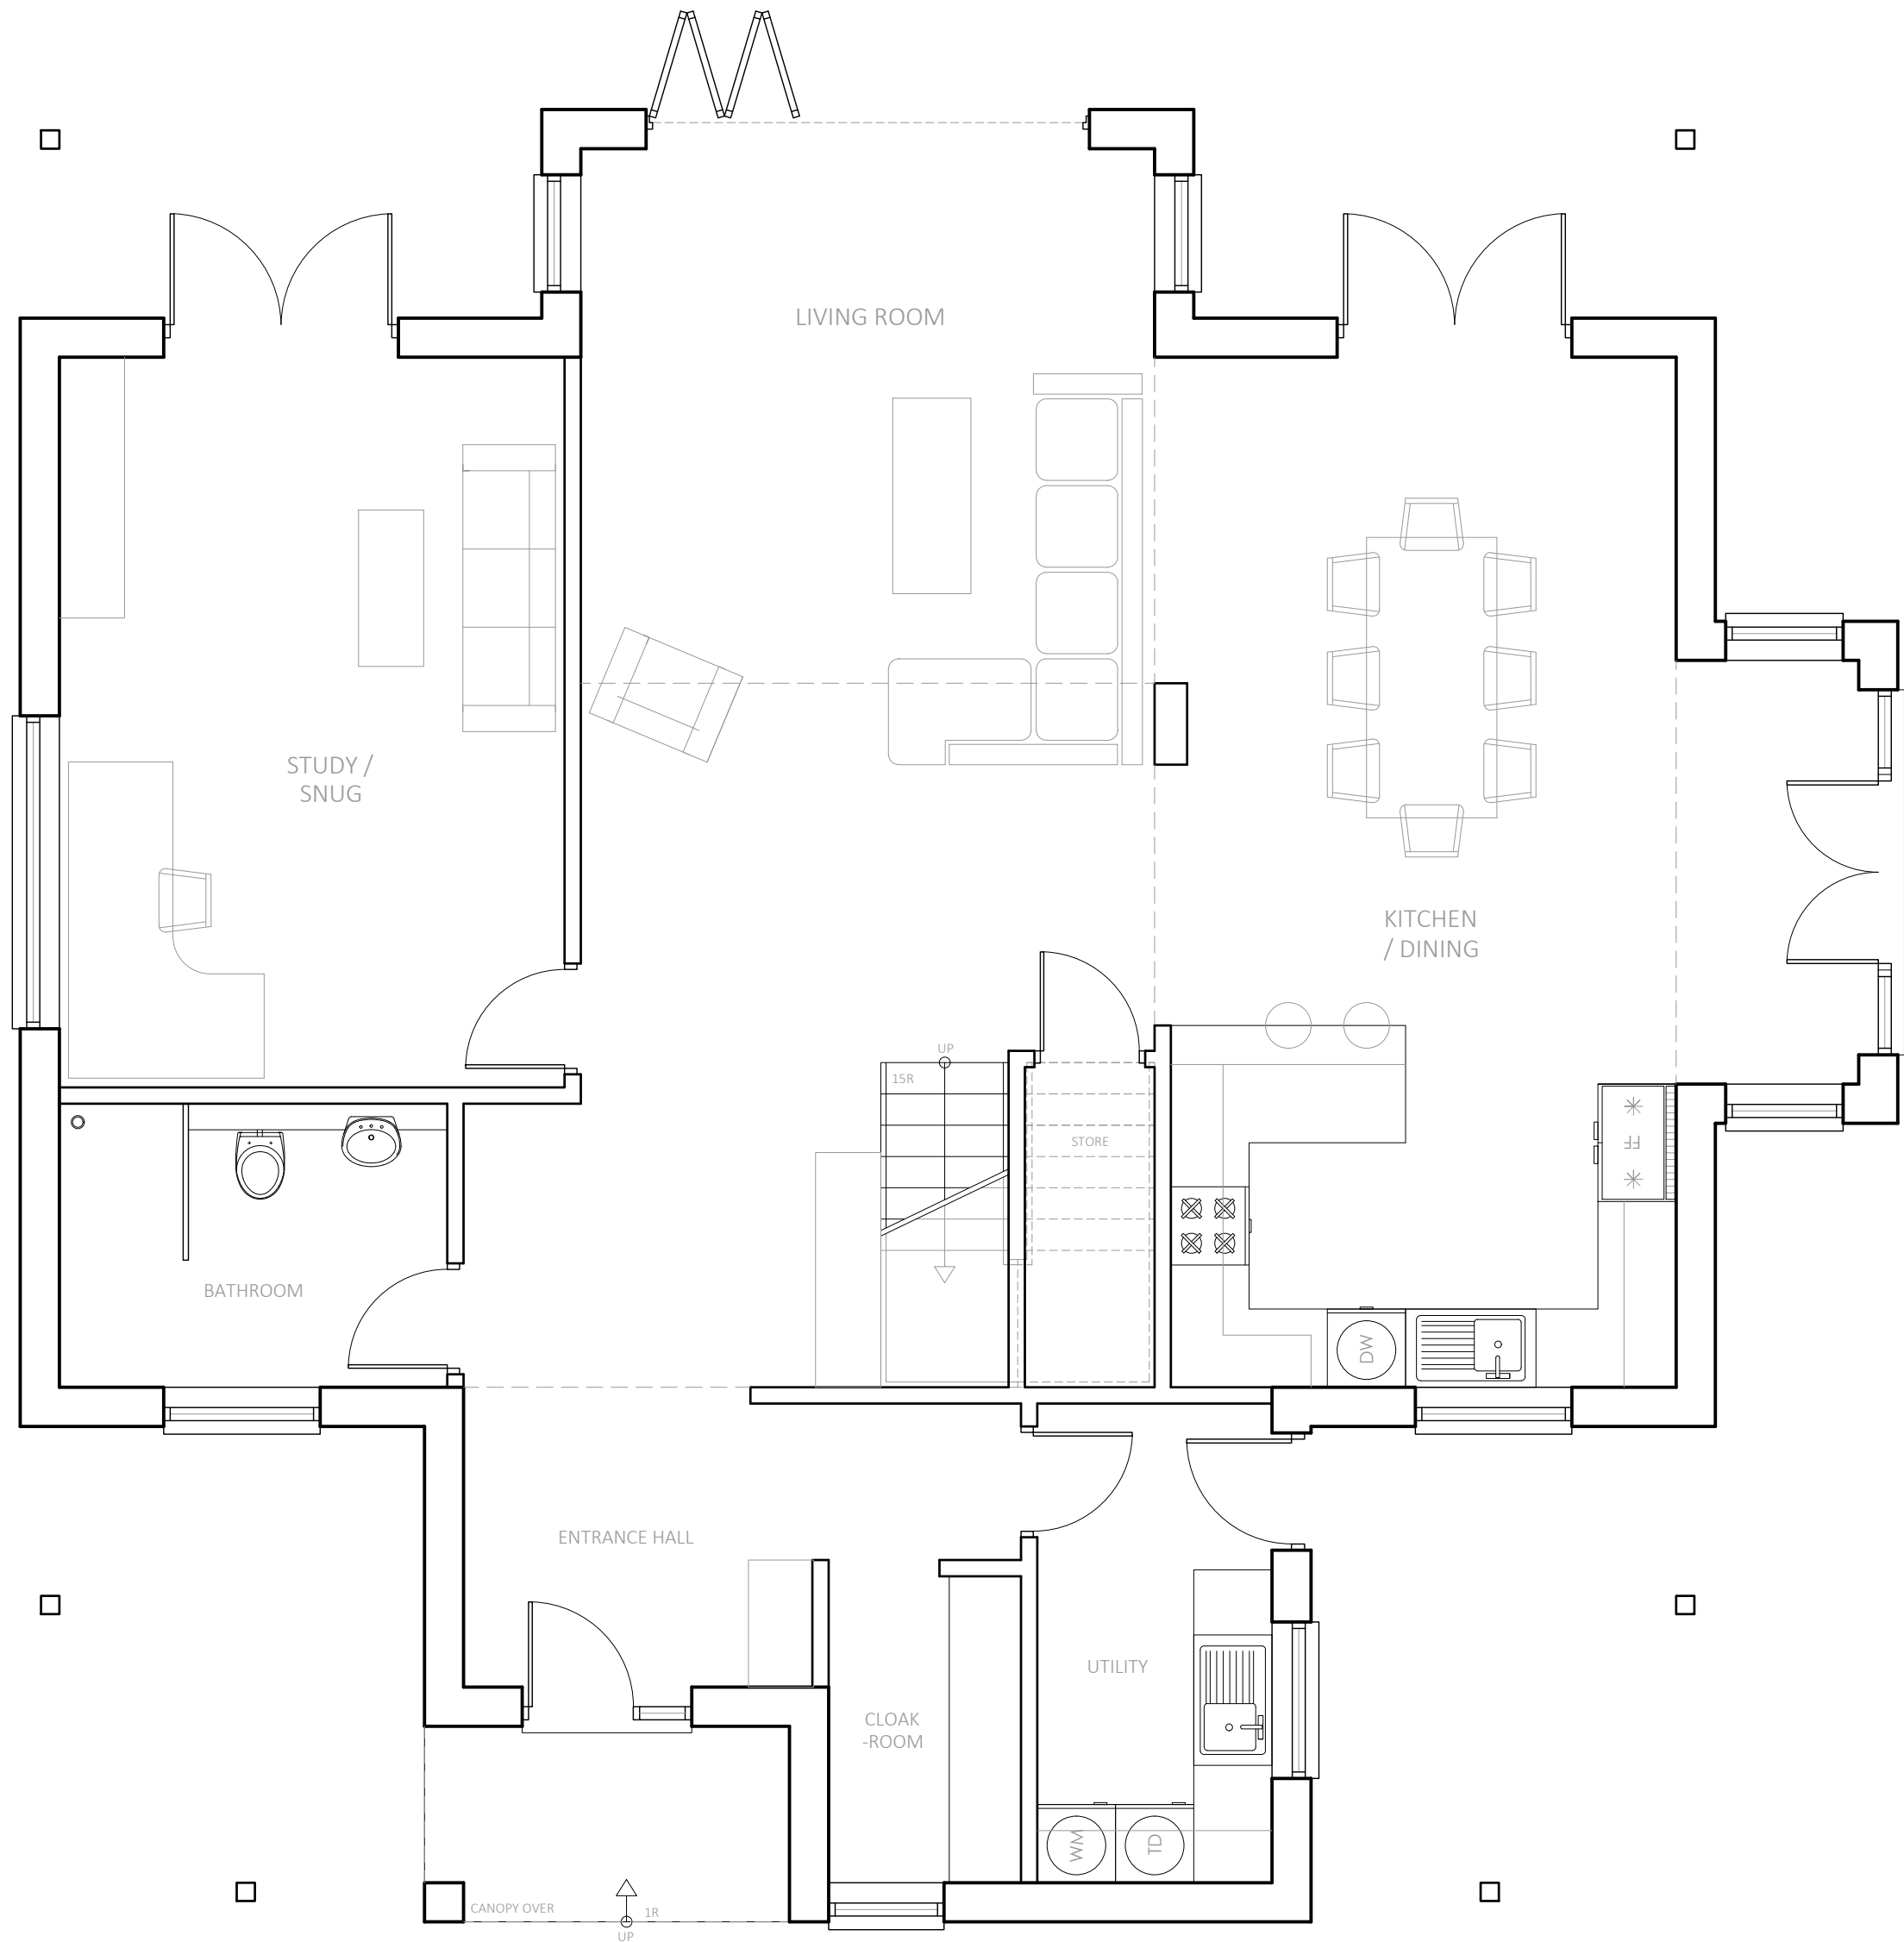


GROUND FLOOR PLAN
SCALE 1:50

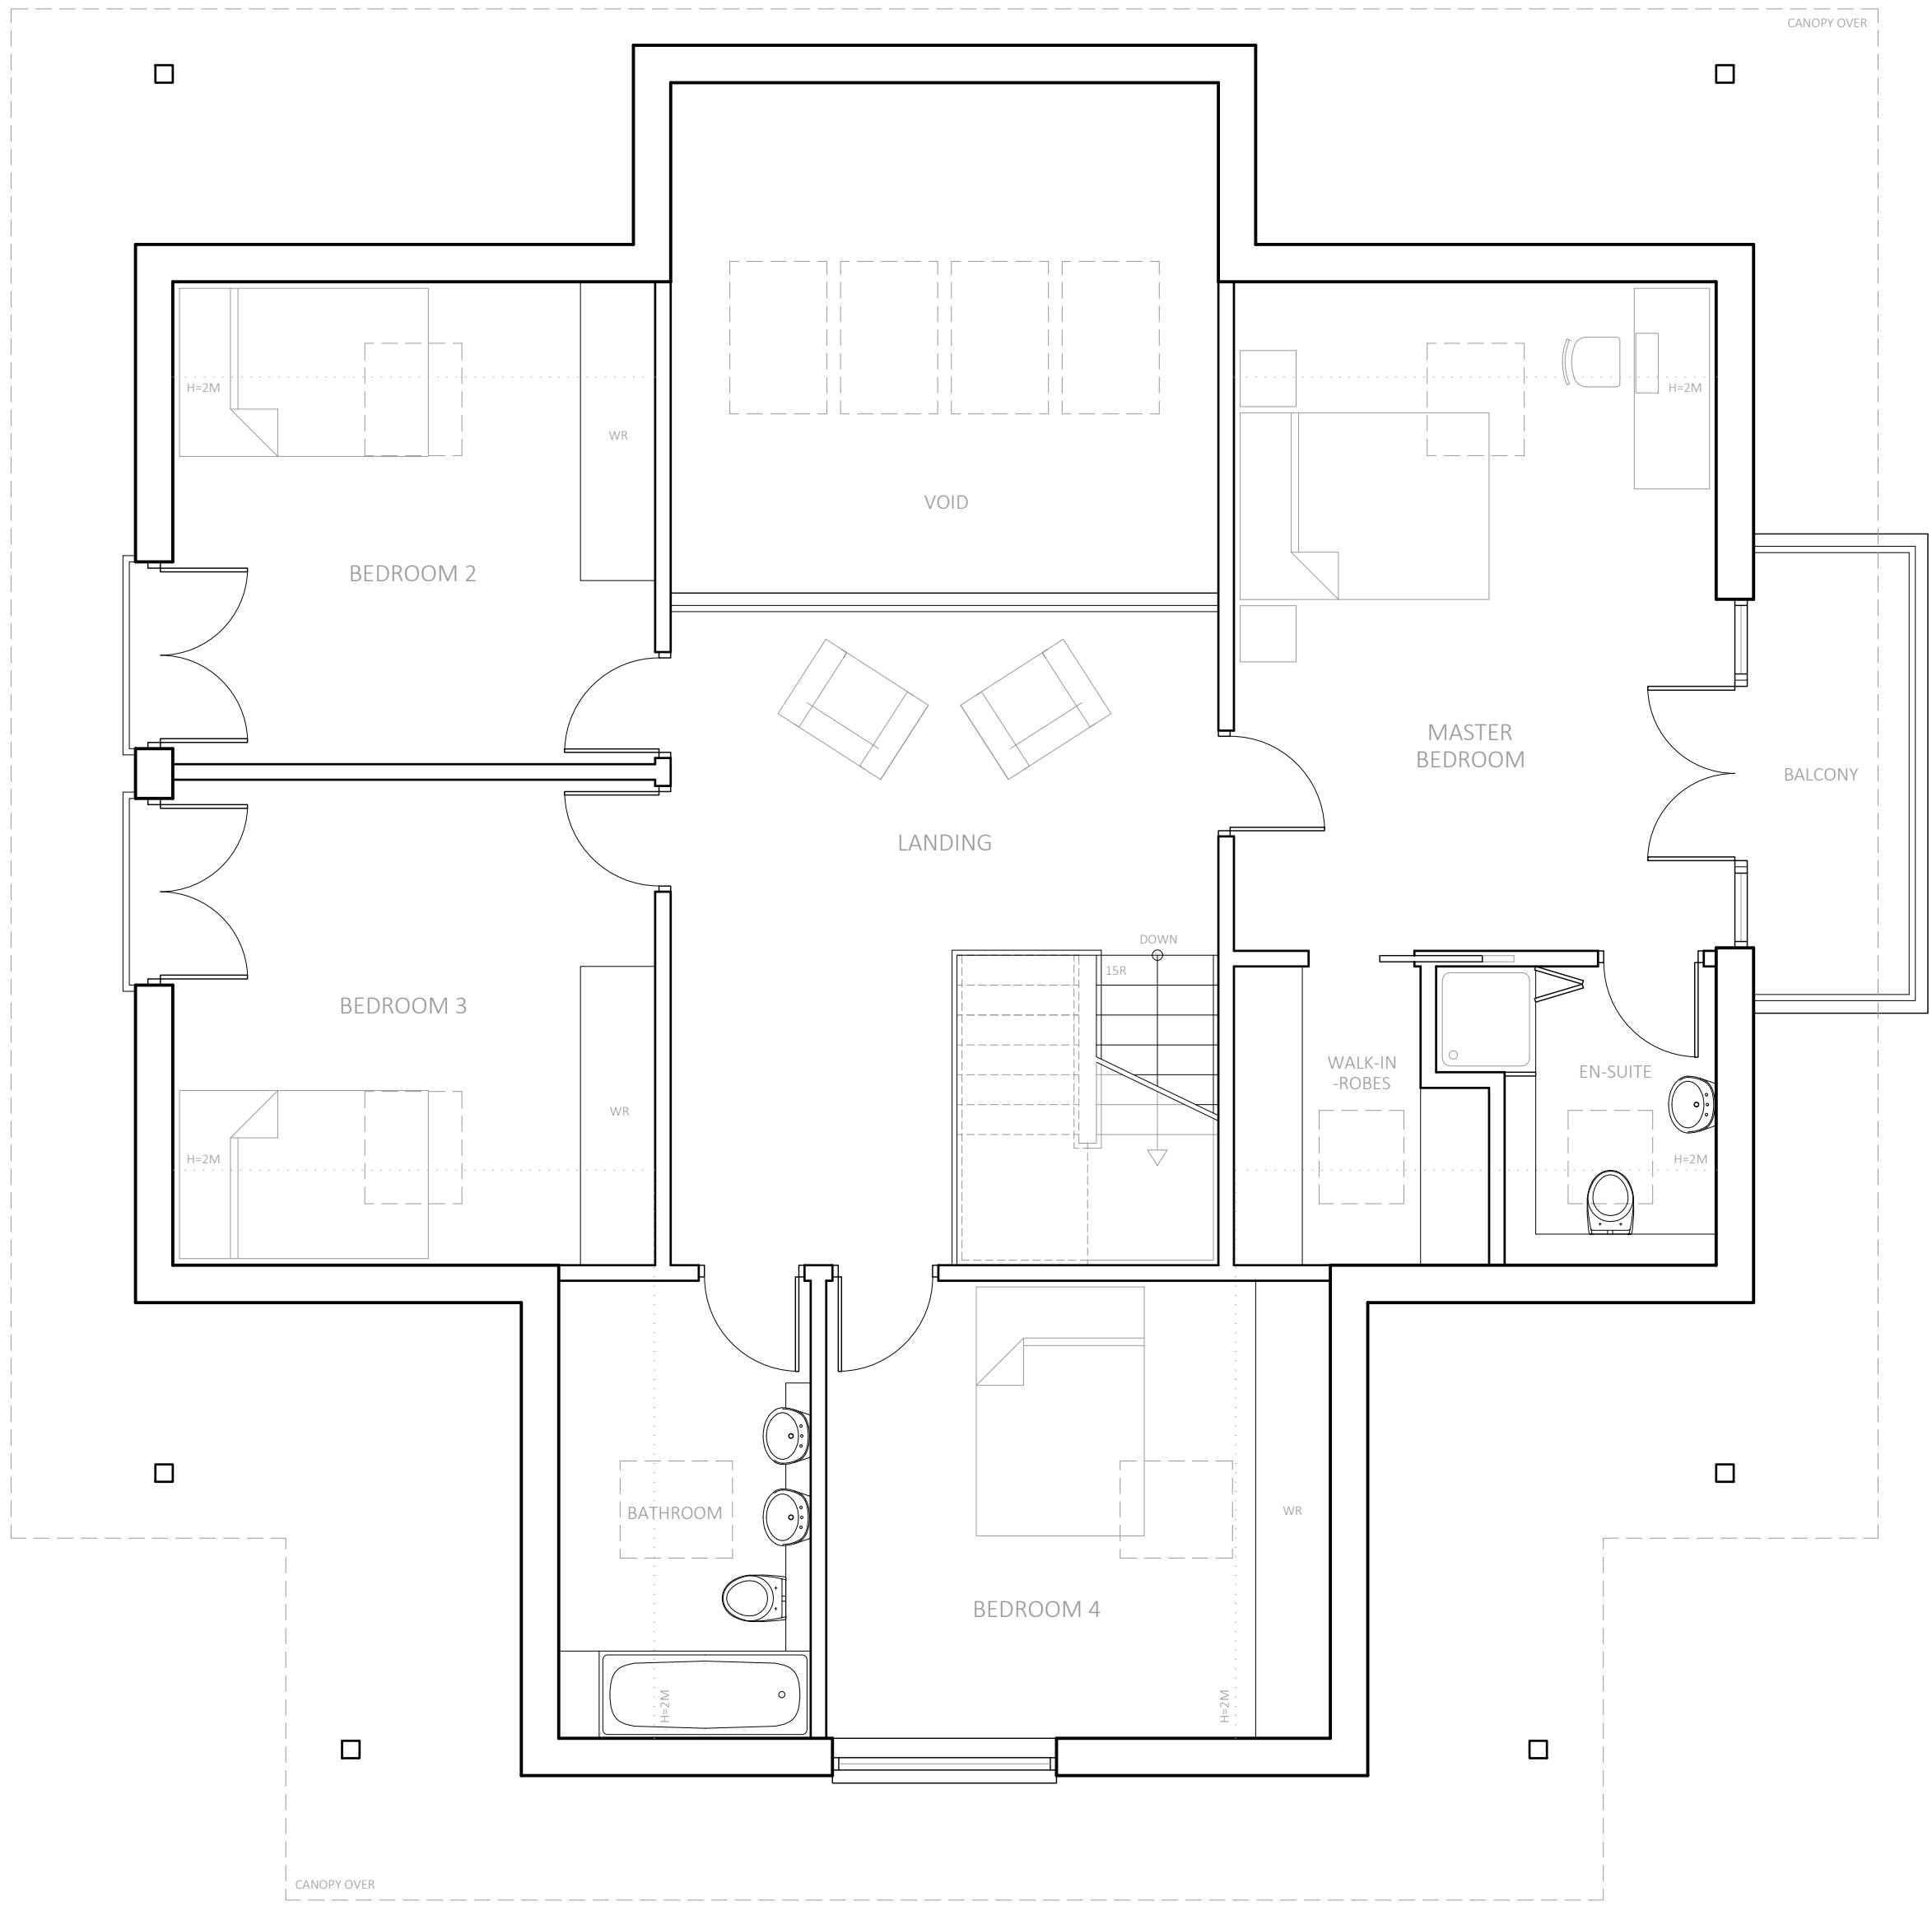

FIRST FLOOR PLAN

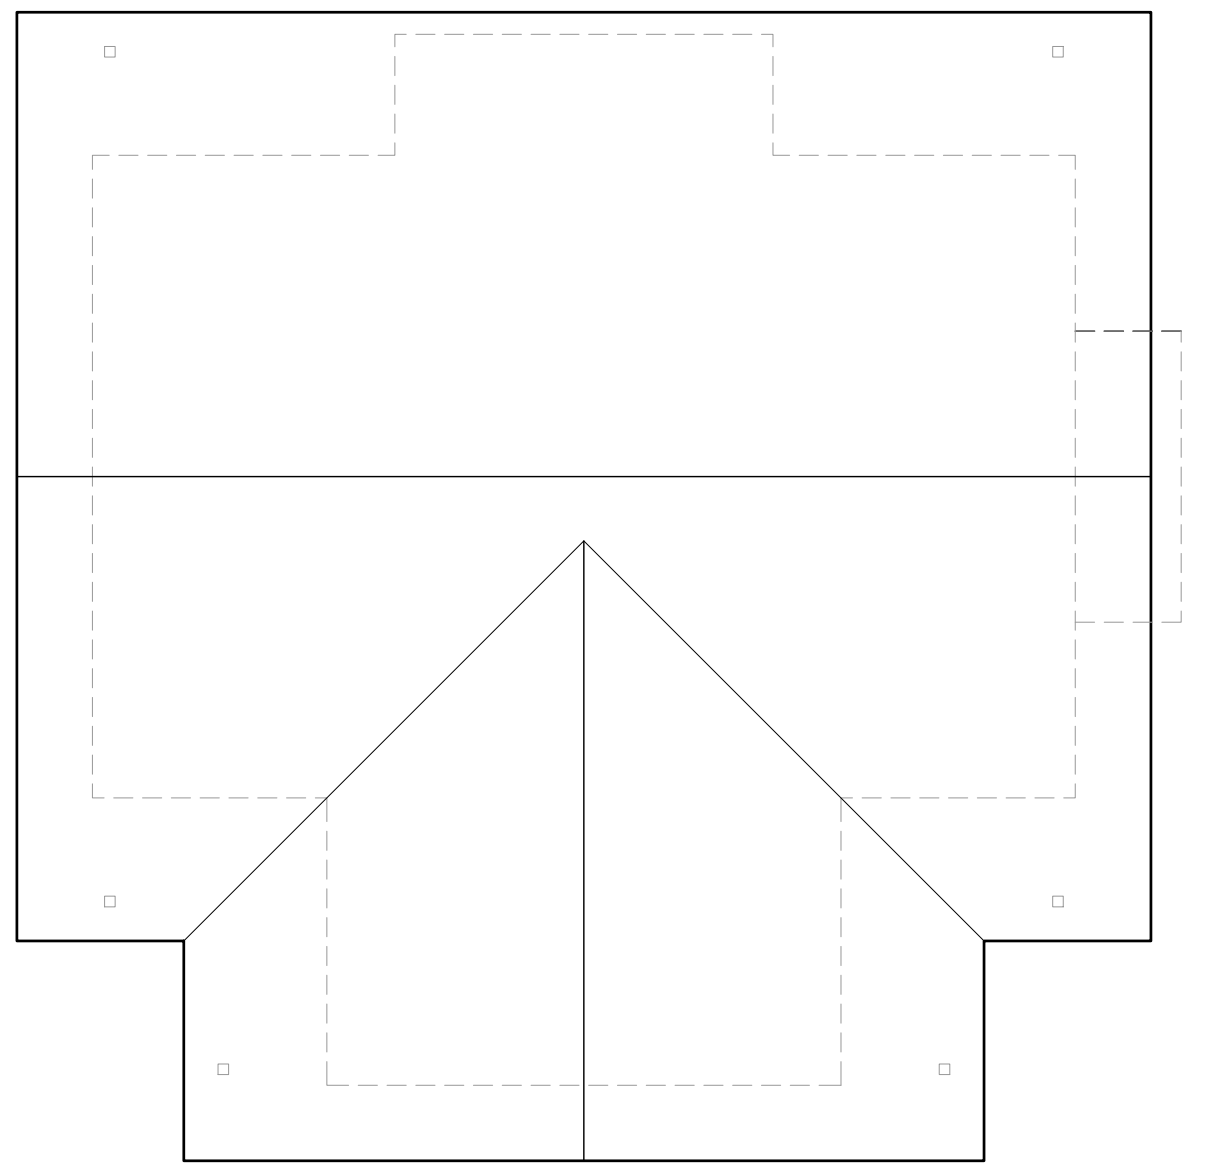

ROOF PLAN
SCALE 1:100

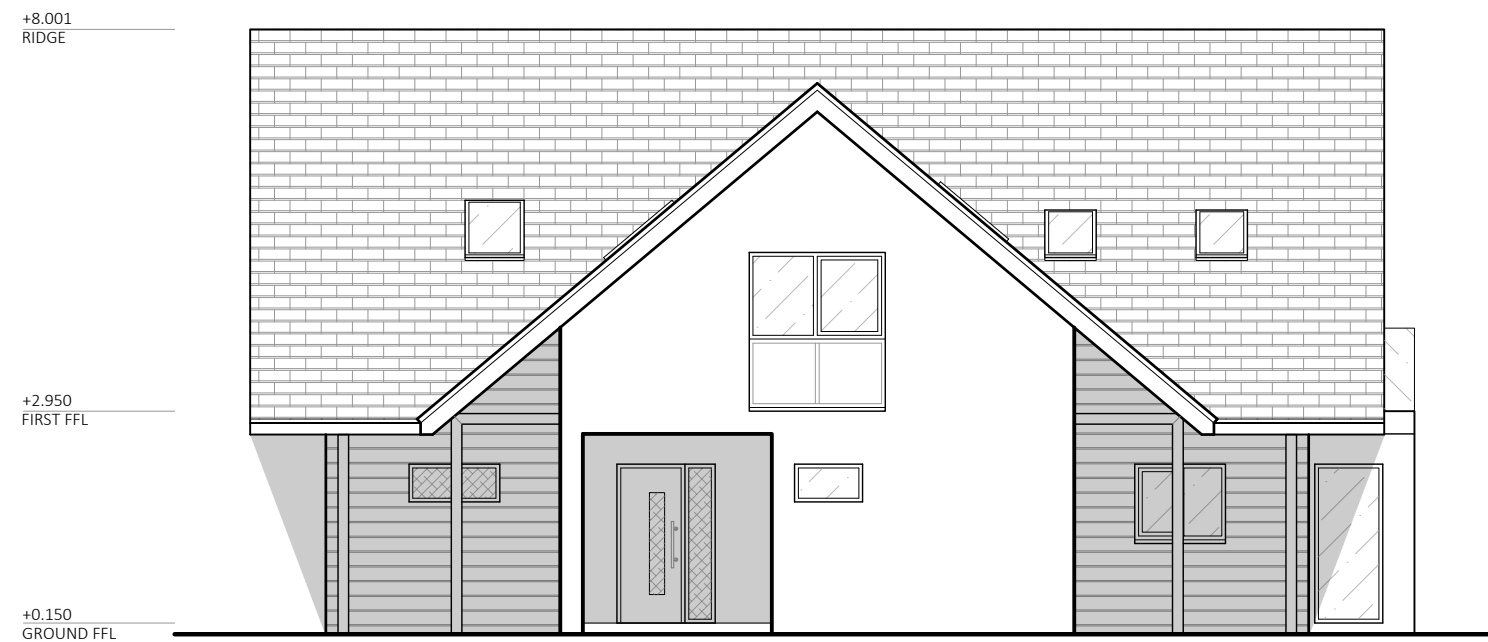


FRONT ELEVATION
(SOUTH-WEST) SCALE 1:100




SIDE ELEVATION
(NORTH-WEST)



REAR ELEVATION
(NORTH-EAST)

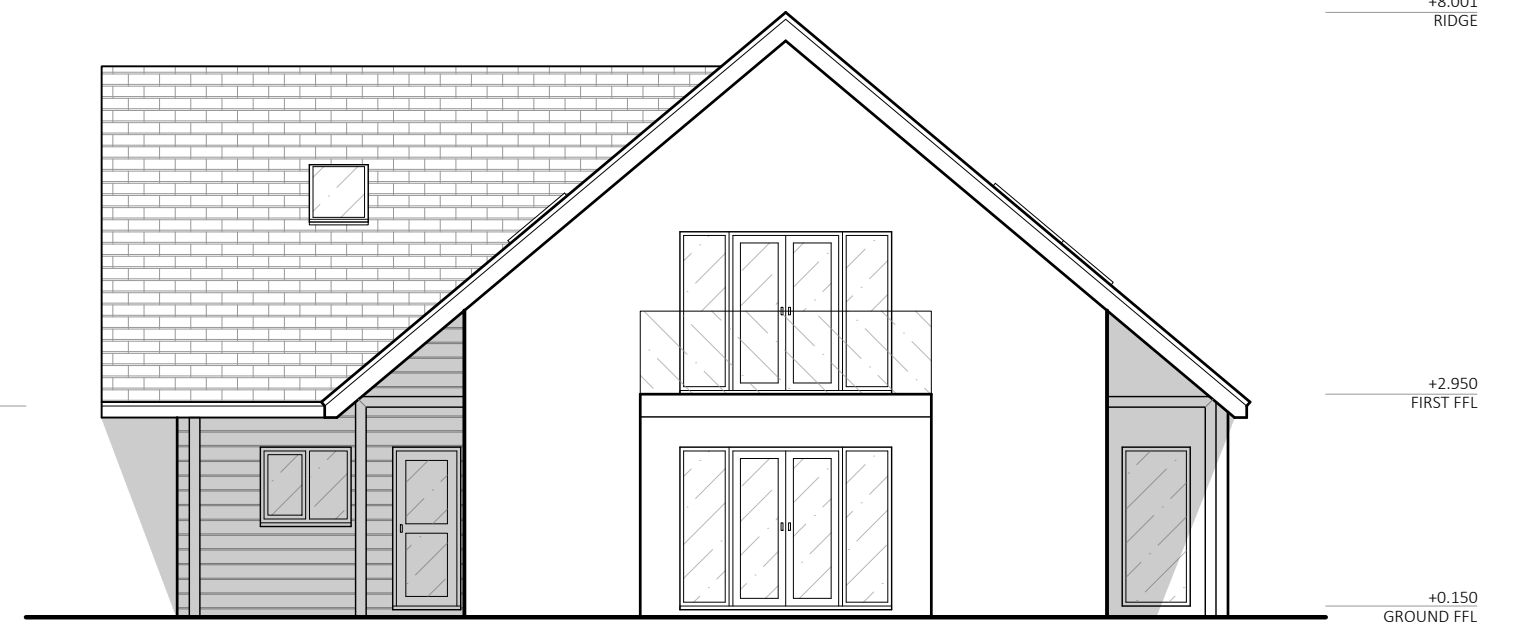

SIDE ELEVATION
(SOUTH-EAST)

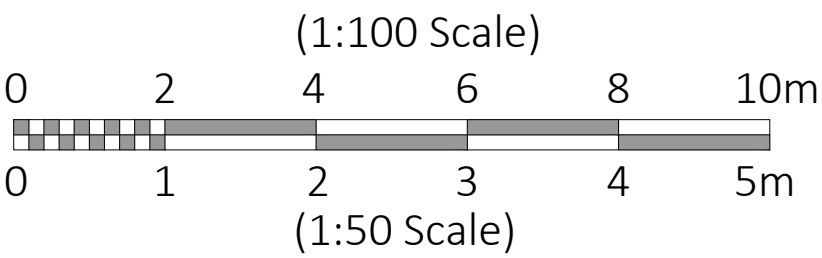

HEAD OFFICE
8 Bore Street, Lichfield,
Staffordshire, WS13 6LL
tel: 01543 571718

LONDON OFFICE
16 Upper Woburn Place,
London, WC1H 0BS
tel: 020 3741 8225

www.nextphasedevelopment.co.uk

NOTES:
THIS DRAWING IS COPYRIGHT AND MUST NOT BE REPRODUCED IN PART OR IN WHOLE WITHOUT PRIOR WRITTEN CONSENT.
THIS DRAWING IS TO BE READ IN CONIUNCTION WITH ALL OTHER DRAWING INFORMATION RELEVANT TO THIS PROJECT.
THIS DRAWING IS FOR PLANNING PURPOSES ONLY.
DO NOT SCALE OFF OF THIS DRAWING; ALL DIMENSIONS MUST BE VERIFIED ON SITE BEFORE COMMENCING WORK OR ORDERING ANY MATERIALS.

REV.	DESCRIPTION:	BY:	DATE:	PROJECT:	SCALE @A1:	DATE:
-	-	-	-	Land to the north of Springfields	1:50/100	09/08/19
				CLIENT:	PROJECT NUMBER:	DRAWING NUMBER:
				Mr C Thorne	0520-03	0520-03/03
				TITLE:	DRAWN BY:	CHECKED BY:
				Proposed Floorplans and Elevations - Plot 1	RL	CW
					REVISION:	-