



N°17.

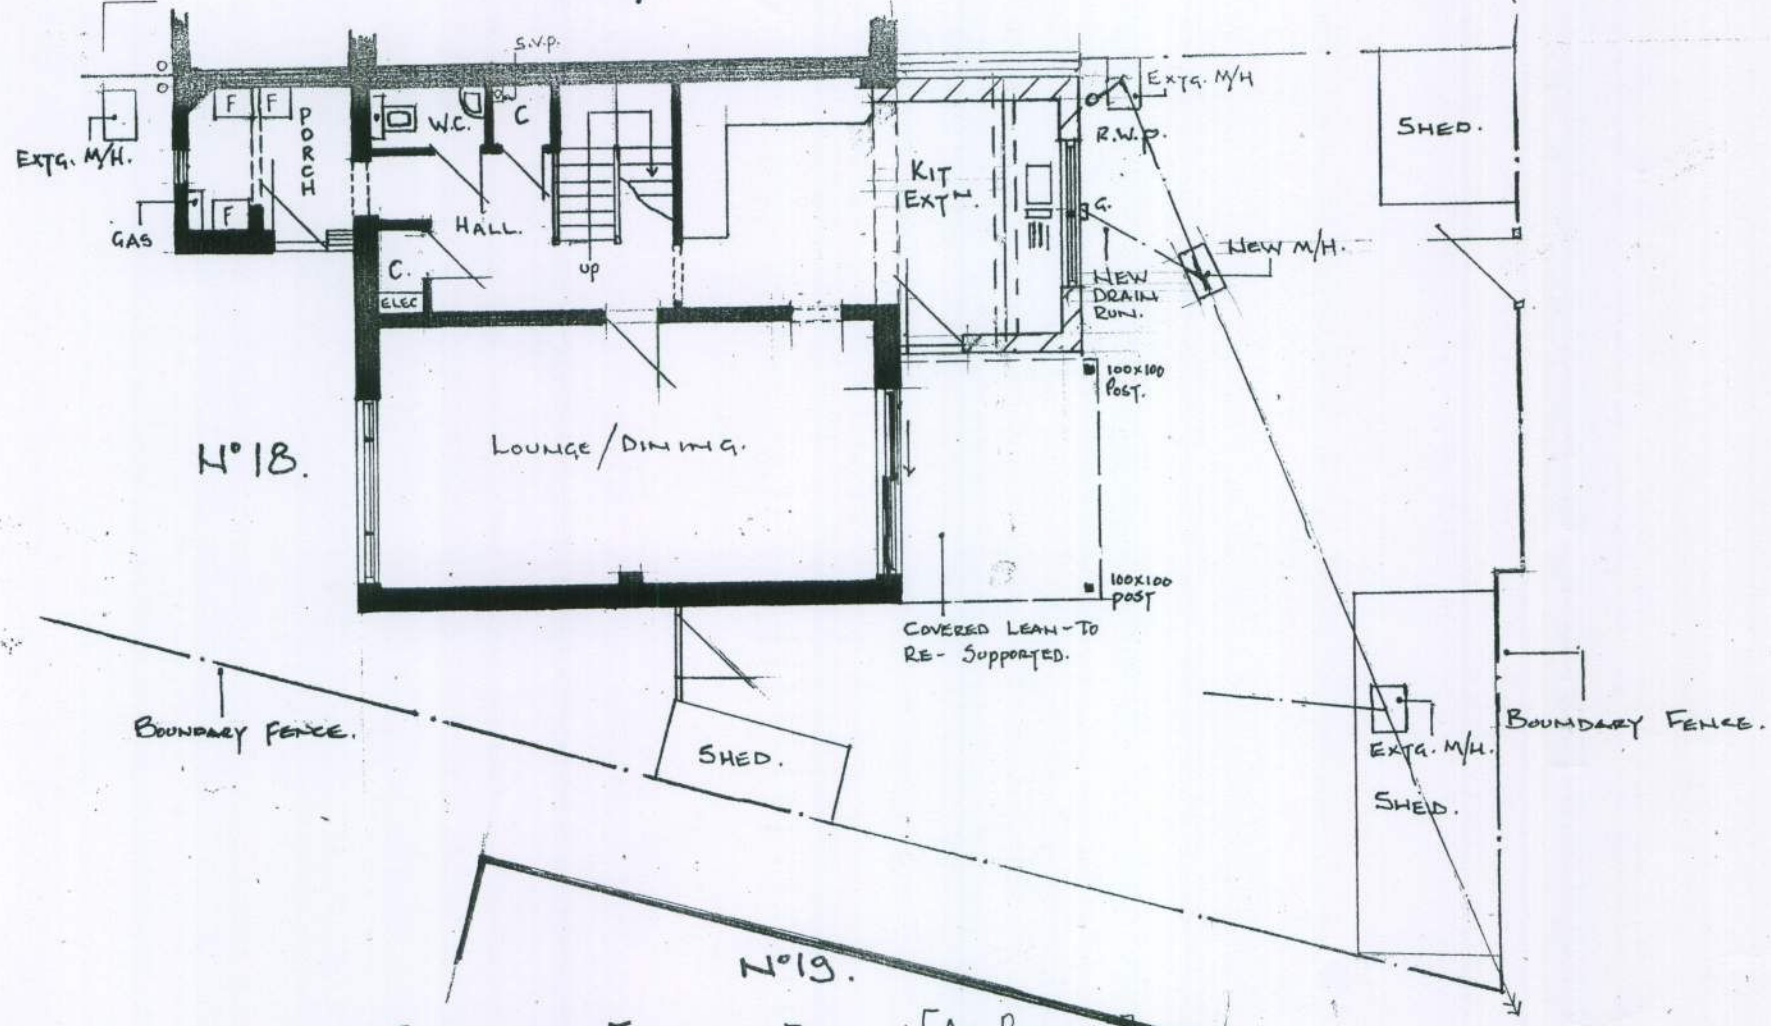

N°19.

GROUND FLOOR PLAN. [As Proposed]

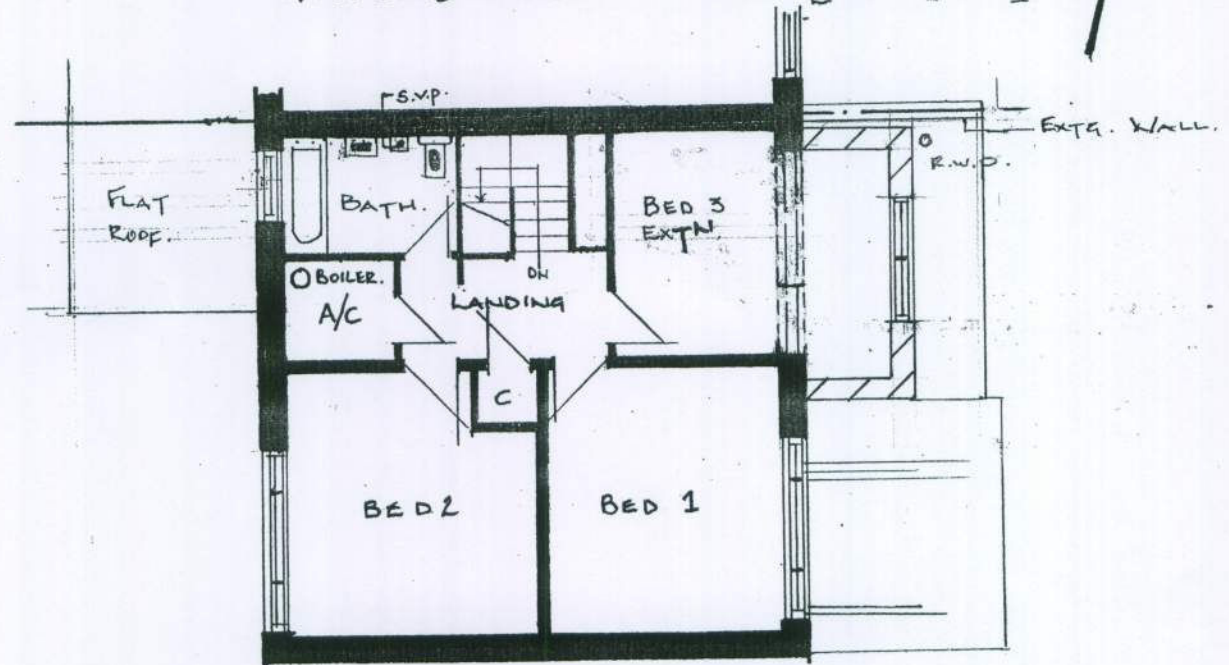


FIRST FLOOR PLAN. [As Proposed]

MATERIALS:-

CAVITY WALLS WITH FACE BRICK.
 FEUTED FLAT ROOF.
 U.P.V.C. WINDOWS & DOORS TO
 MATCH EXTG.

- NOTES:
1. Do not scale this drawing. Use figured dimensions only, except for Planning purposes.
 2. All dimensions must be checked on site by the contractor prior to commencement of work.
 3. All construction details are indicative and are to be checked and confirmed on site and any divergence's are to be agreed with the Contract Administrator.

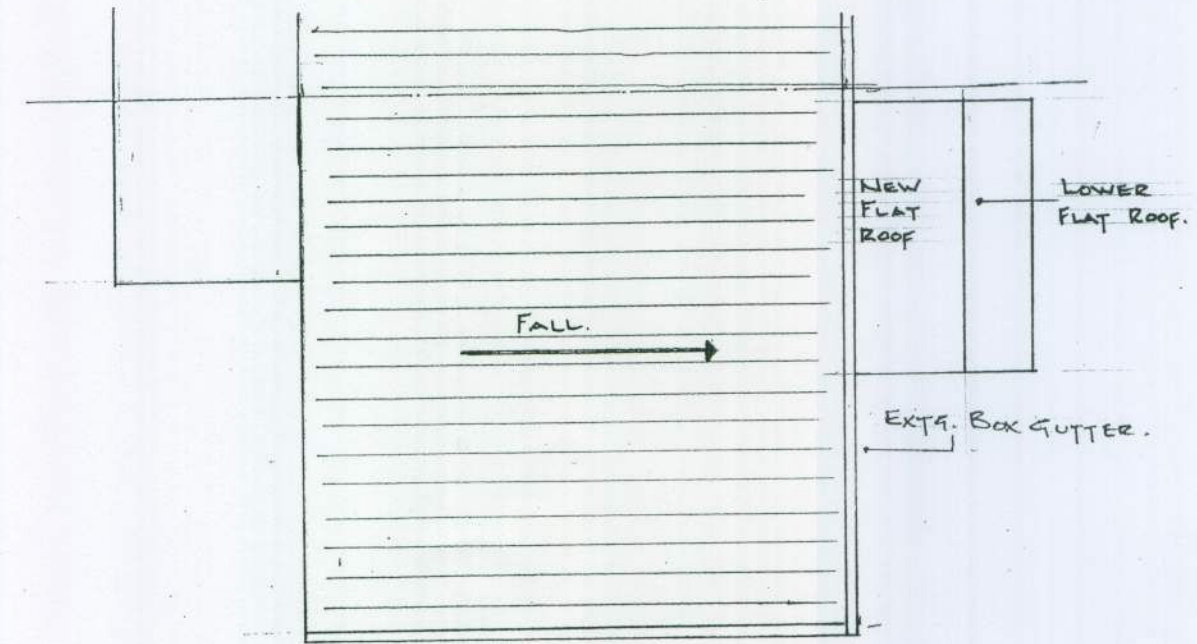

Roof Plan. [As Proposed]

Proposed First Floor Bedroom & Ground Floor Kitchen Extension
 18 OAK CLOSE BOGNOR REGIS PO22 9JW

ARUN DISTRICT COUNCIL			
No.	BE	102	09
Received			

K.E. HILTON C. Eng M.I Struct.E, F.F.B.
 Chartered Structural Engineer

2 ALBERT CHAMBERS Tel: 01243 865500
 SUDLEY ROAD Fax: 01243 860489
 BOGNOR REGIS Mobile: 07968 333140
 WEST SUSSEX
 PO21 1EQ E-Mail: k_e_hilton@yahoo.co.uk

FLOOR & ROOF PLANS.		NORTH
Scale	1:100	
Date	Nov 09	Drawn By
Drawing Number	4180/4	Checked