




- NOTES:
1. Do not scale this drawing. Use figured dimensions only, except for Planning purposes.
 2. All dimensions must be checked on site by the contractor prior to commencement of work.
 3. All construction details are indicative and are to be checked and confirmed on site and any divergence's are to be agreed with the Contract Administrator.

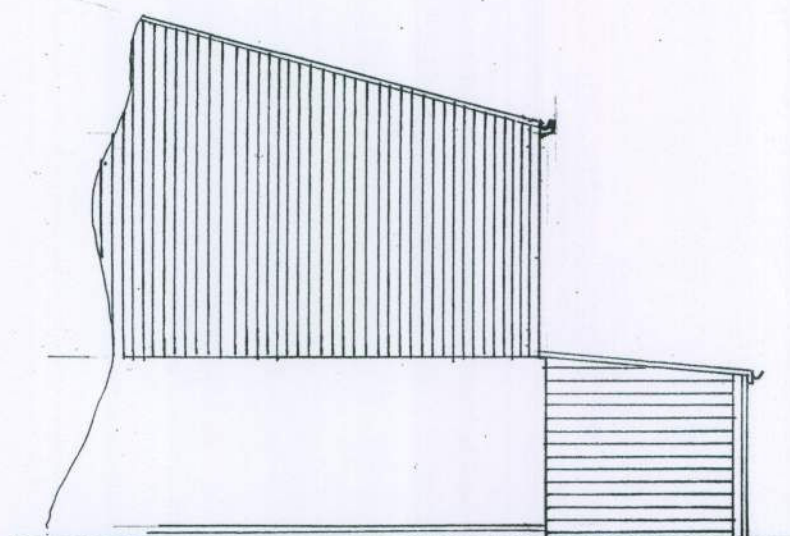

EAST ELEVATION.

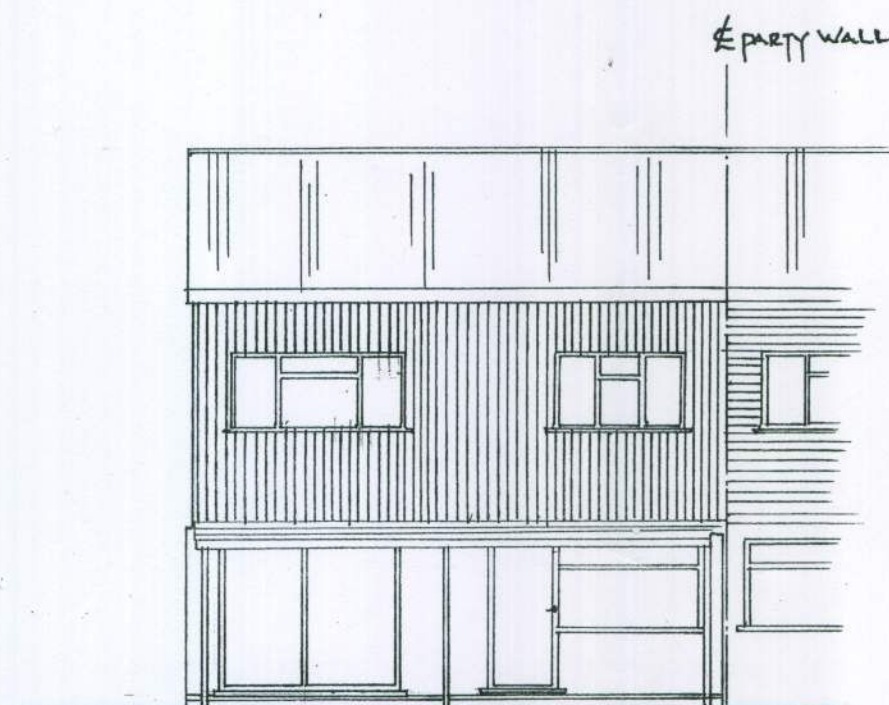

NORTH ELEVATION.

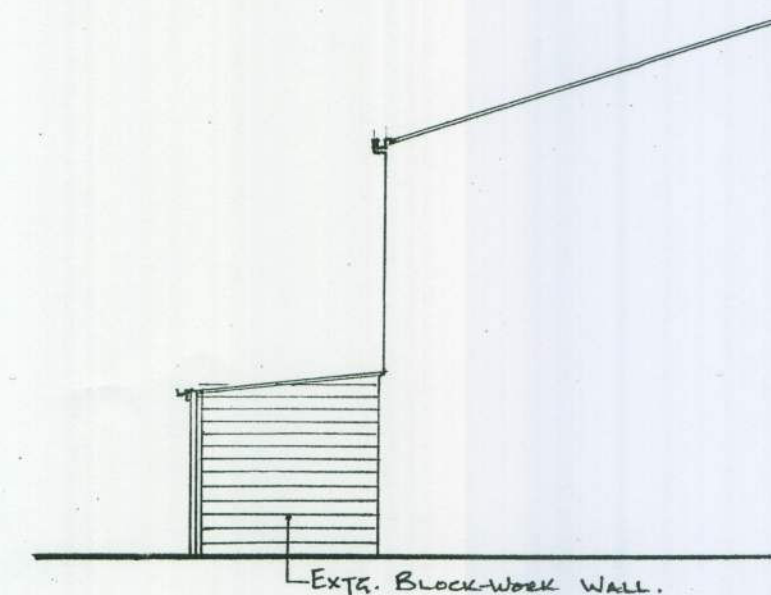

WEST ELEVATION.

ARUN DISTRICT COUNCIL

No. BE 102 09

Received

K.E. HILTON C. Eng M.I Struct.E, F.F.B.
Chartered Structural Engineer

2 ALBERT CHAMBERS Tel: 01243 865500
SUDLEY ROAD Fax: 01243 860489
BOGNOR REGIS Mobile: 07968 333140
WEST SUSSEX
PO21 1EQ E-Mail: k_e_hilton@yahoo.co.uk

Proposed First Floor Bedroom & Ground Floor Kitchen Extension
18 OAK CLOSE BOGNOR REGIS PO22 9JW

ELEVATIONS [AS EXTG.]

Scale 1:100 Drawn By
Date Nov 09 Checked

Drawing Number 4180/3