




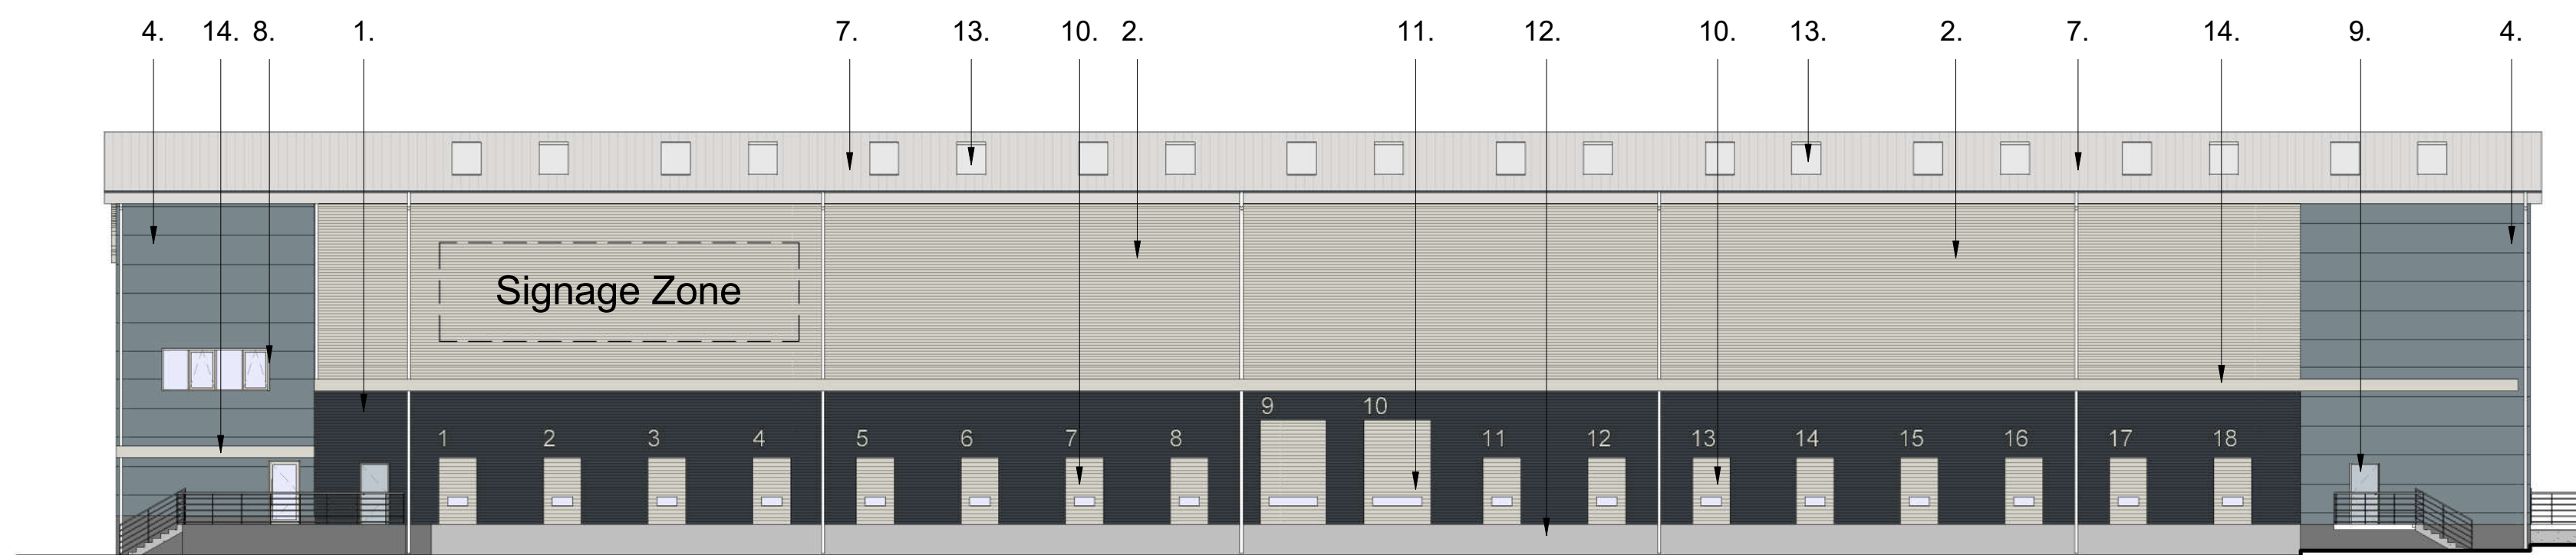


1 PROPOSED SOUTH ELEVATION
1 : 200

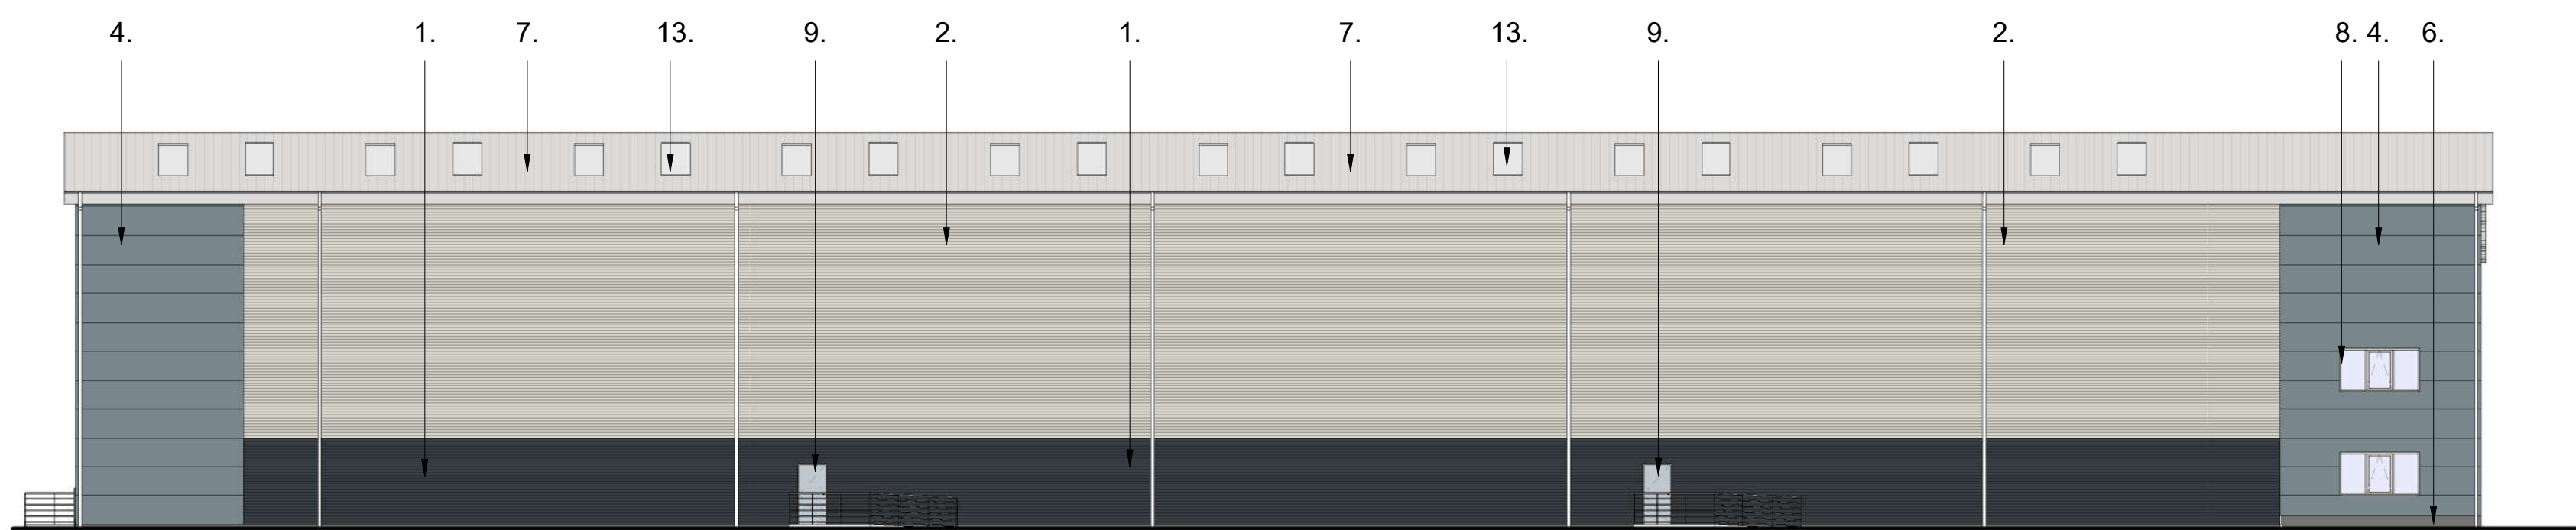


2 PROPOSED NORTH ELEVATION
1 : 200

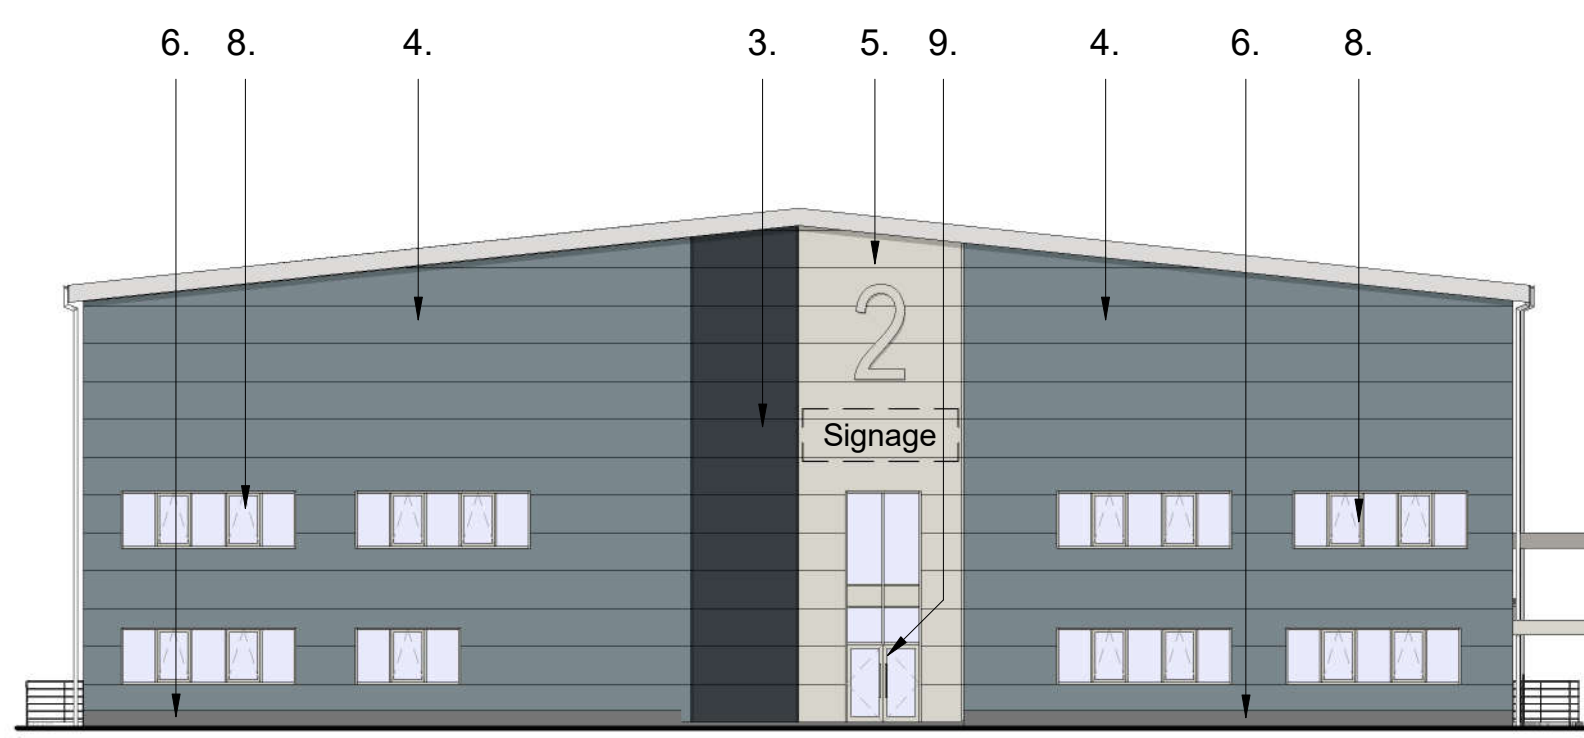

3 PROPOSED WEST ELEVATION
1 : 200

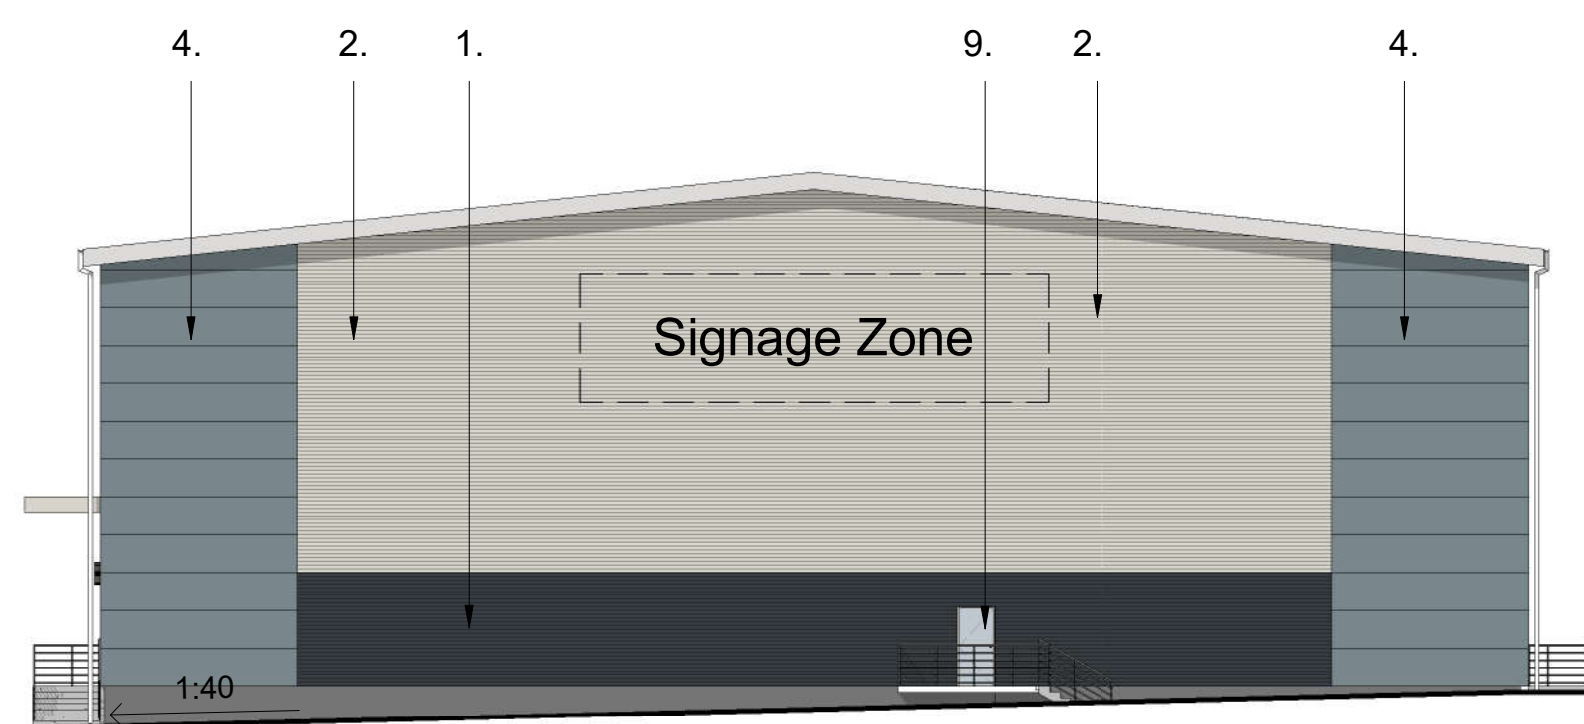

4 PROPOSED EAST ELEVATION
1 : 200

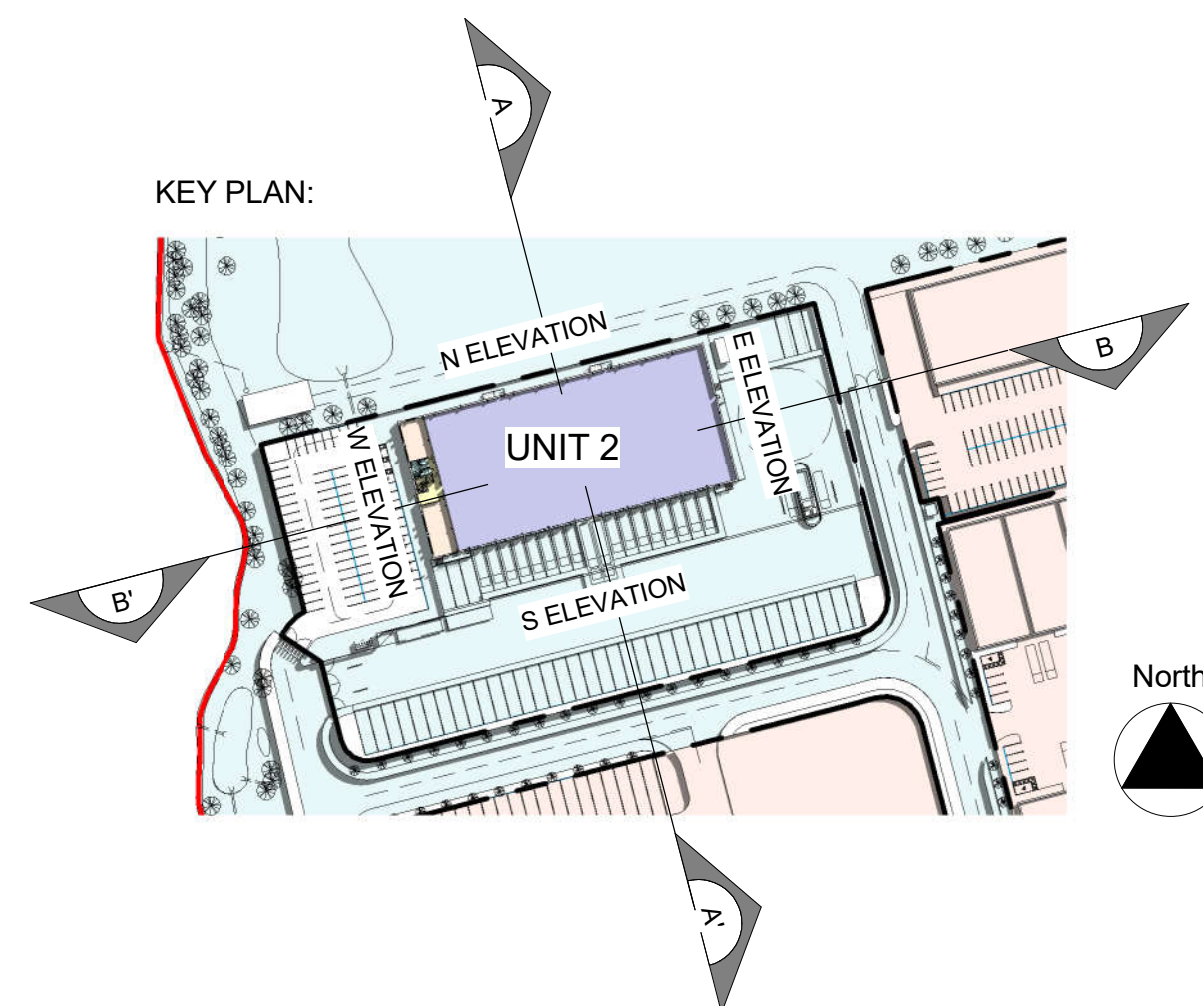


© Mountford Pigott LLP 2012
Reproduction in whole or in part by any means is prohibited without the prior permission of Mountford Pigott LLP.
This drawing is only to the stated scale if it is printed correctly. MPLLP cannot accept responsibility for the incorrect scaling of drawings printed by third parties.
All dimensions are in mm unless otherwise stated.
If this drawing forms part of an application for planning permission on behalf of the applicant named below, it shall not be used for any other purpose without the express permission of Mountford Pigott LLP.
This drawing may incorporate information from other professionals. Mountford Pigott LLP cannot accept responsibility for the integrity and accuracy of such information. Any clarification and/or additions that are required appertaining to such information should be sought from the relevant profession or their appointment representative as listed below.


LIST OF INFORMANTS

REVISIONS

DATE DRN REV

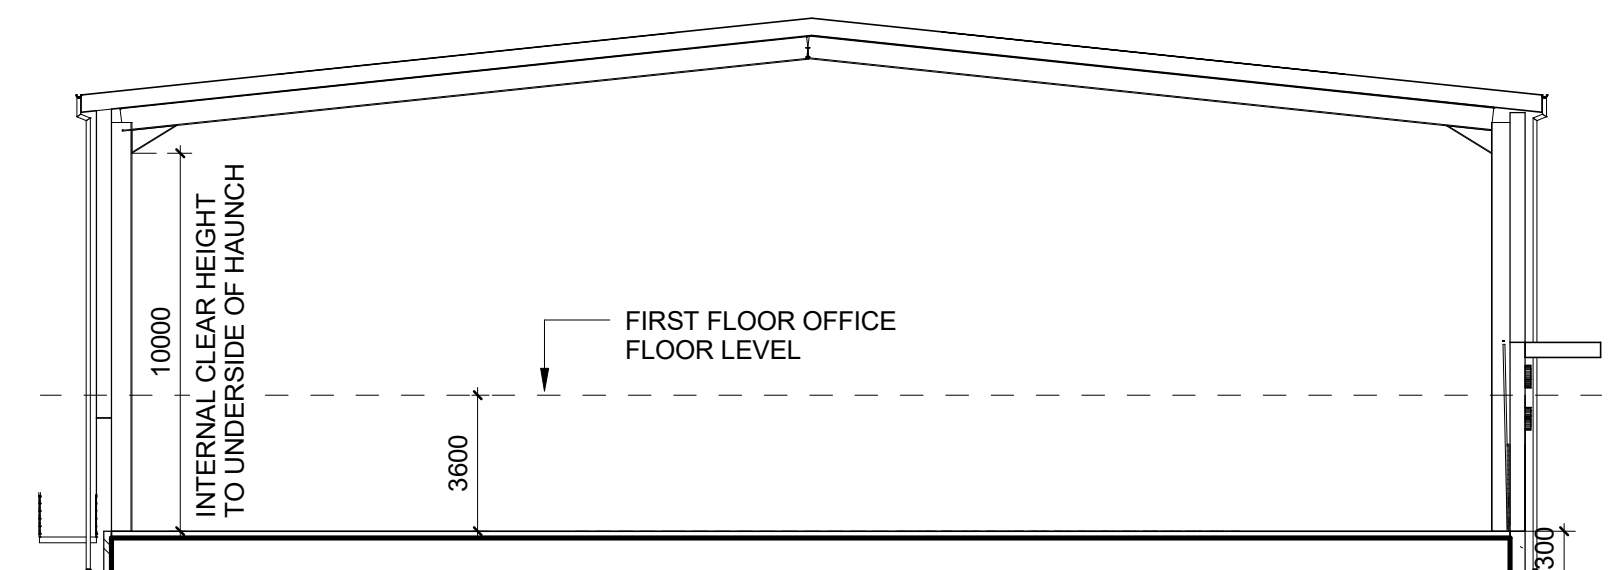

5 SECTION A-A'
1 : 200

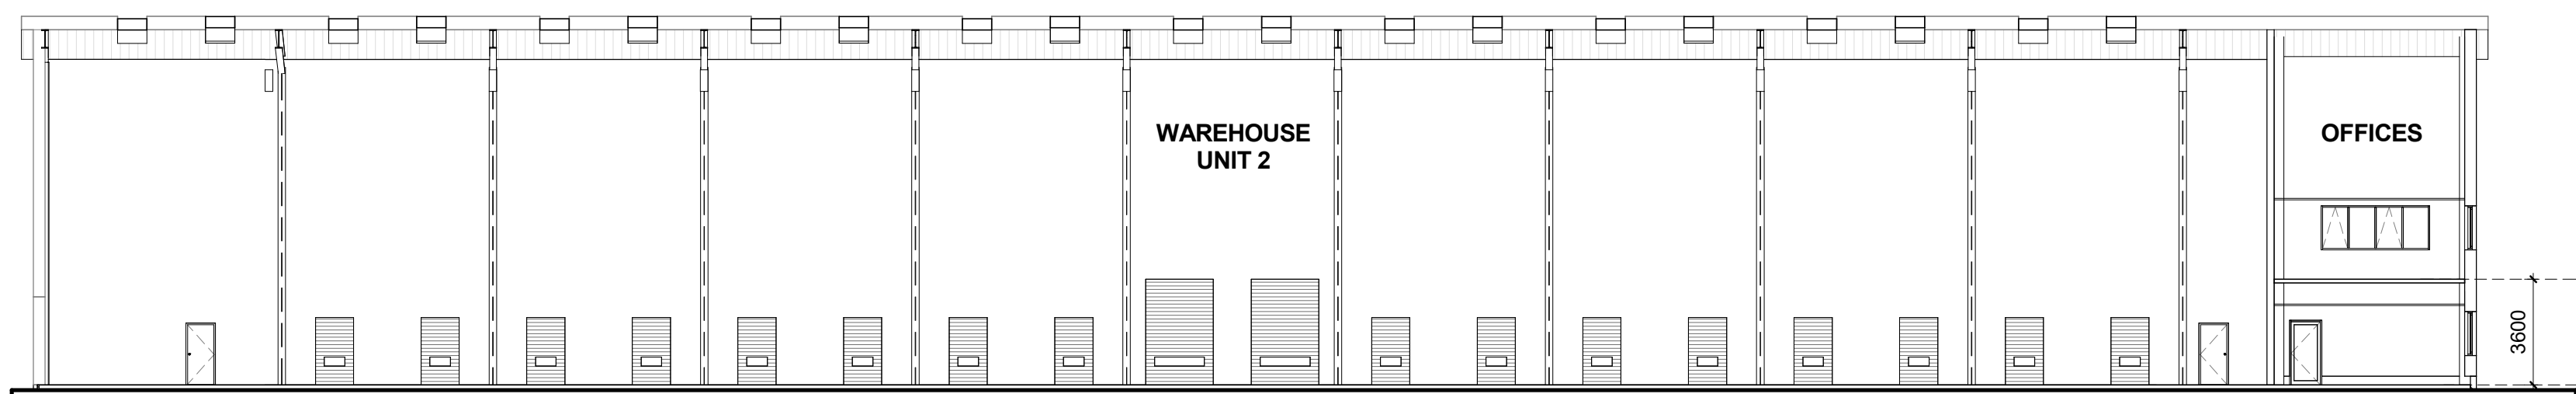

6 SECTION B-B'
1 : 200

MATERIAL SCHEDULE:


1. HORIZONTALLY LAID PROFILED METAL WALL CLADDING, COLOUR: ANTHRACITE
2. HORIZONTALLY LAID PROFILED METAL WALL CLADDING, COLOUR: HAMLET
3. COMPOSITE CLADDING PANEL, COLOUR: ANTHRACITE
4. COMPOSITE CLADDING PANEL, COLOUR: ALASKA GREY
5. COMPOSITE CLADDING PANEL, COLOUR: HAMLET
6. FACING BRICKWORK, COLOUR: TBC
7. COLOUR COATED TRAPEZOIDAL STEEL INSULATED ROOF, COLOUR: GOOSEWING GREY
8. PPC ALUMINIUM ENTRANCE DOORS AND WINDOWS WITH GLAZED SPANDREL PANELS, FRAME COLOUR: HAMLET
9. INSULATED STEEL FACED DOORS, COLOUR: HAMLET
10. SECTIONAL PANEL DELIVERY VAN DOOR, COLOUR: HAMLET
11. SECTIONAL PANEL DELIVERY DOUBLE DECKER DOOR, COLOUR: HAMLET
12. CONCRETE EXPOSED RETAINING WALL
13. ROOFLIGHT, FRAME COLOUR: GOOSEWING GREY
14. PPC FASCIA CANOPY, COLOUR: HAMLET

MountfordPigott
SALT BOX - UNIT 2
PROPOSED ELEVATIONS &
SECTIONS

1744 - P23

As indicated@ A1
DRAWN BY HA

04/08/17

 

SALT BOX SITE- BOGNOR REGIS