


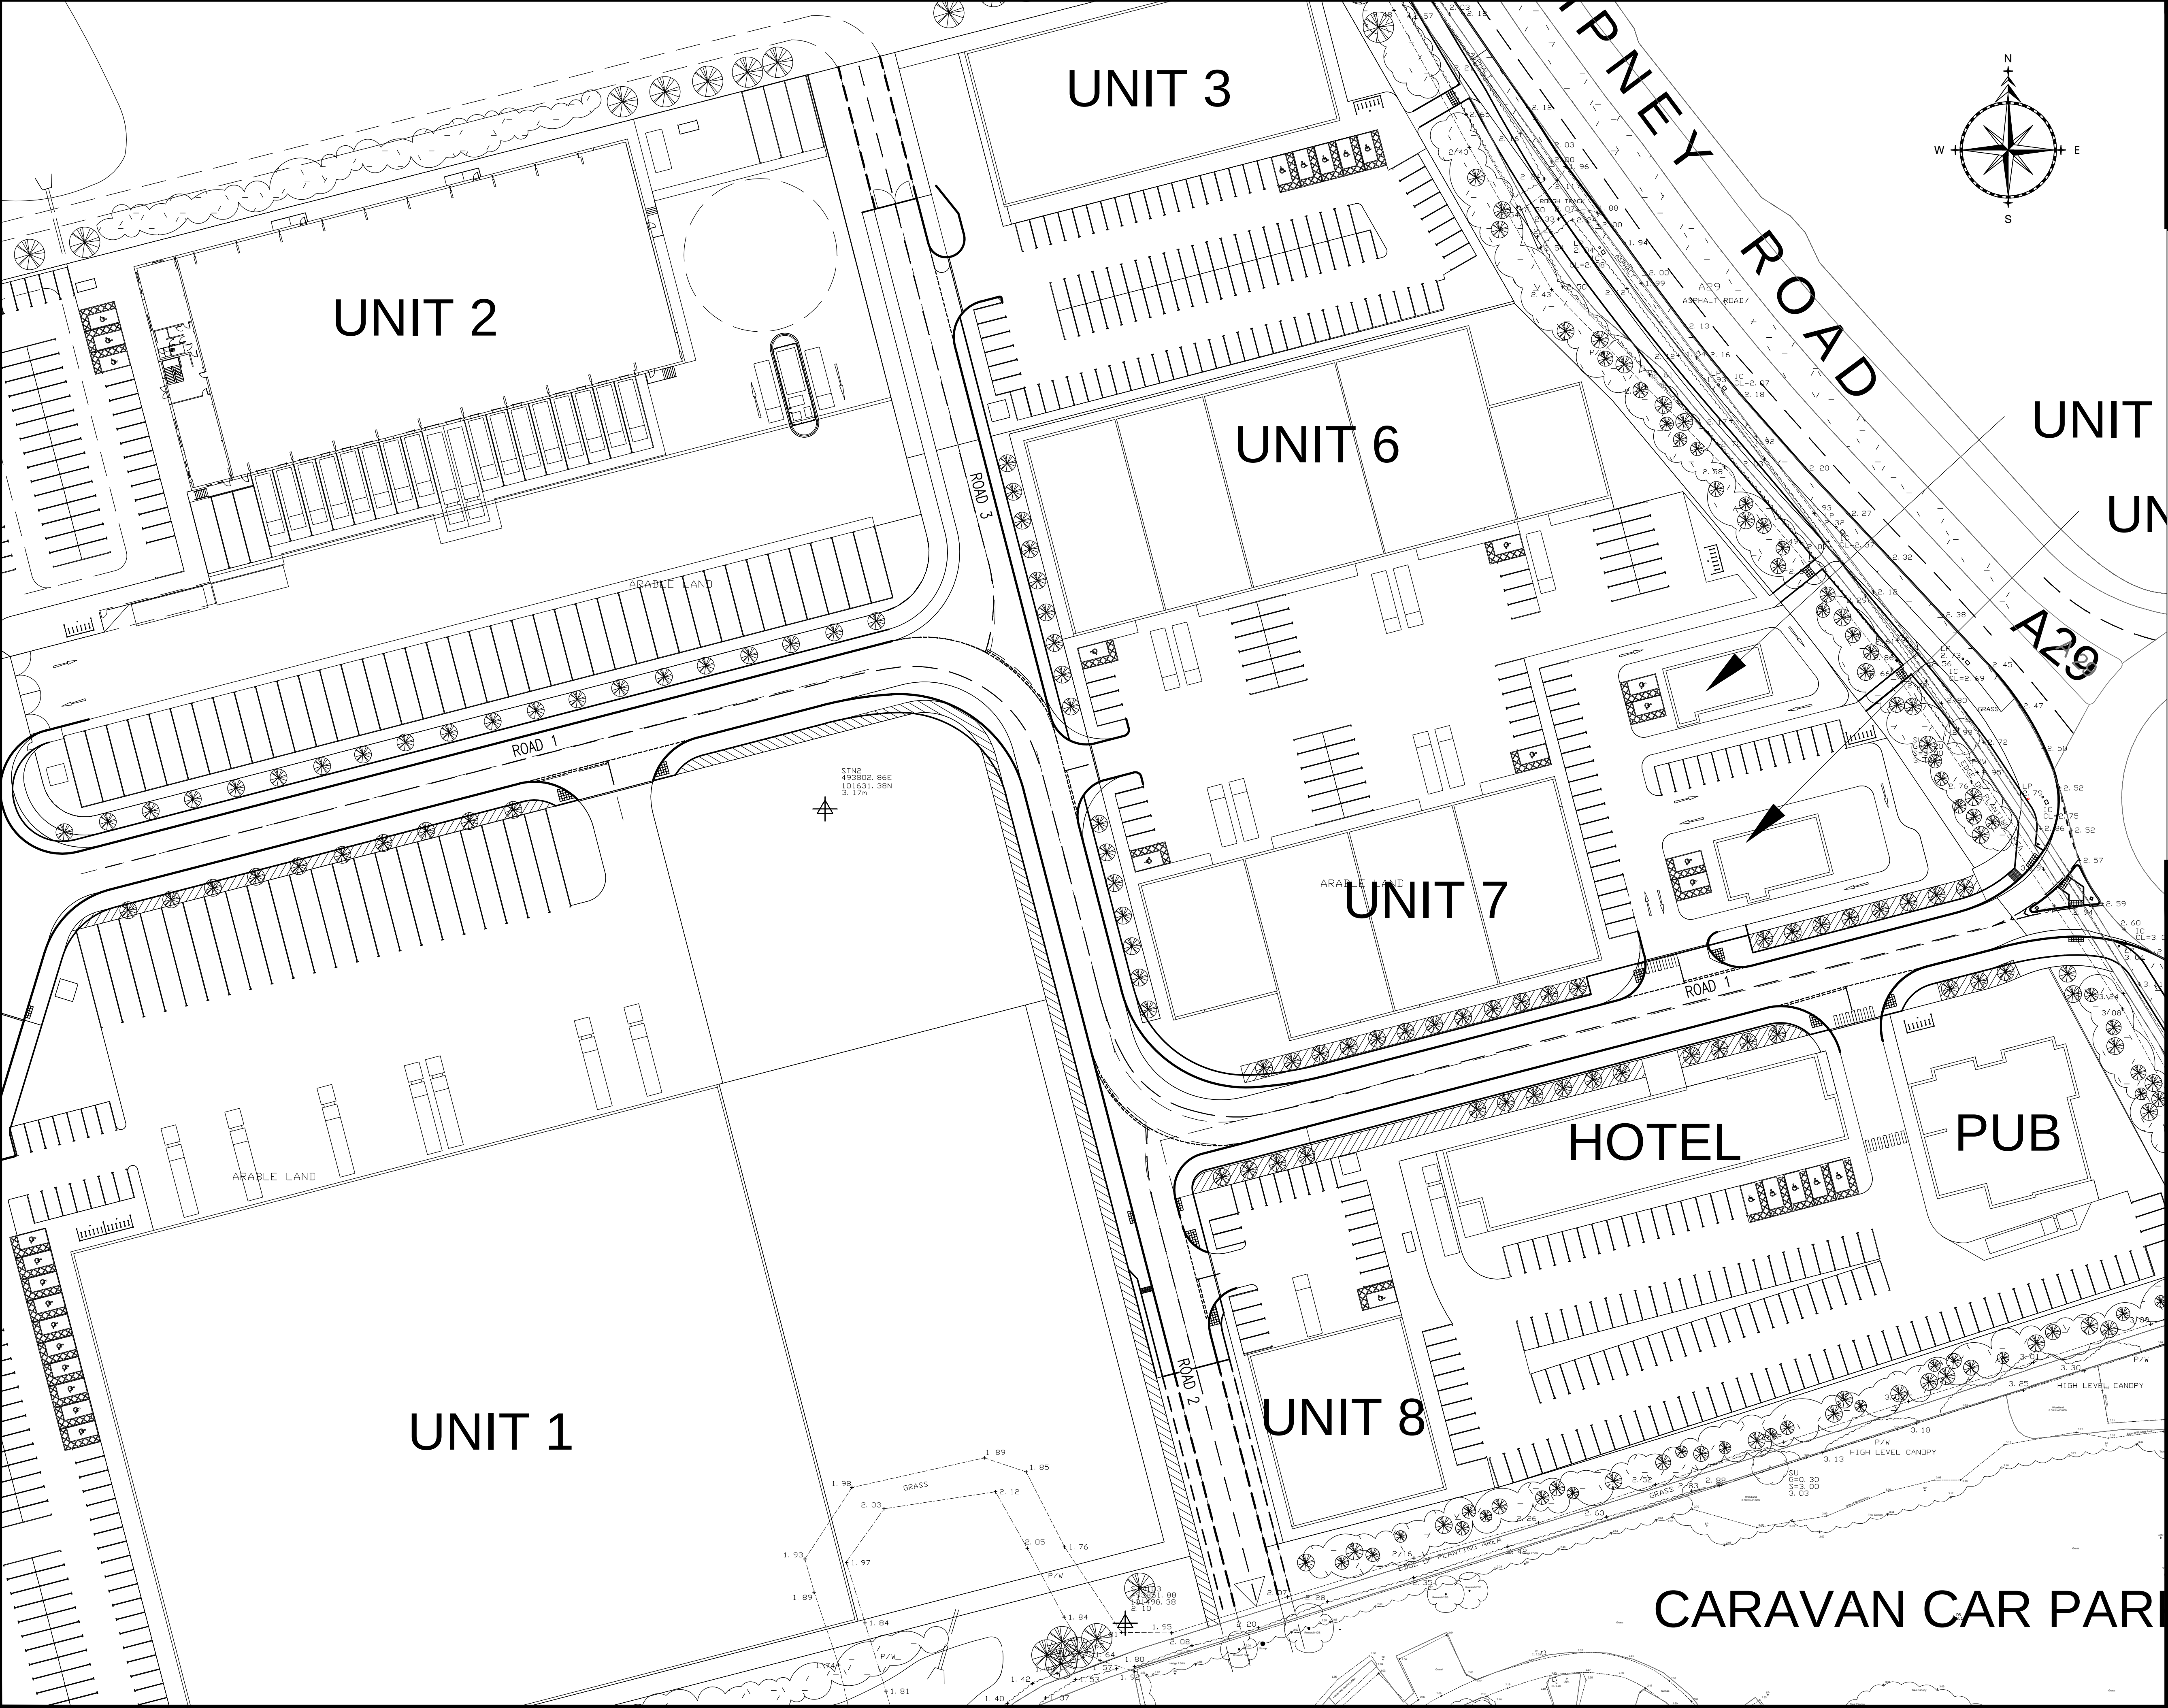

- © Copyright ADL Highway Engineering Ltd
- NOTES
1. Do not scale from this drawing
  2. All details to be confirmed on site.
  3. Background plan is based upon composite survey provided by Shaw Colegate Land and Building Surveyors, and architects site plan supplied by Mountford Pigott drawing no:- 1744\_P05\_BD.
  4. Mechanical handling equipment to be used with materials in excess of 20 kg.

FOR APPROVAL

|     |                                                       |          |     |          |
|-----|-------------------------------------------------------|----------|-----|----------|
| A   | Architects layout updated. Road width amended to 7.3m | 12.10.17 | JW  | AMC      |
| No. | Revision Note.                                        | Date.    | By. | Checked. |

AMENDMENTS

**ADL**  
HIGHWAYS

ADL Highway Engineering Ltd.  
ADL House  
The Oaklands Business Park  
Yate, Bristol  
BS37 5NA  
Tel : 01454 332100  
Fax : 01454 327983  
E-Mail : hcad@adlhighways.co.uk

ADL Job No. H1194

Project Saltbox  
Bognor Regis

Title Proposed Estate Roads

|         |          |       |          |
|---------|----------|-------|----------|
| Date    | 22.09.17 | Drawn | JW       |
| Checked | AMC      | Date  | 22.09.17 |
| Scale   | 1:500    | Rev.  | A        |