






Ground Floor Plan
GIA 61 m2

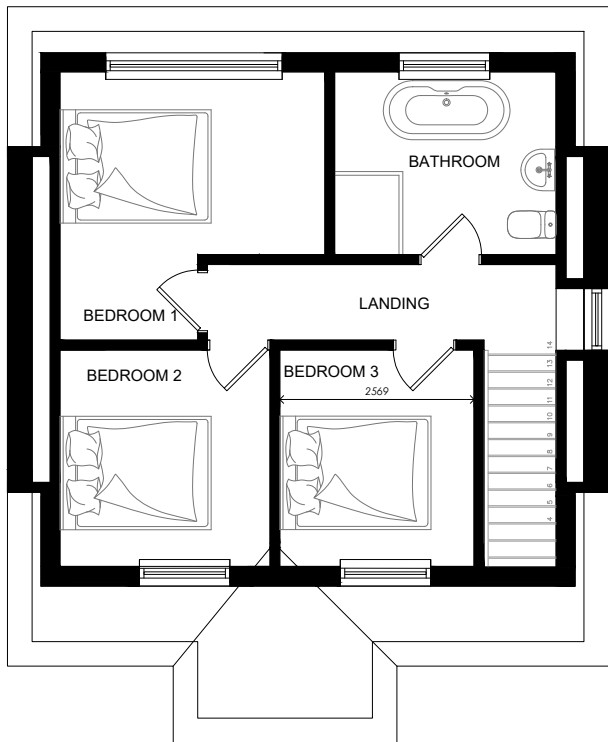

Loft Plan
GIA 43 m2

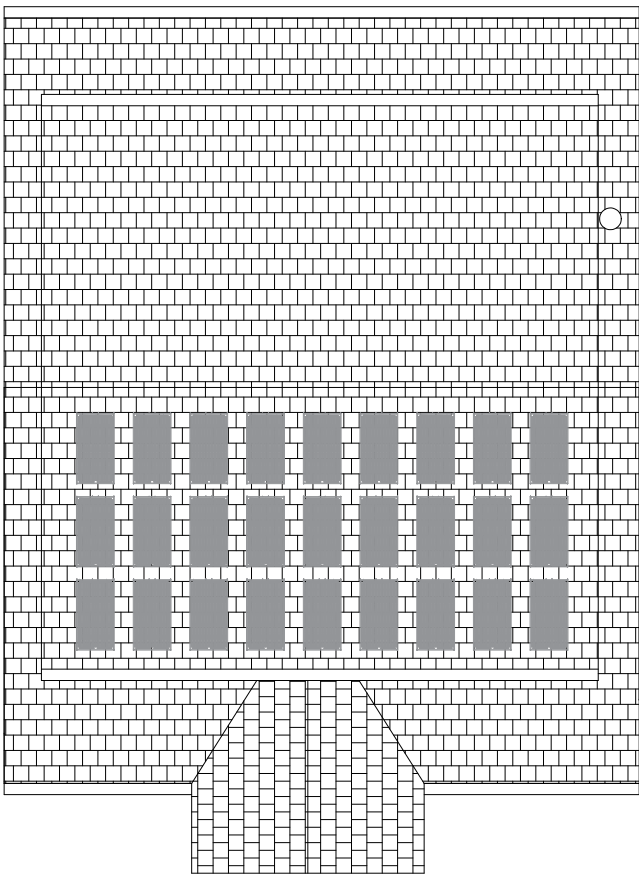

Roof Plan

 

PROJECT TITLE Proposed Development at 312 Chichester Road Bognor Regis	DRAWING TITLE Proposed Floor Plans		No	REVISION	DATE
	STATUS Planning Application				
	SCALE 1:100 @ A3	DATE 20.03.2018			
	DRAWN BY AP	DRAWING No PA-276-04			