




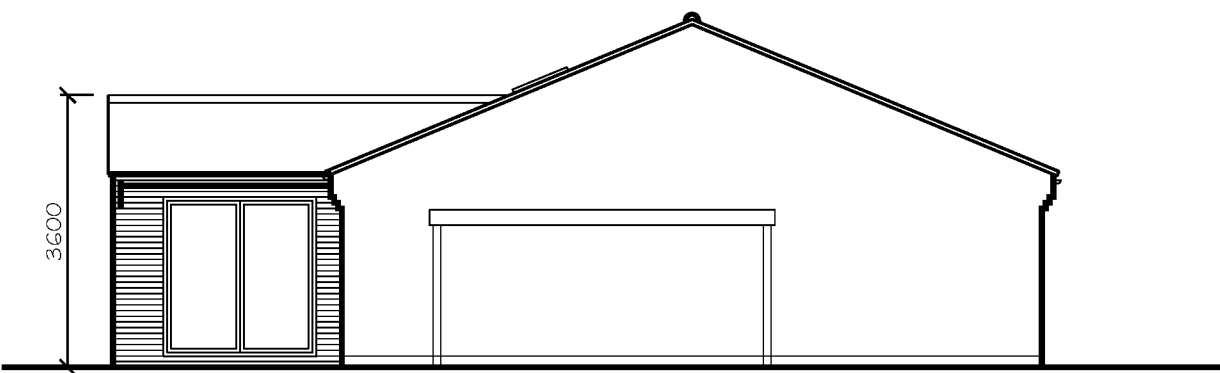


South East Elevation

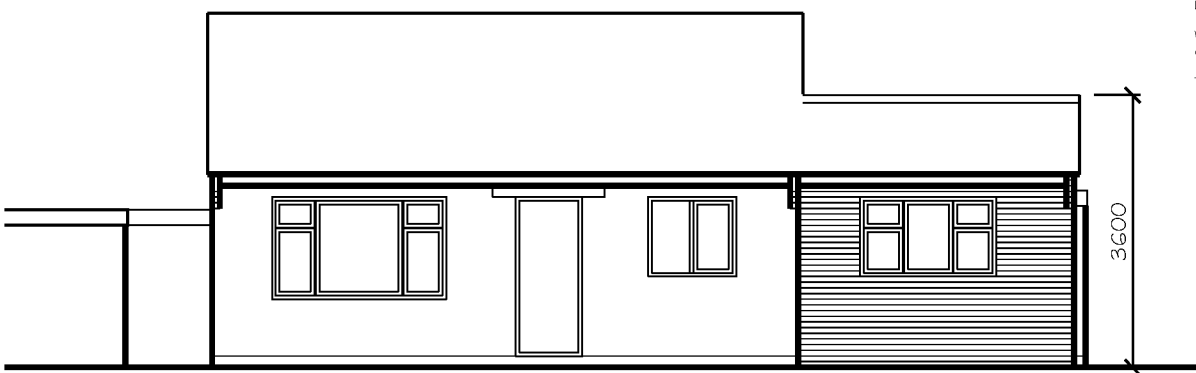


North East Elevation

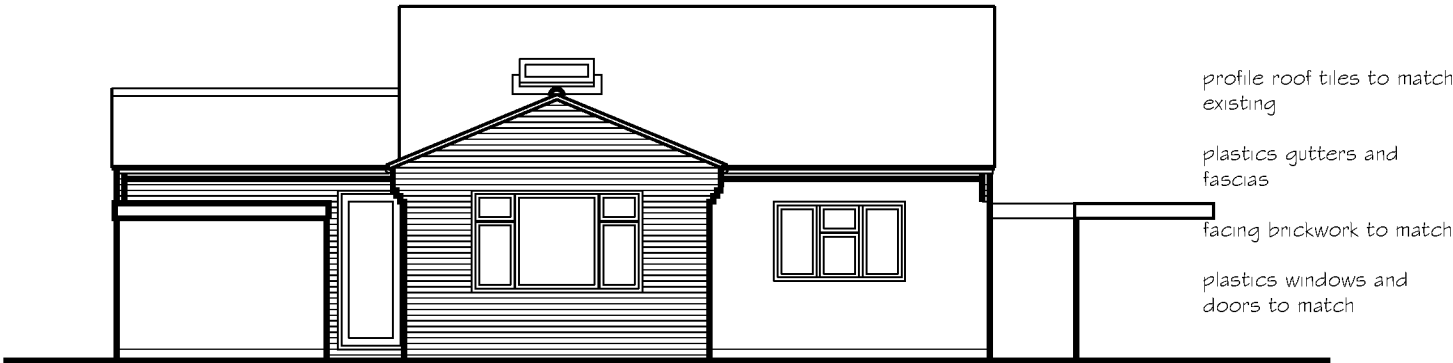

South West Elevation

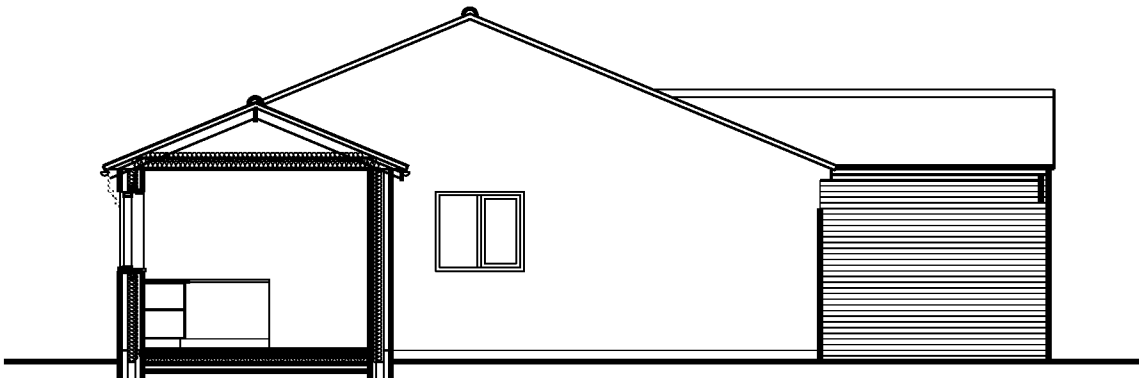

Section + North West Elevation - garage wall

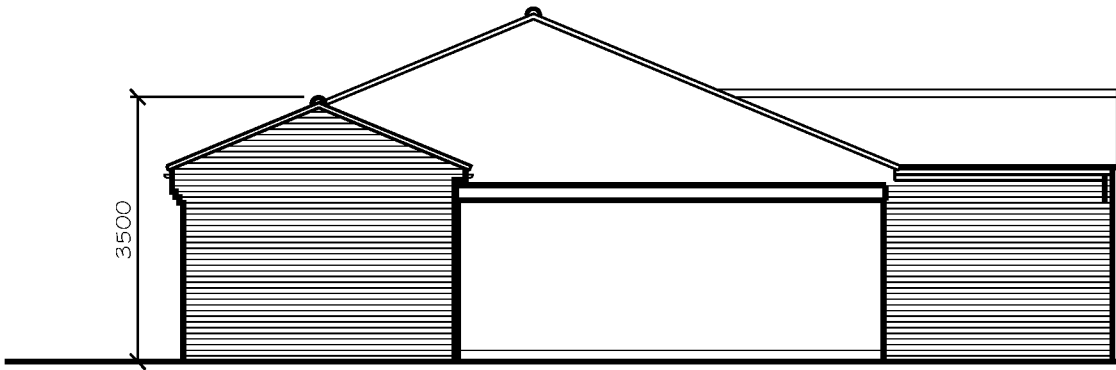

North West Elevation - gable wall

NOTES:

Dimensions to be checked on site before placing material orders or commencing work.
Any discrepancies shall be reported immediately.

Do not scale from these drawings except for planning purposes.
Use figured dimensions only.

Where applicable this drawing is to be read in conjunction with other consultants' drawings.

This drawing is the copyright of hda projects ltd.

A Oct 2020 amended north east window

Rev	Date	Amendment
-----	------	-----------

hda

projects

St Johns House - St Johns Street
Chichester - West Sussex - PO19 1UU
Tel: 07881287017
e-mail: hda.projects@talktalk.net

For
Mr+Mrs S Kitson

Project
32 Sunningdale Gardens
Bognor Regis
West Sussex
PO22 9LF

Title
Elevations as Proposed

Date	Drawn	Scale	Checked
Aug 2020	WM	1 : 100 @ A3	
Job Number	Prefix	Drawing Number	Revision
2020 39	P	05	A