


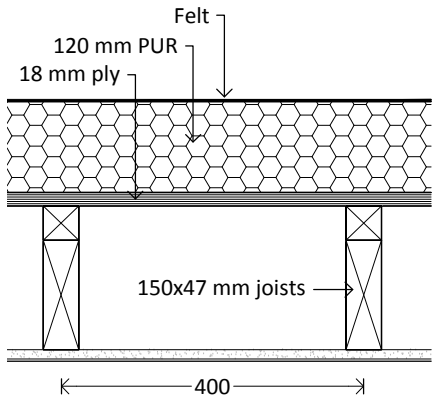


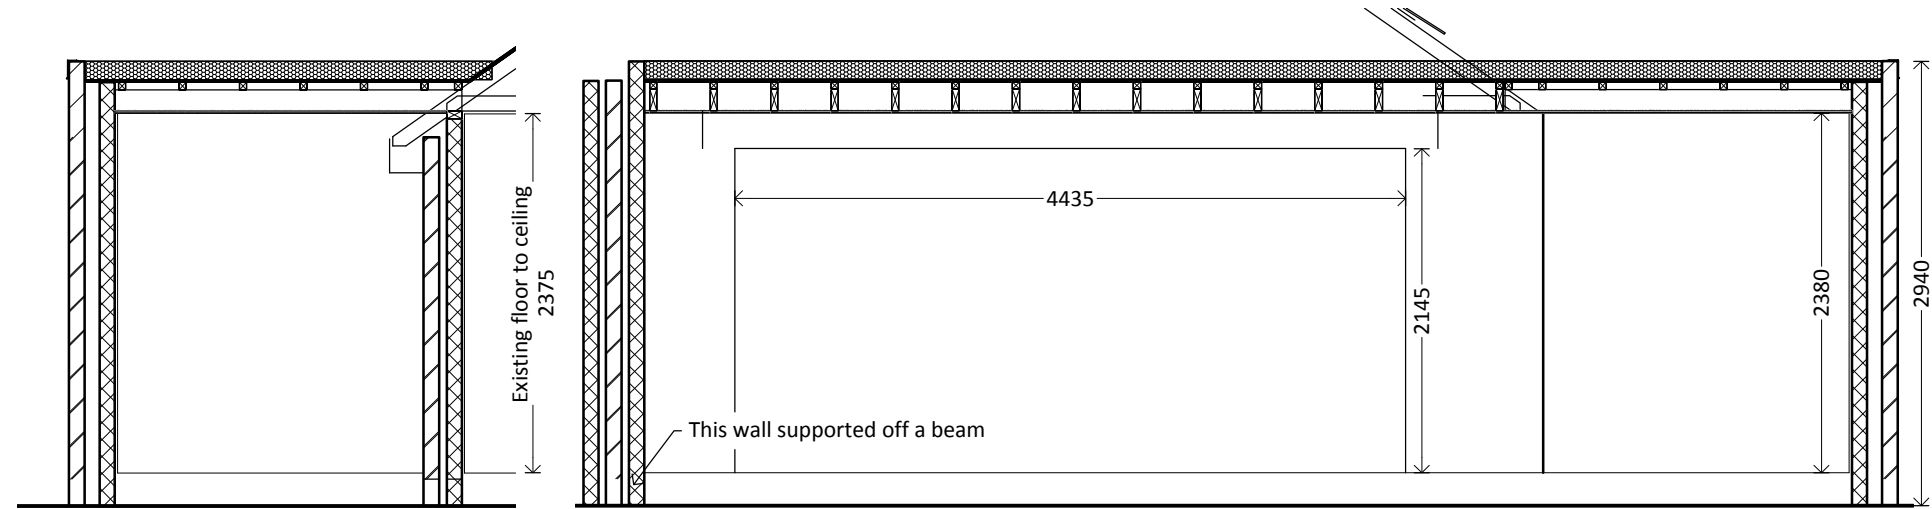


Roof Construction - Scale 1:10

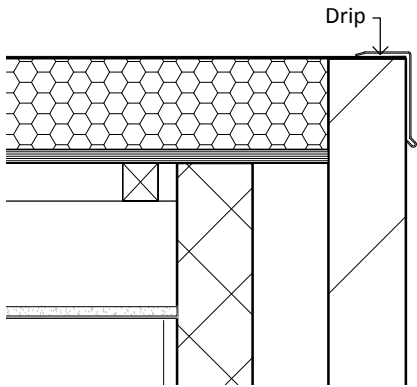

Parapet Detail - Scale 1:10

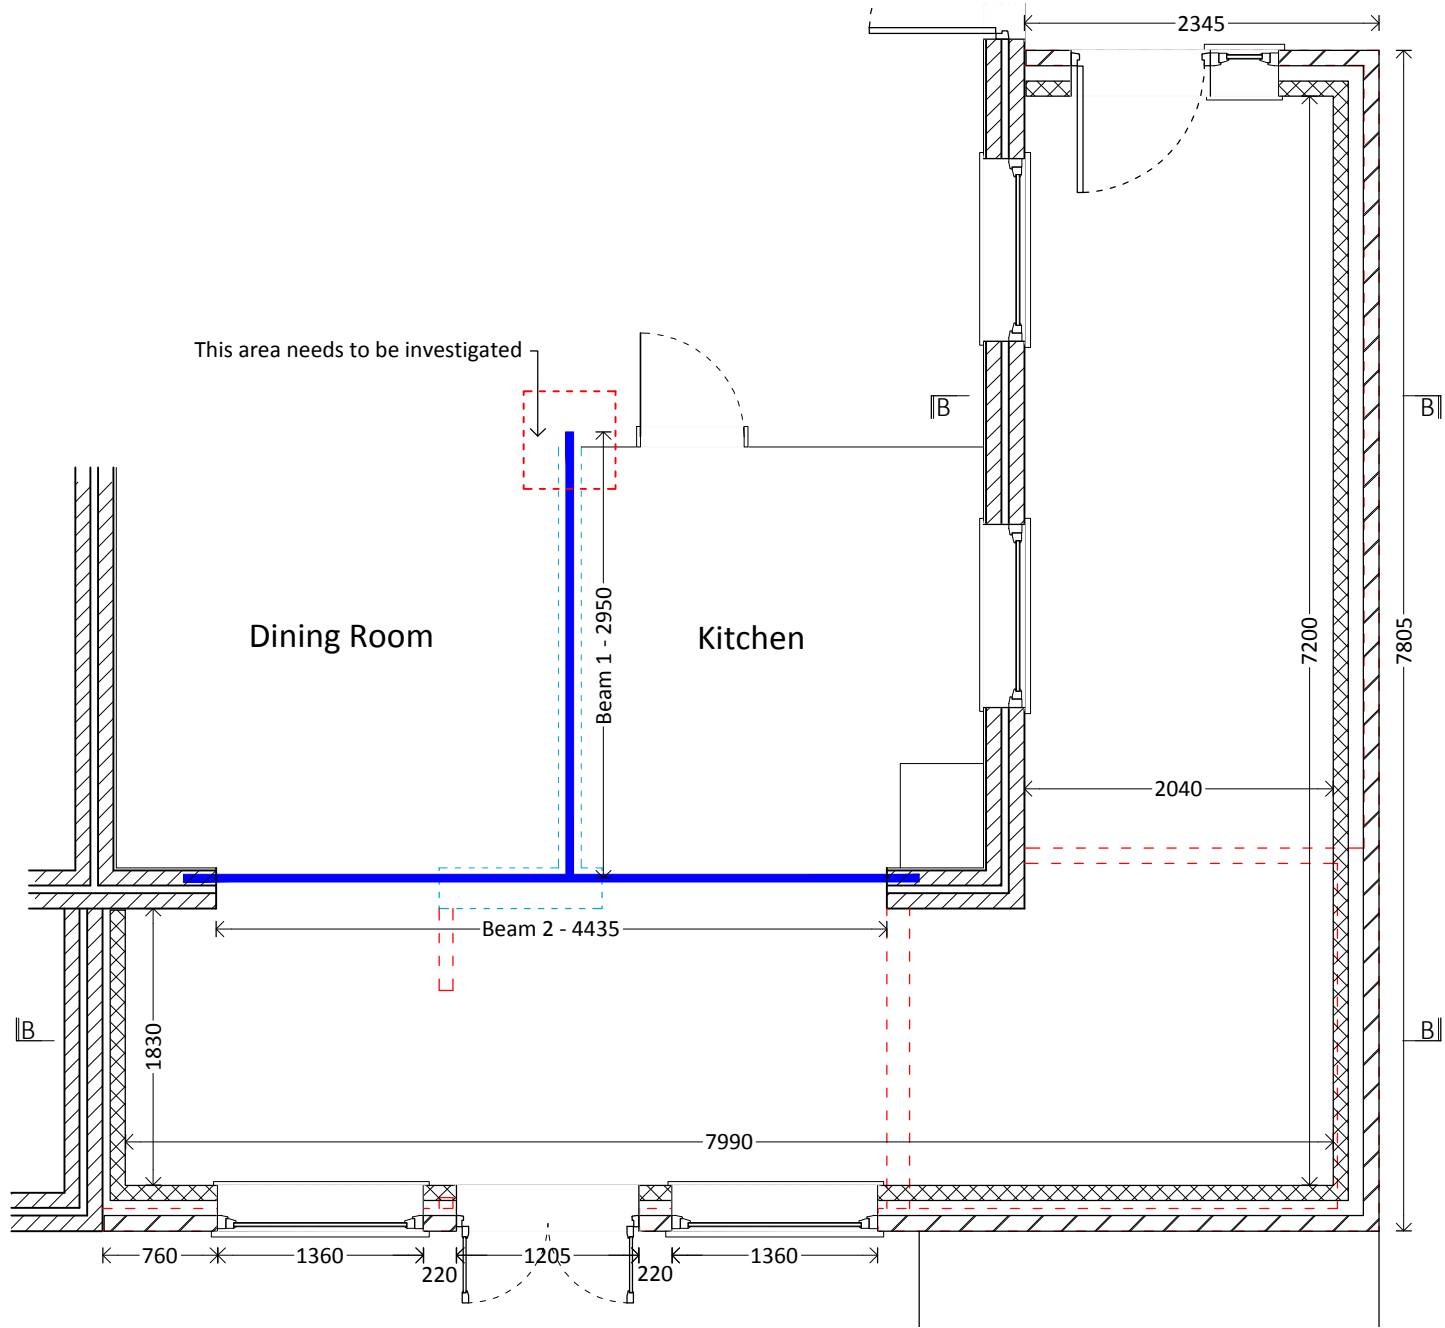


Ground Floor Plan - Scale 1:50

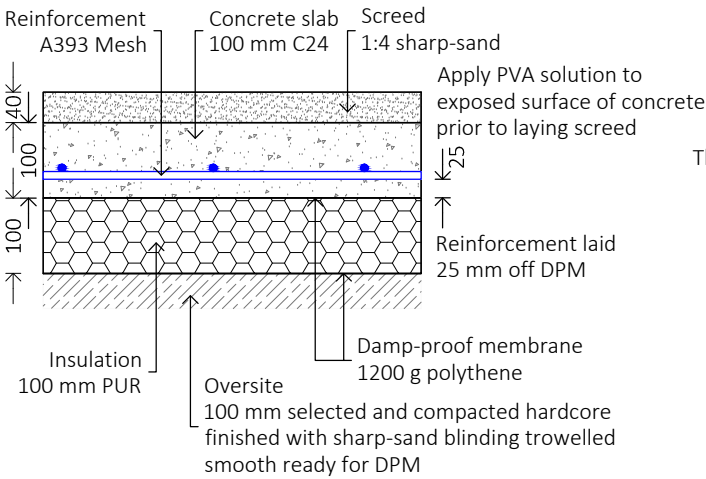


Slab Construction - Scale 1:10

U-value 1.6 W/sq.mK

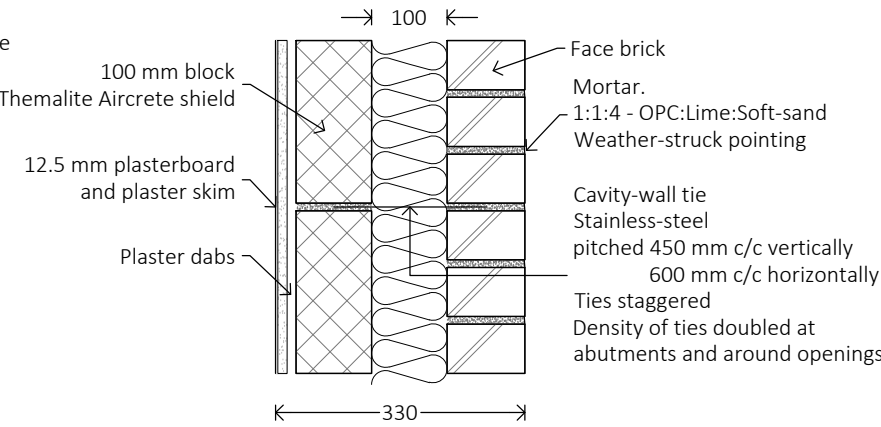


External Wall Construction - Scale 1:10

U-value 2.6 W/sq.mK

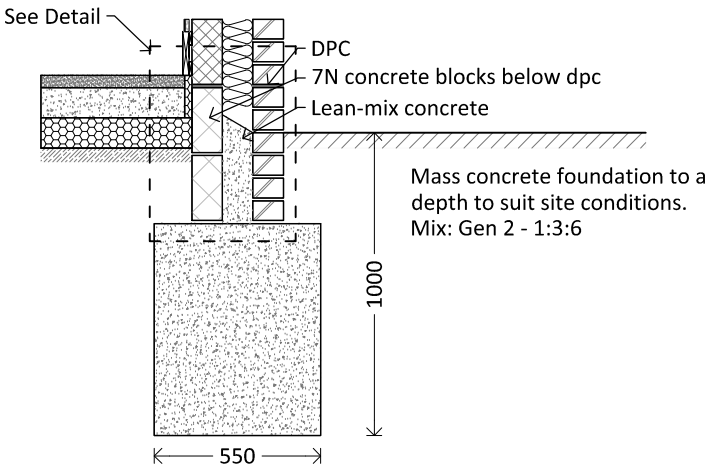

Foundation Detail - Scale 1:25

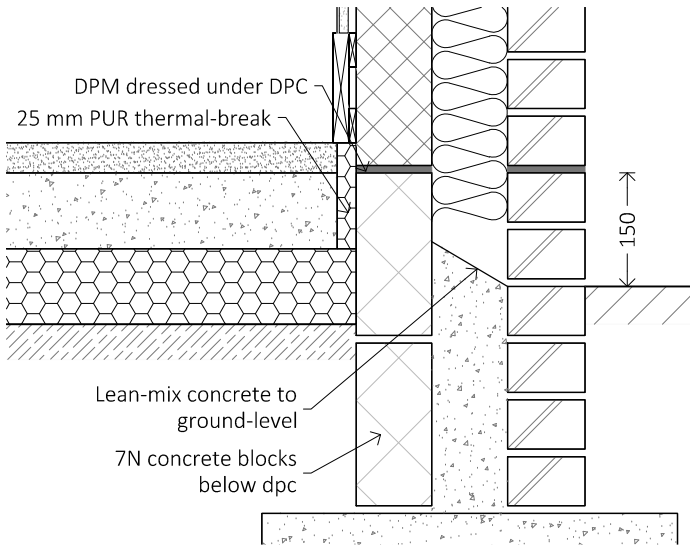

DPC and Thermal Break - Scale 1:10