




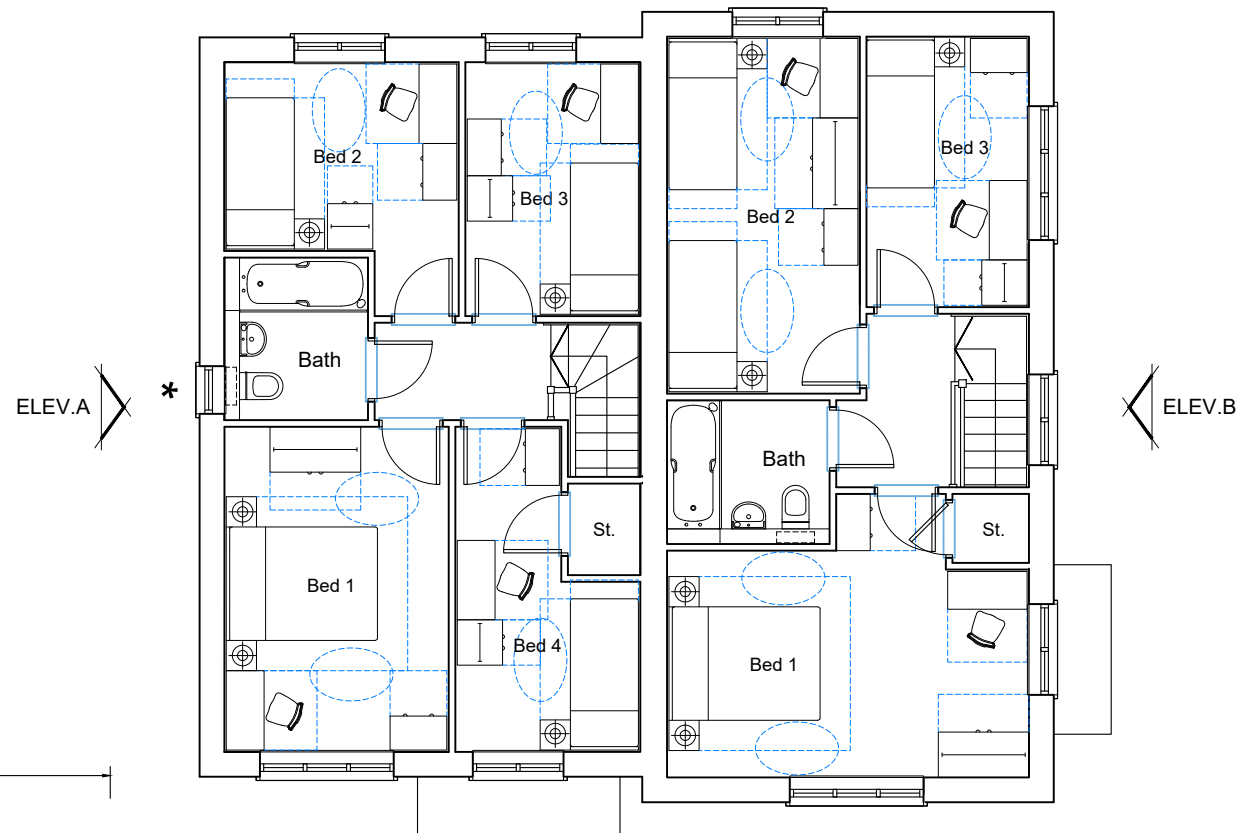

First Floor Plan
* - Obscured glazing

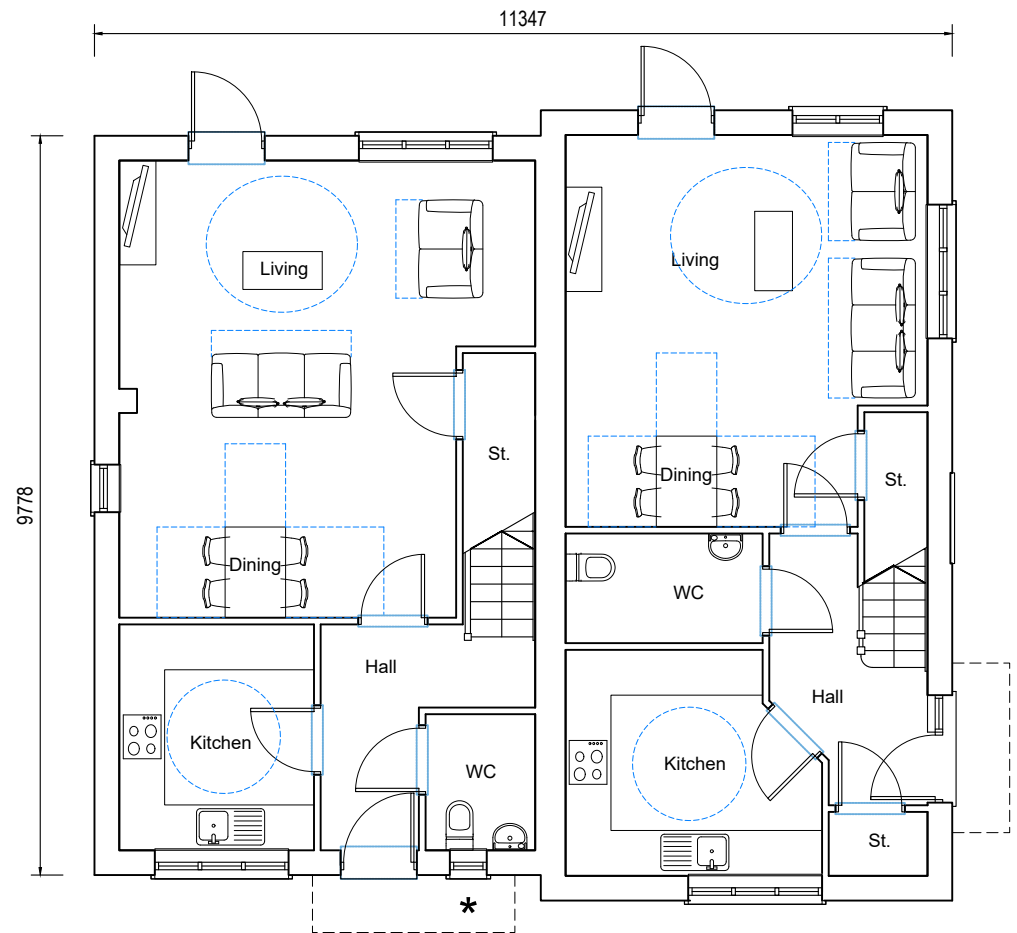

Ground Floor Plan
* - Obscured glazing

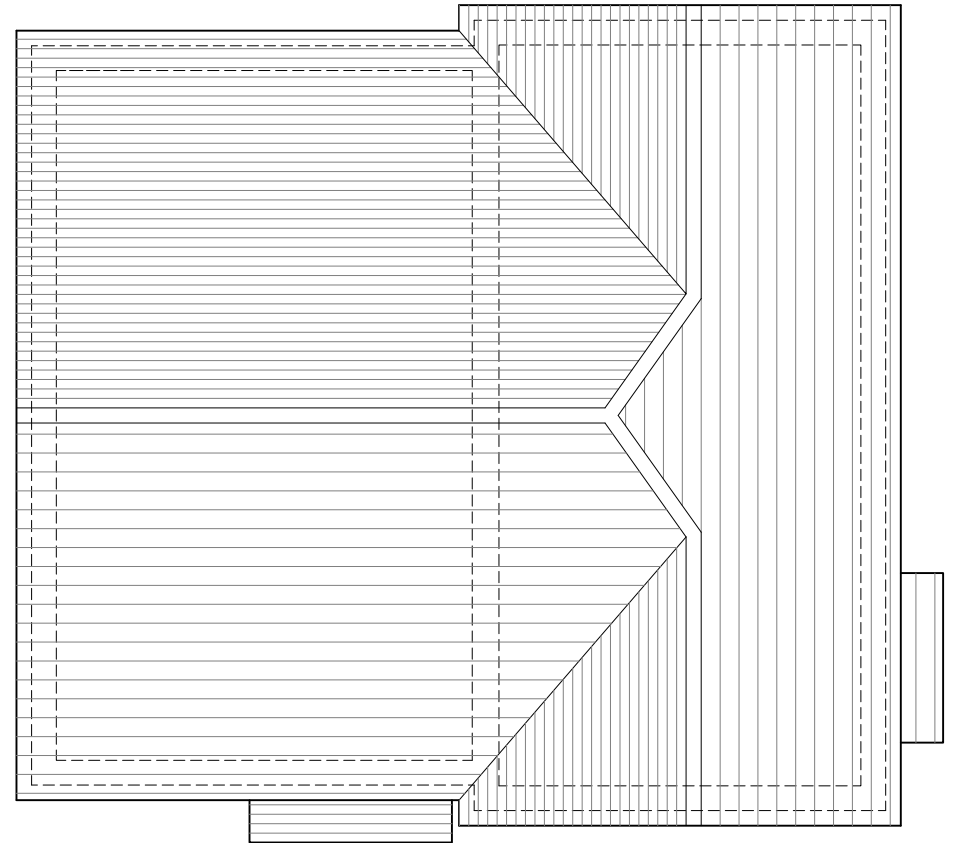

Roof Plan

REV.	DATE	REVISIONS:	BY	STATUS:	CLIENT:	PROJECT:		 architecture planning masterplanning 2 Funtley Court, Funtley Hill, Fareham, Hampshire, PO16 7UY. info@osparchitecture.com www.osparchitecture.com Tel: 01329 559400 ©2019 OSP Architecture Limited Company Registration No. 1027091
				Planning	Bellway Homes Ltd (Wessex)		Land West of Newbarn Lane, North Bersted	
					SCALE: 1:100 (A3 ORIGINAL)		DRAWING: Ploughwright-Cartographer - (Affordable) Floor Plans	
					DRAWN: GE	18256	P135	
© COPYRIGHT EXISTS ON THE DESIGNS AND INFORMATION SHOWN ON THIS DRAWING				This drawing may be scaled or cross referenced to the scale bar for planning application purposes only. Do not scale for any other purpose, use figured dimensions only. Subject to site survey and all necessary consents. All dimensions to be checked by user and any discrepancies, errors or omissions to be reported to the Architect before work commences. This drawing is to be read in conjunction with all other relevant materials.				OS Licence No. 100007327