



Plots
As: 7-8
Handed:

Floor Area : 88.39m² - 951ft²

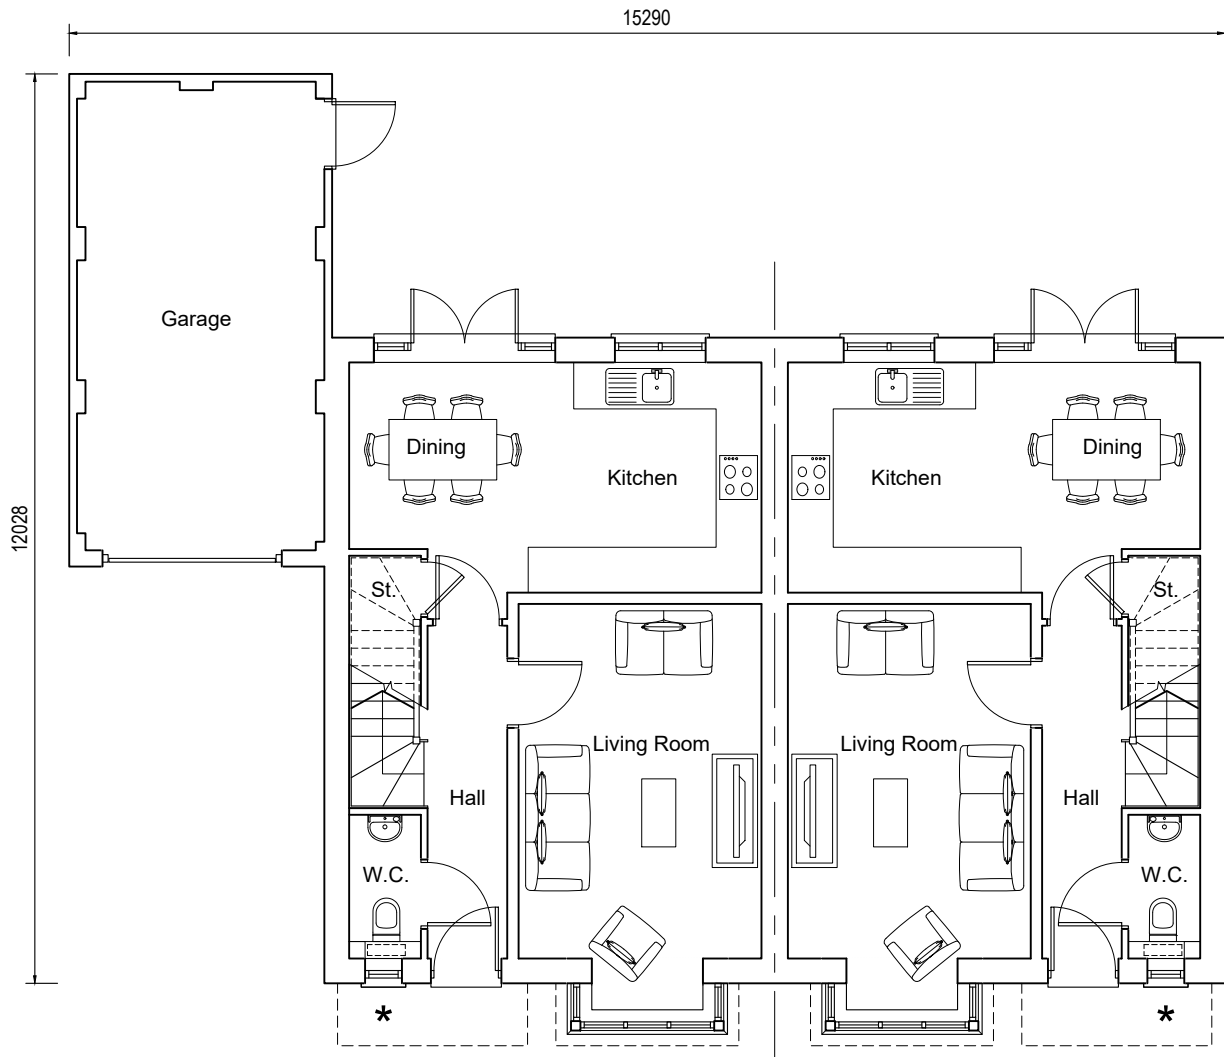

Ground Floor Plan

* - Obscured glazing

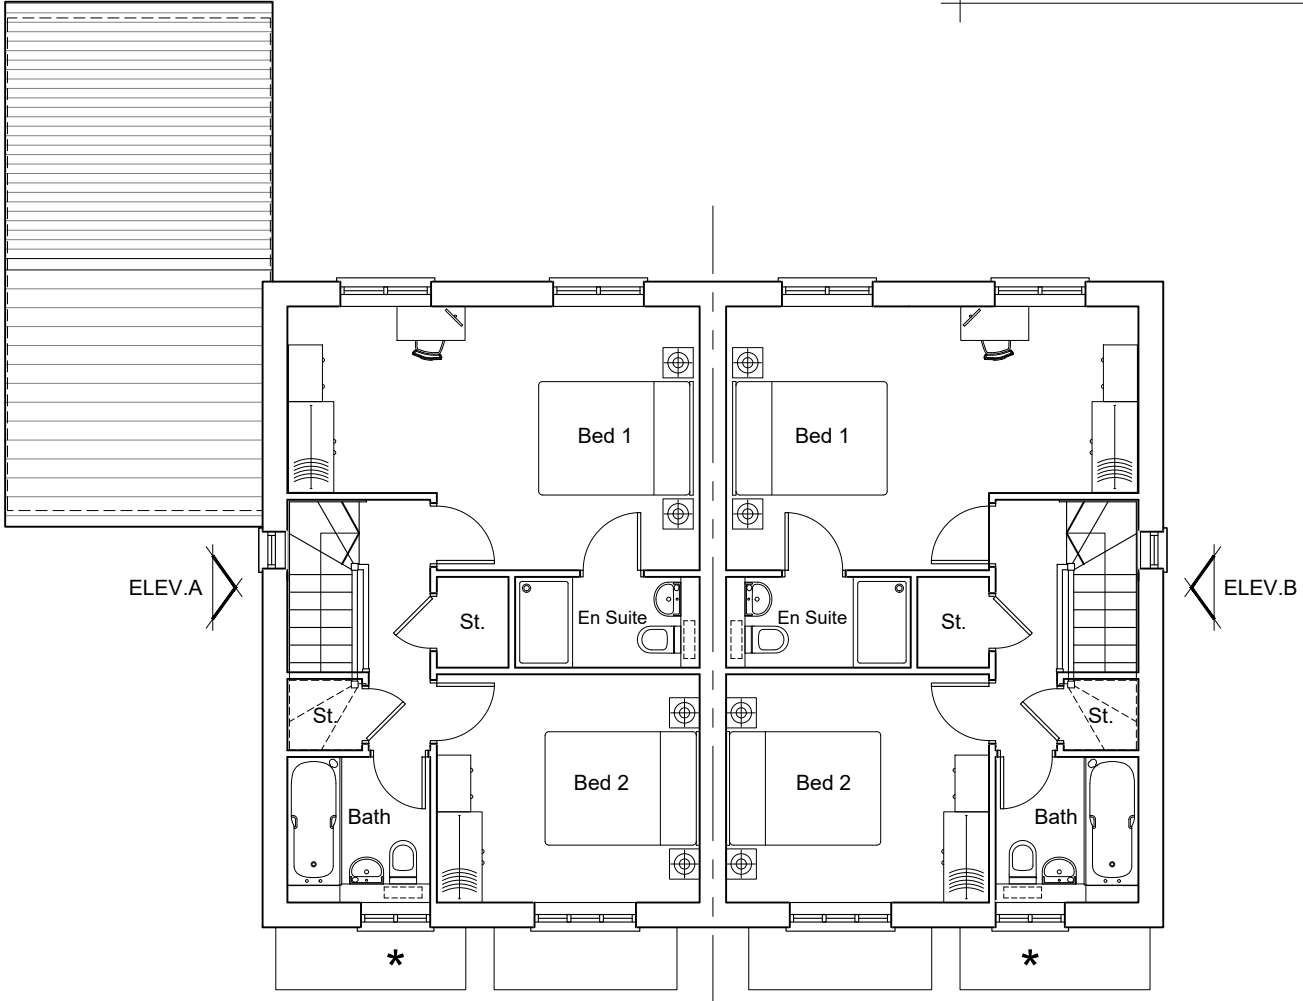

First Floor Plan

REV.	DATE	REVISIONS:	BY	STATUS:	CLIENT: Bellway Homes Ltd (Wessex)		PROJECT: Land West of Newbarn Lane, North Bersted		 architecture planning masterplanning 2 Funtley Court, Funtley Hill, Fareham, Hampshire, PO16 7UY. info@osparchitecture.com www.osparchitecture.com Tel: 01329 559400 © Funtley Solutions Limited Company Registration No. 2876203	
© COPYRIGHT EXISTS ON THE DESIGNS AND INFORMATION SHOWN ON THIS DRAWING This drawing may be scaled or cross referenced to the scale bar for planning application purposes only. Do not scale for any other purpose, use figured dimensions only. Subject to site survey and all necessary consents. All dimensions to be checked by user and any discrepancies, errors or omissions to be reported to the Architect before work commences. This drawing is to be read in conjunction with all other relevant materials.				SCALE: 1:100 (A3 ORIGINAL)		DRAWING: Chandler - Semi-Detached & Garage Floor Plans				
				DRAWN: GE		18256		P145		
				DATE: Aug 2019				-		