



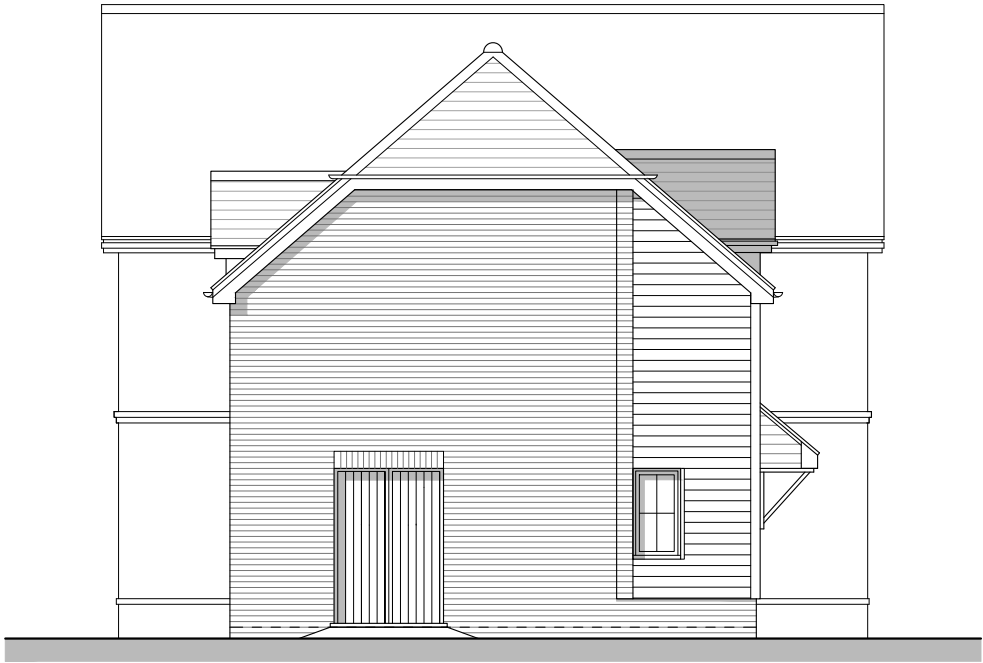

Side Elevation A (North)

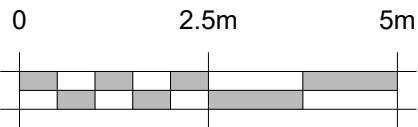

Plots
As: 32-37
Handed:



Front Elevation (South West)

* - Obscured glazing

REV. A	DATE 20/01/20	REVISIONS: Bin store reconfigured.	BY SA	STATUS:	Planning			CLIENT: Bellway Homes Ltd (Wessex)	PROJECT: Land West of Newbarn Lane, North Bersted		
								SCALE: 1:100 (A3 ORIGINAL)	DRAWING: Apartment Block - (Affordable) Front & Side Elevations		
© COPYRIGHT EXISTS ON THE DESIGNS AND INFORMATION SHOWN ON THIS DRAWING					This drawing may be scaled or cross referenced to the scale bar for planning application purposes only. Do not scale for any other purpose, use figured dimensions only. Subject to site survey and all necessary consents. All dimensions to be checked by user and any discrepancies, errors or omissions to be reported to the Architect before work commences. This drawing is to be read in conjunction with all other relevant materials. OS Licence No. 100007327			DRAWN: GE	18256	P140	A
								DATE: Aug 2019			



architecture planning masterplanning

2 Funtley Court, Funtley Hill,
Fareham, Hampshire, PO16 7UY.
info@osparchitecture.com www.osparchitecture.com
Tel: 01329 559400

©Funtley Junction Limited Company Registration No. 2078001