


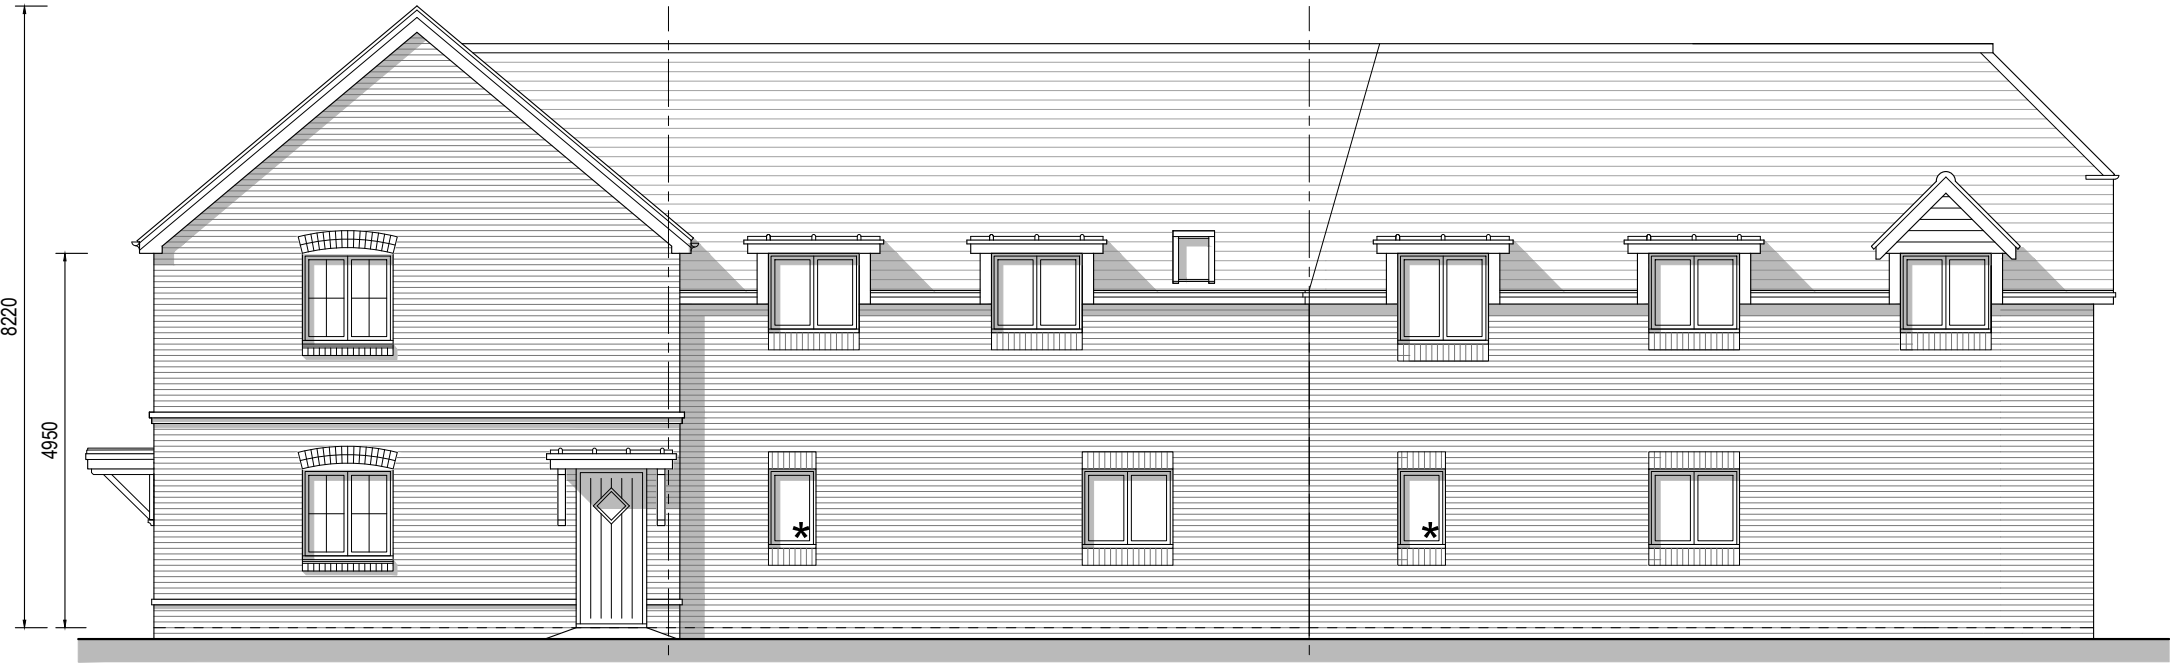

Plot 32

Side Elevation B (South East)


★ - Obscured glazing



Plot 33

Rear Elevation (North East)

★ - Obscured glazing

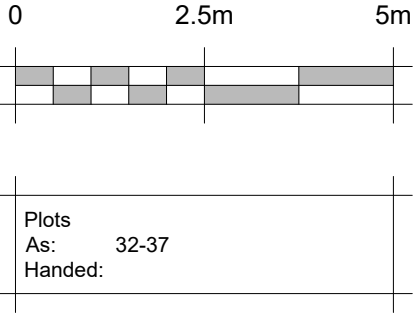

REV.	DATE	REVISIONS:	BY	STATUS:	CLIENT:	PROJECT:	 architecture planning masterplanning 2 Funtley Court, Funtley Hill, Fareham, Hampshire, PO16 7UY. info@osparchitecture.com www.osparchitecture.com Tel: 01329 559400		
A	20/01/20	Bin store reconfigured.	SA		Bellway Homes Ltd (Wessex)	Land West of Newbarn Lane, North Bersted			
					SCALE:	1:100 (A3 ORIGINAL)			
					DRAWN:	GE			
					DATE:	Aug 2019	18256	P141	A
© COPYRIGHT EXISTS ON THE DESIGNS AND INFORMATION SHOWN ON THIS DRAWING					This drawing may be scaled or cross referenced to the scale bar for planning application purposes only. Do not scale for any other purpose, use figured dimensions only. Subject to site survey and all necessary consents. All dimensions to be checked by user and any discrepancies, errors or omissions to be reported to the Architect before work commences. This drawing is to be read in conjunction with all other relevant materials. OS Licence No. 100007327				

Planning