



Plots	
As:	22-24
Handed:	
Floor Area :	95.3m ² - 1,026ft ² (PLO.2)
	81.3m ² - 876ft ² (BAK)

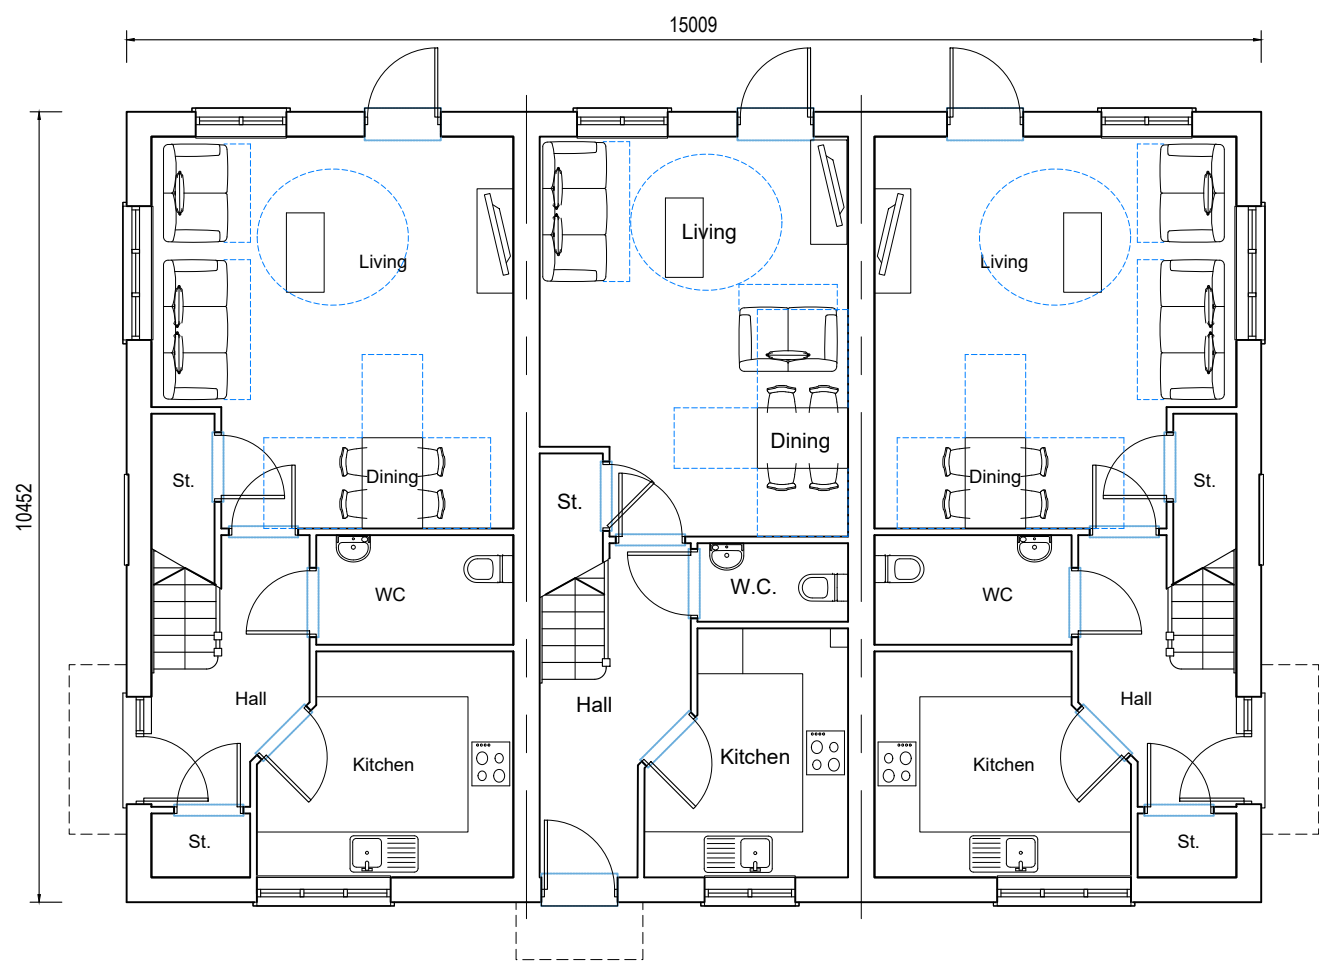

Ground Floor Plan

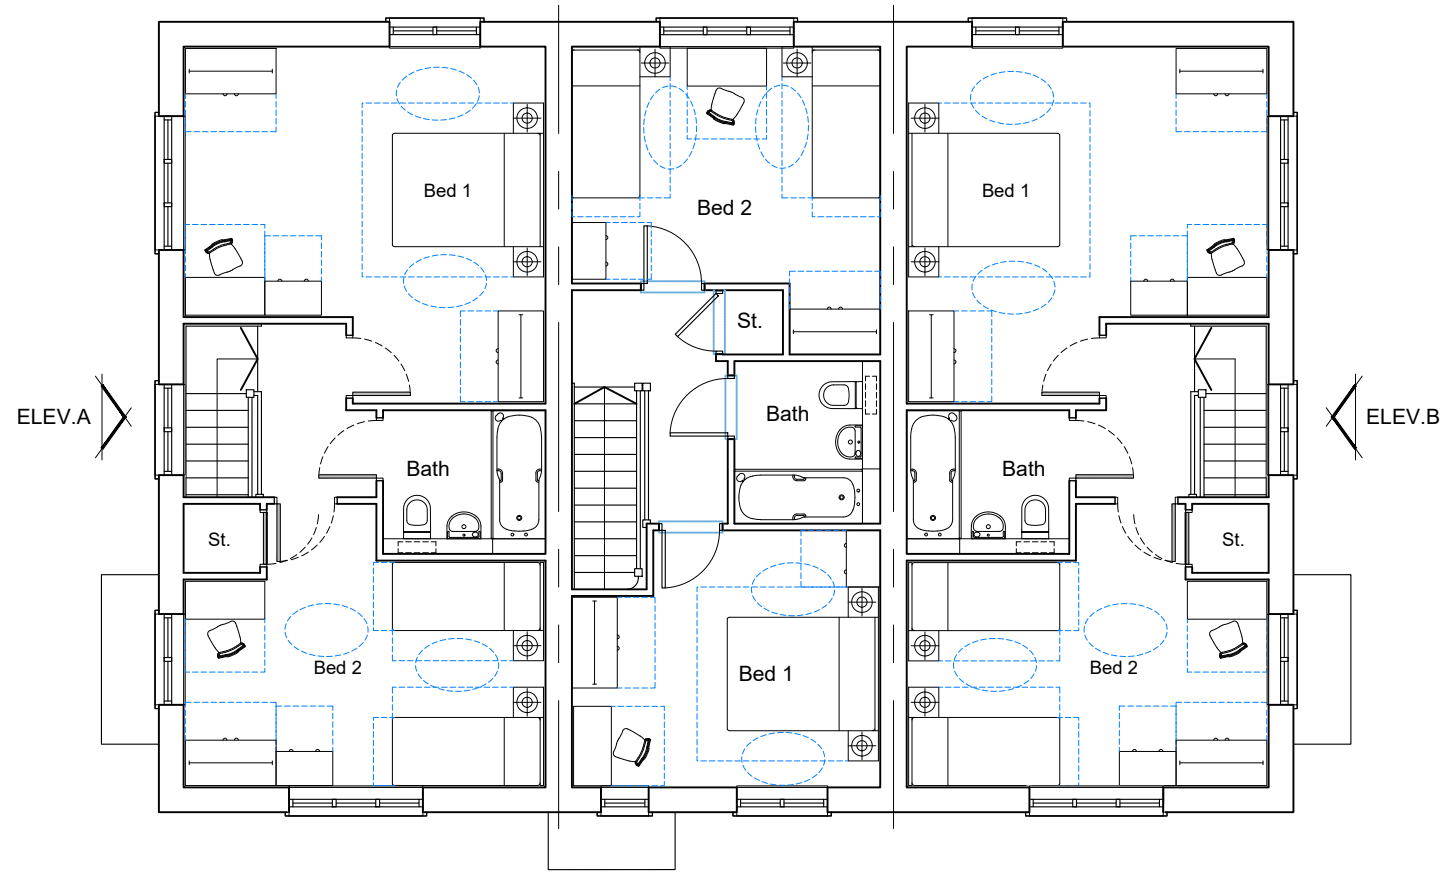

First Floor Plan

REV. A	DATE 26/03/20	REVISIONS: Adjustments to Ploughwright to a two bedroom house	BY RDB	STATUS:	CLIENT: Bellway Homes Ltd (Wessex)		PROJECT: Land West of Newbarn Lane, North Bersted		 architecture planning masterplanning 2 Funtley Court, Funtley Hill, Fareham, Hampshire, PO16 7UY. info@osparchitecture.com www.osparchitecture.com Tel: 01329 559400	
Planning					SCALE: 1:100 (A3 ORIGINAL)		DRAWING: Ploughwright.2-Baker Terrace - (Affordable) Floor Plans			
					DRAWN: GE		18256	P132		A
					DATE: Aug 2019					
© COPYRIGHT EXISTS ON THE DESIGNS AND INFORMATION SHOWN ON THIS DRAWING					This drawing may be scaled or cross referenced to the scale bar for planning application purposes only. Do not scale for any other purpose, use figured dimensions only. Subject to site survey and all necessary consents. All dimensions to be checked by user and any discrepancies, errors or omissions to be reported to the Architect before work commences. This drawing is to be read in conjunction with all other relevant materials. OS Licence No. 100007327					