




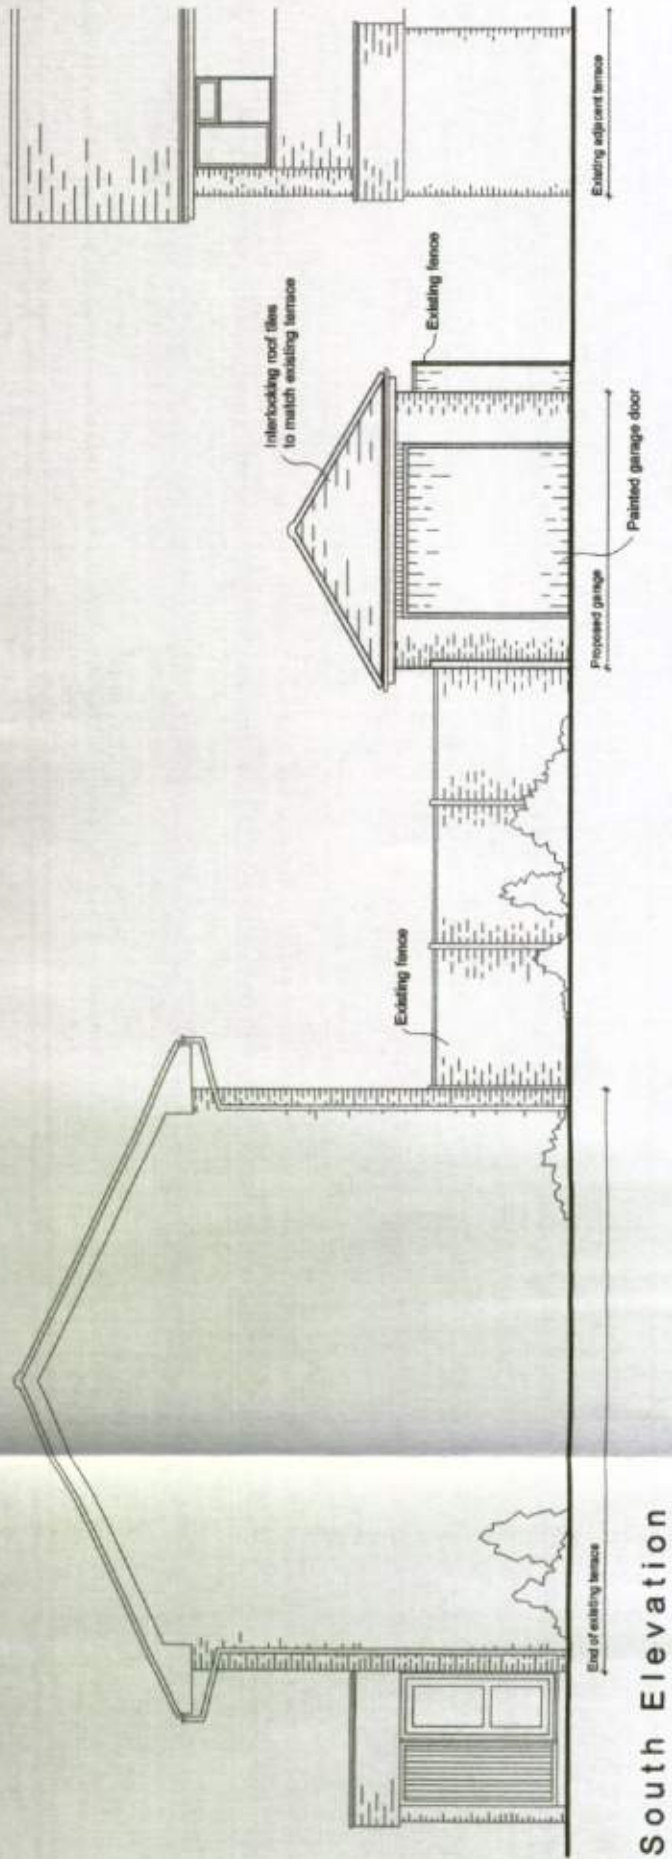


South Elevation

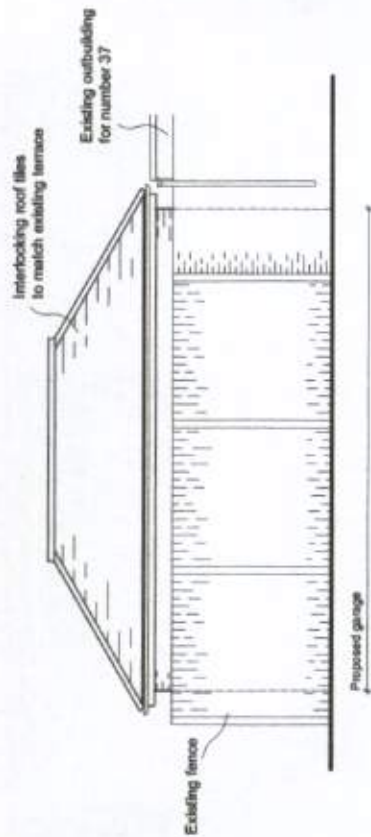


East Elevation

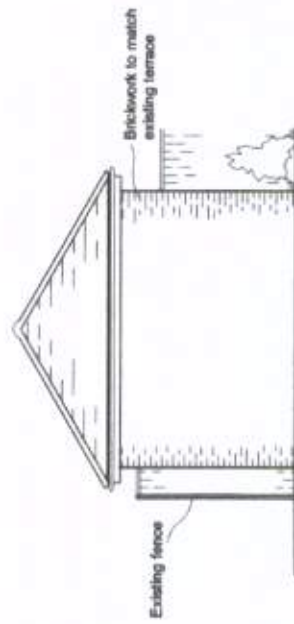


North Elevation

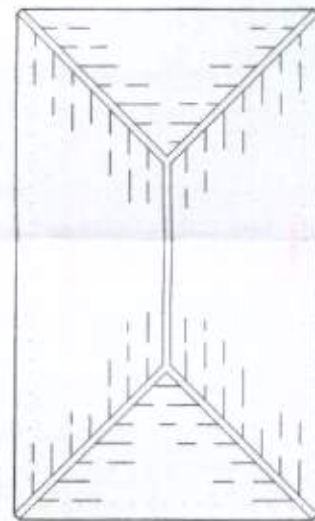

Roof Plan

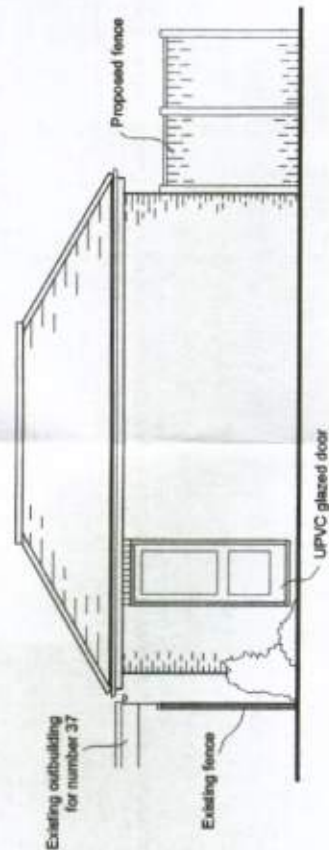

West Elevation

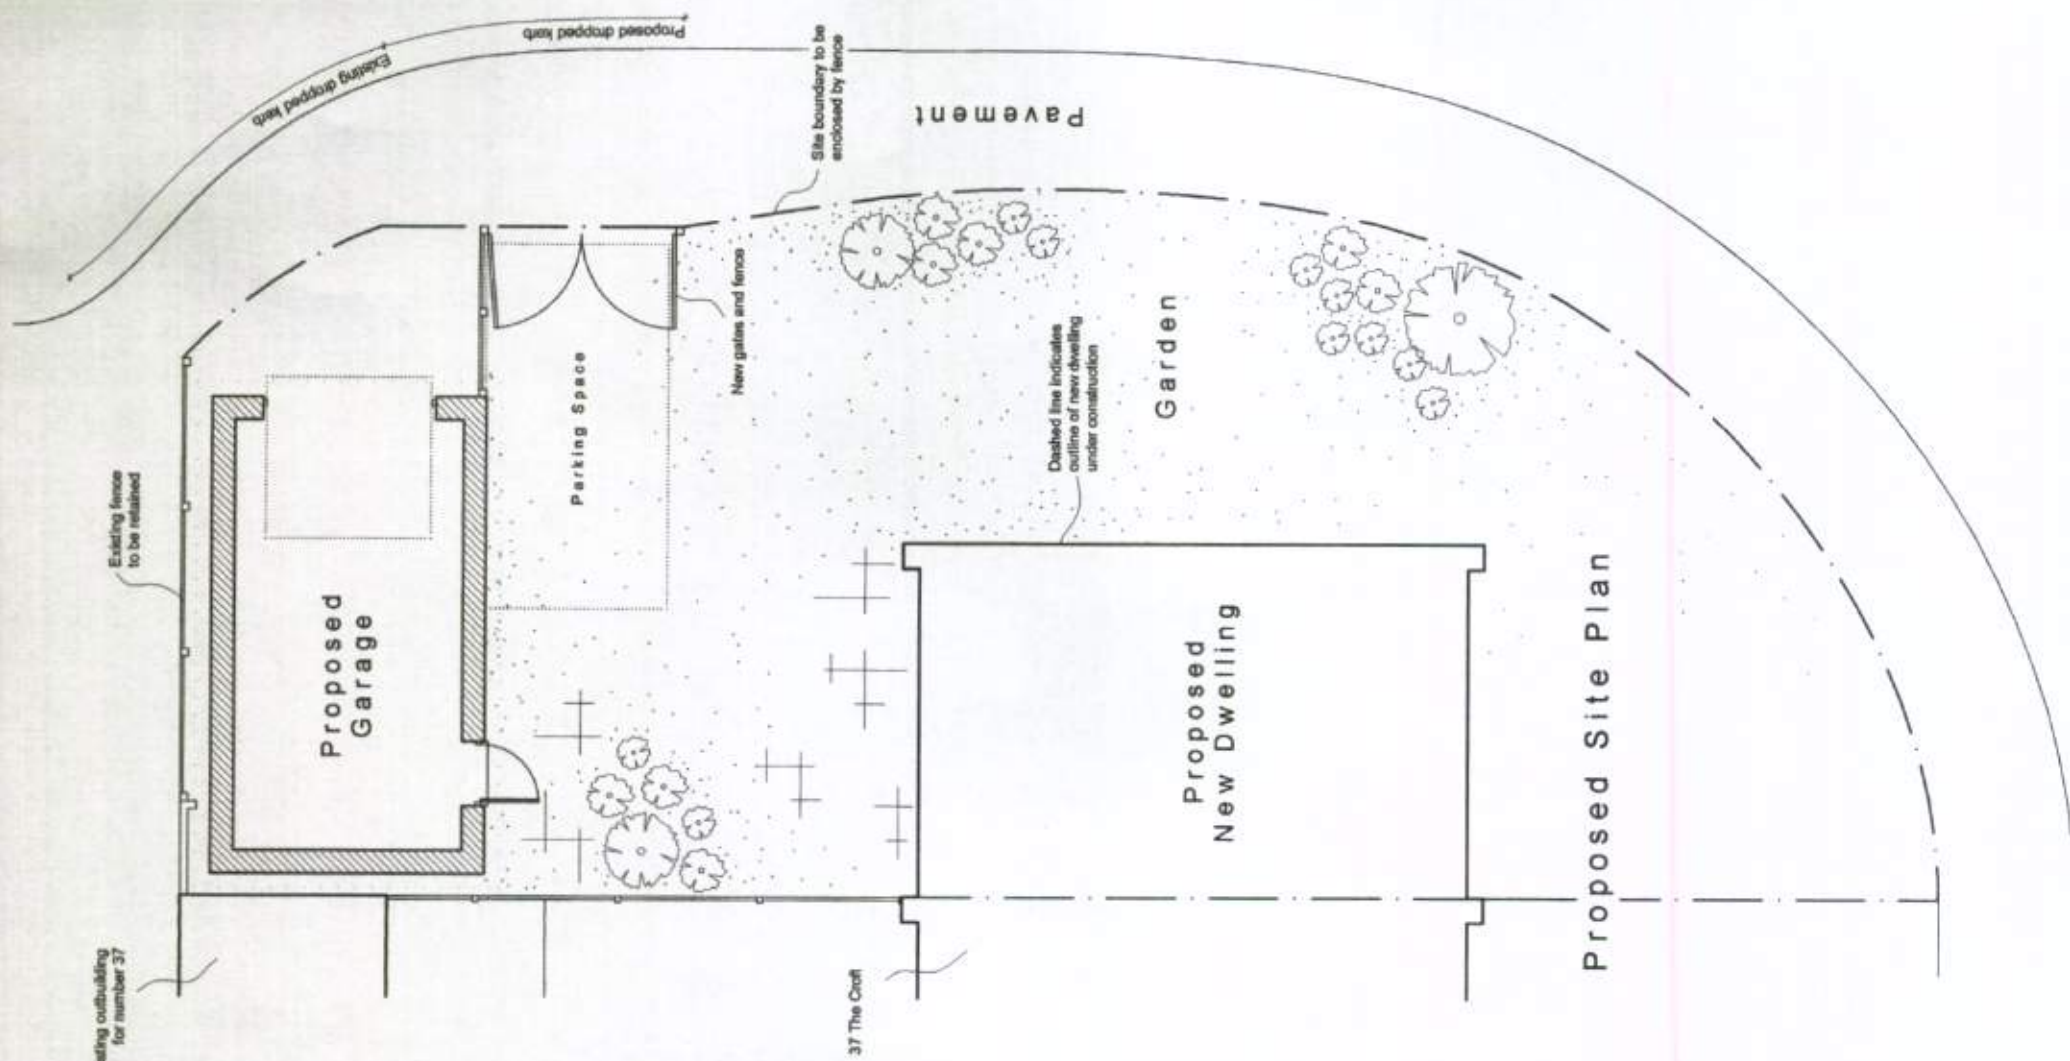

Architectura
Architectural Design & Drawing Service

Proposed New Detached Single Garage
at
Land Adjacent to 37 The Croft, Bognor Regis
for
Mr R Lailey
Drawing PG03 July 2011 Scale 1:100
Proposed Plan, Roof Plan and Elevations