


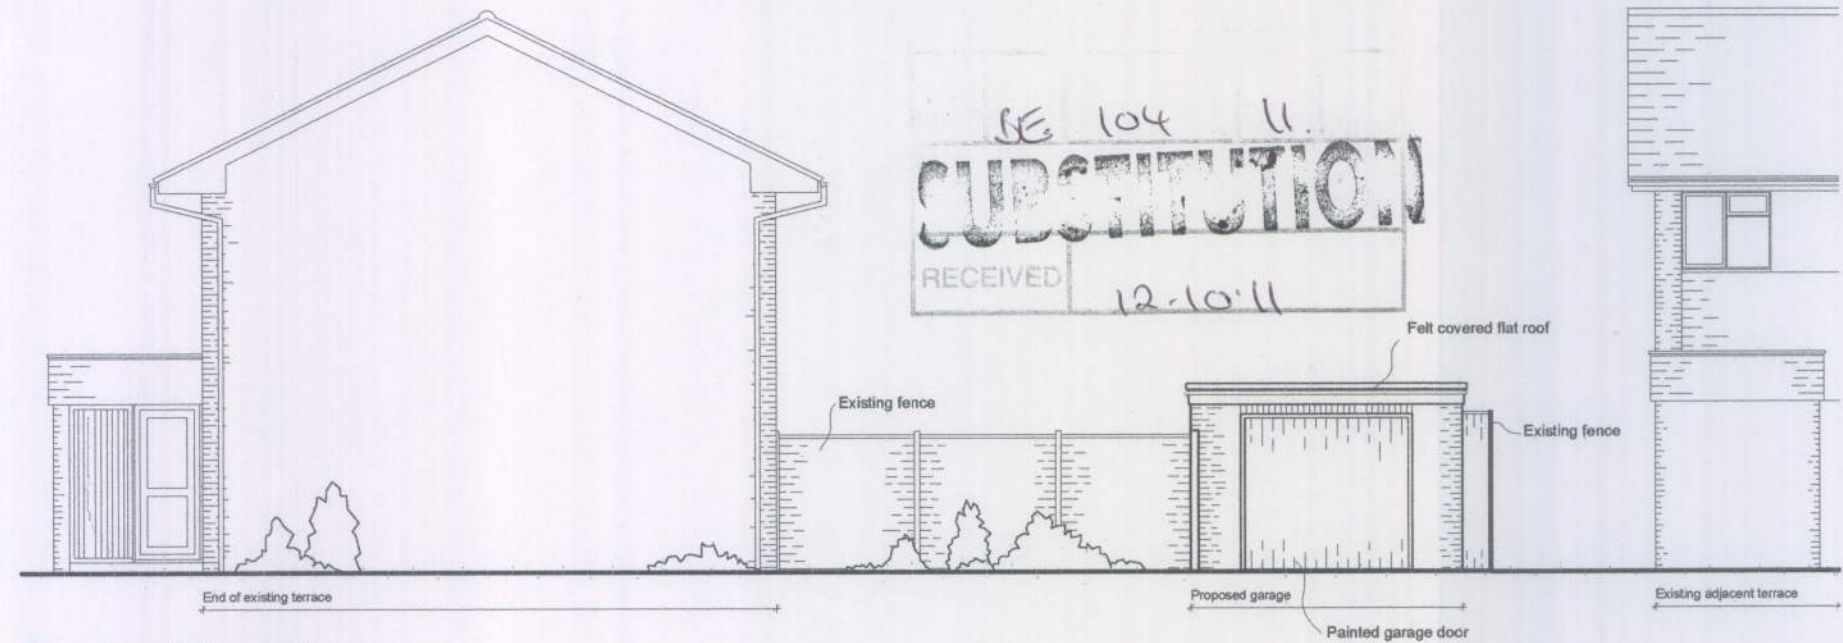


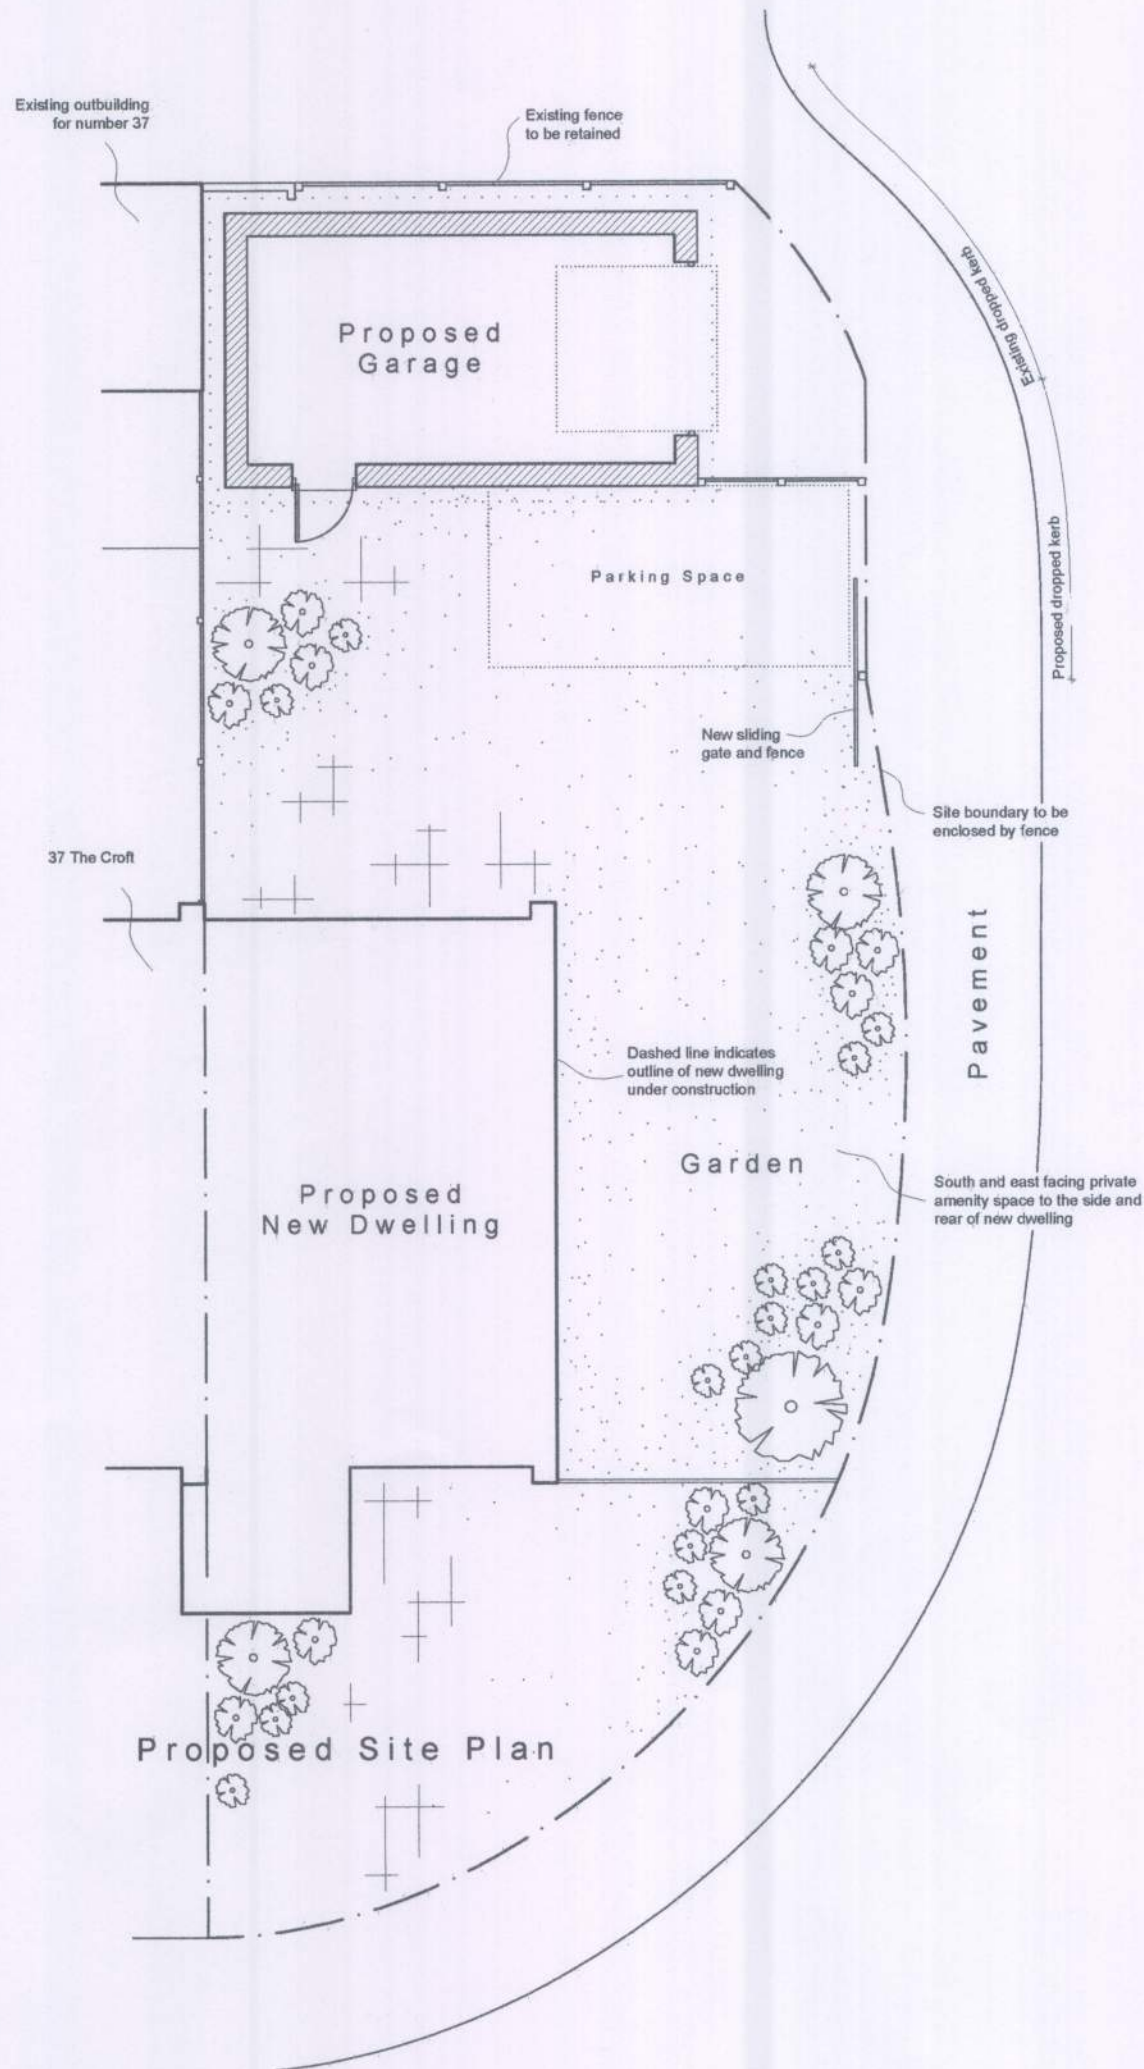


South Elevation

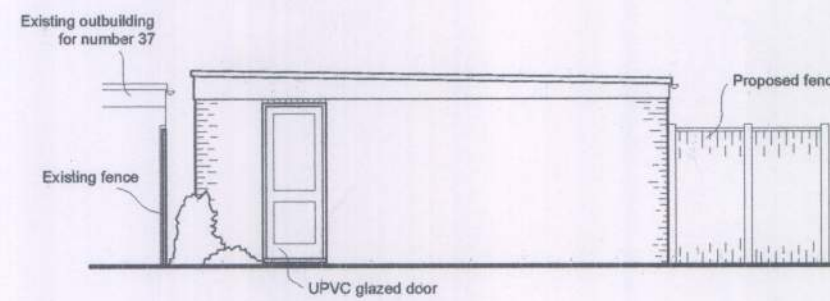


West Elevation

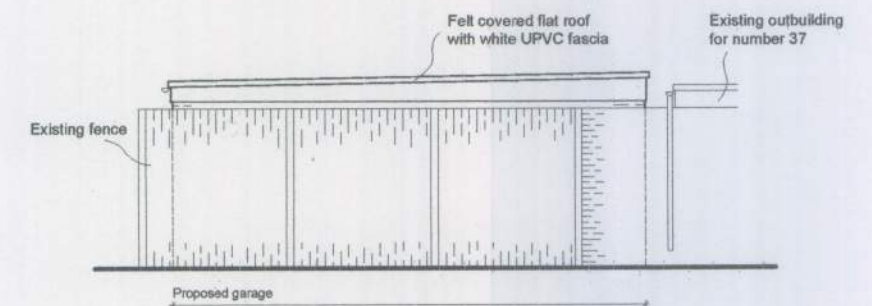

East Elevation

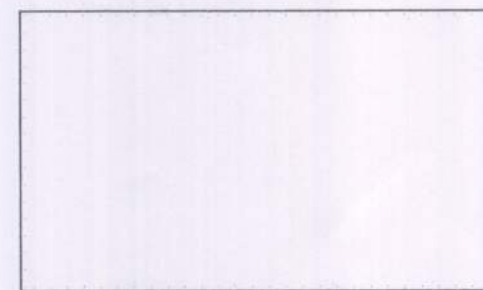

Roof Plan

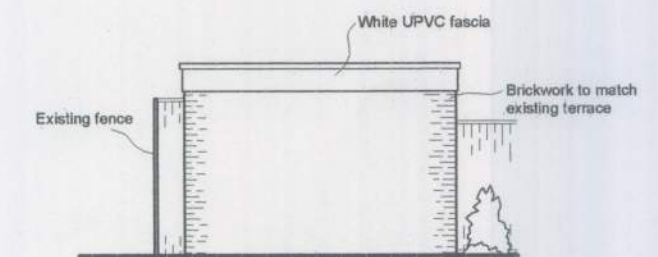

North Elevation

Architectura
Architectural Design & Drawing Service

Revision A 23/09/2011 Porch added to site plan and private amenity space indicated.
Garage roof changed from hipped to flat
Revision B 11/10/2011 Double gates replaced with sliding gate

Proposed New Detached Single Garage
at Land Adjacent to 37 The Croft, Bognor Regis
for Mr R Lailey
Drawing PG03b July 2011 Scale 1:100
Proposed Plan, Roof Plan and Elevations