


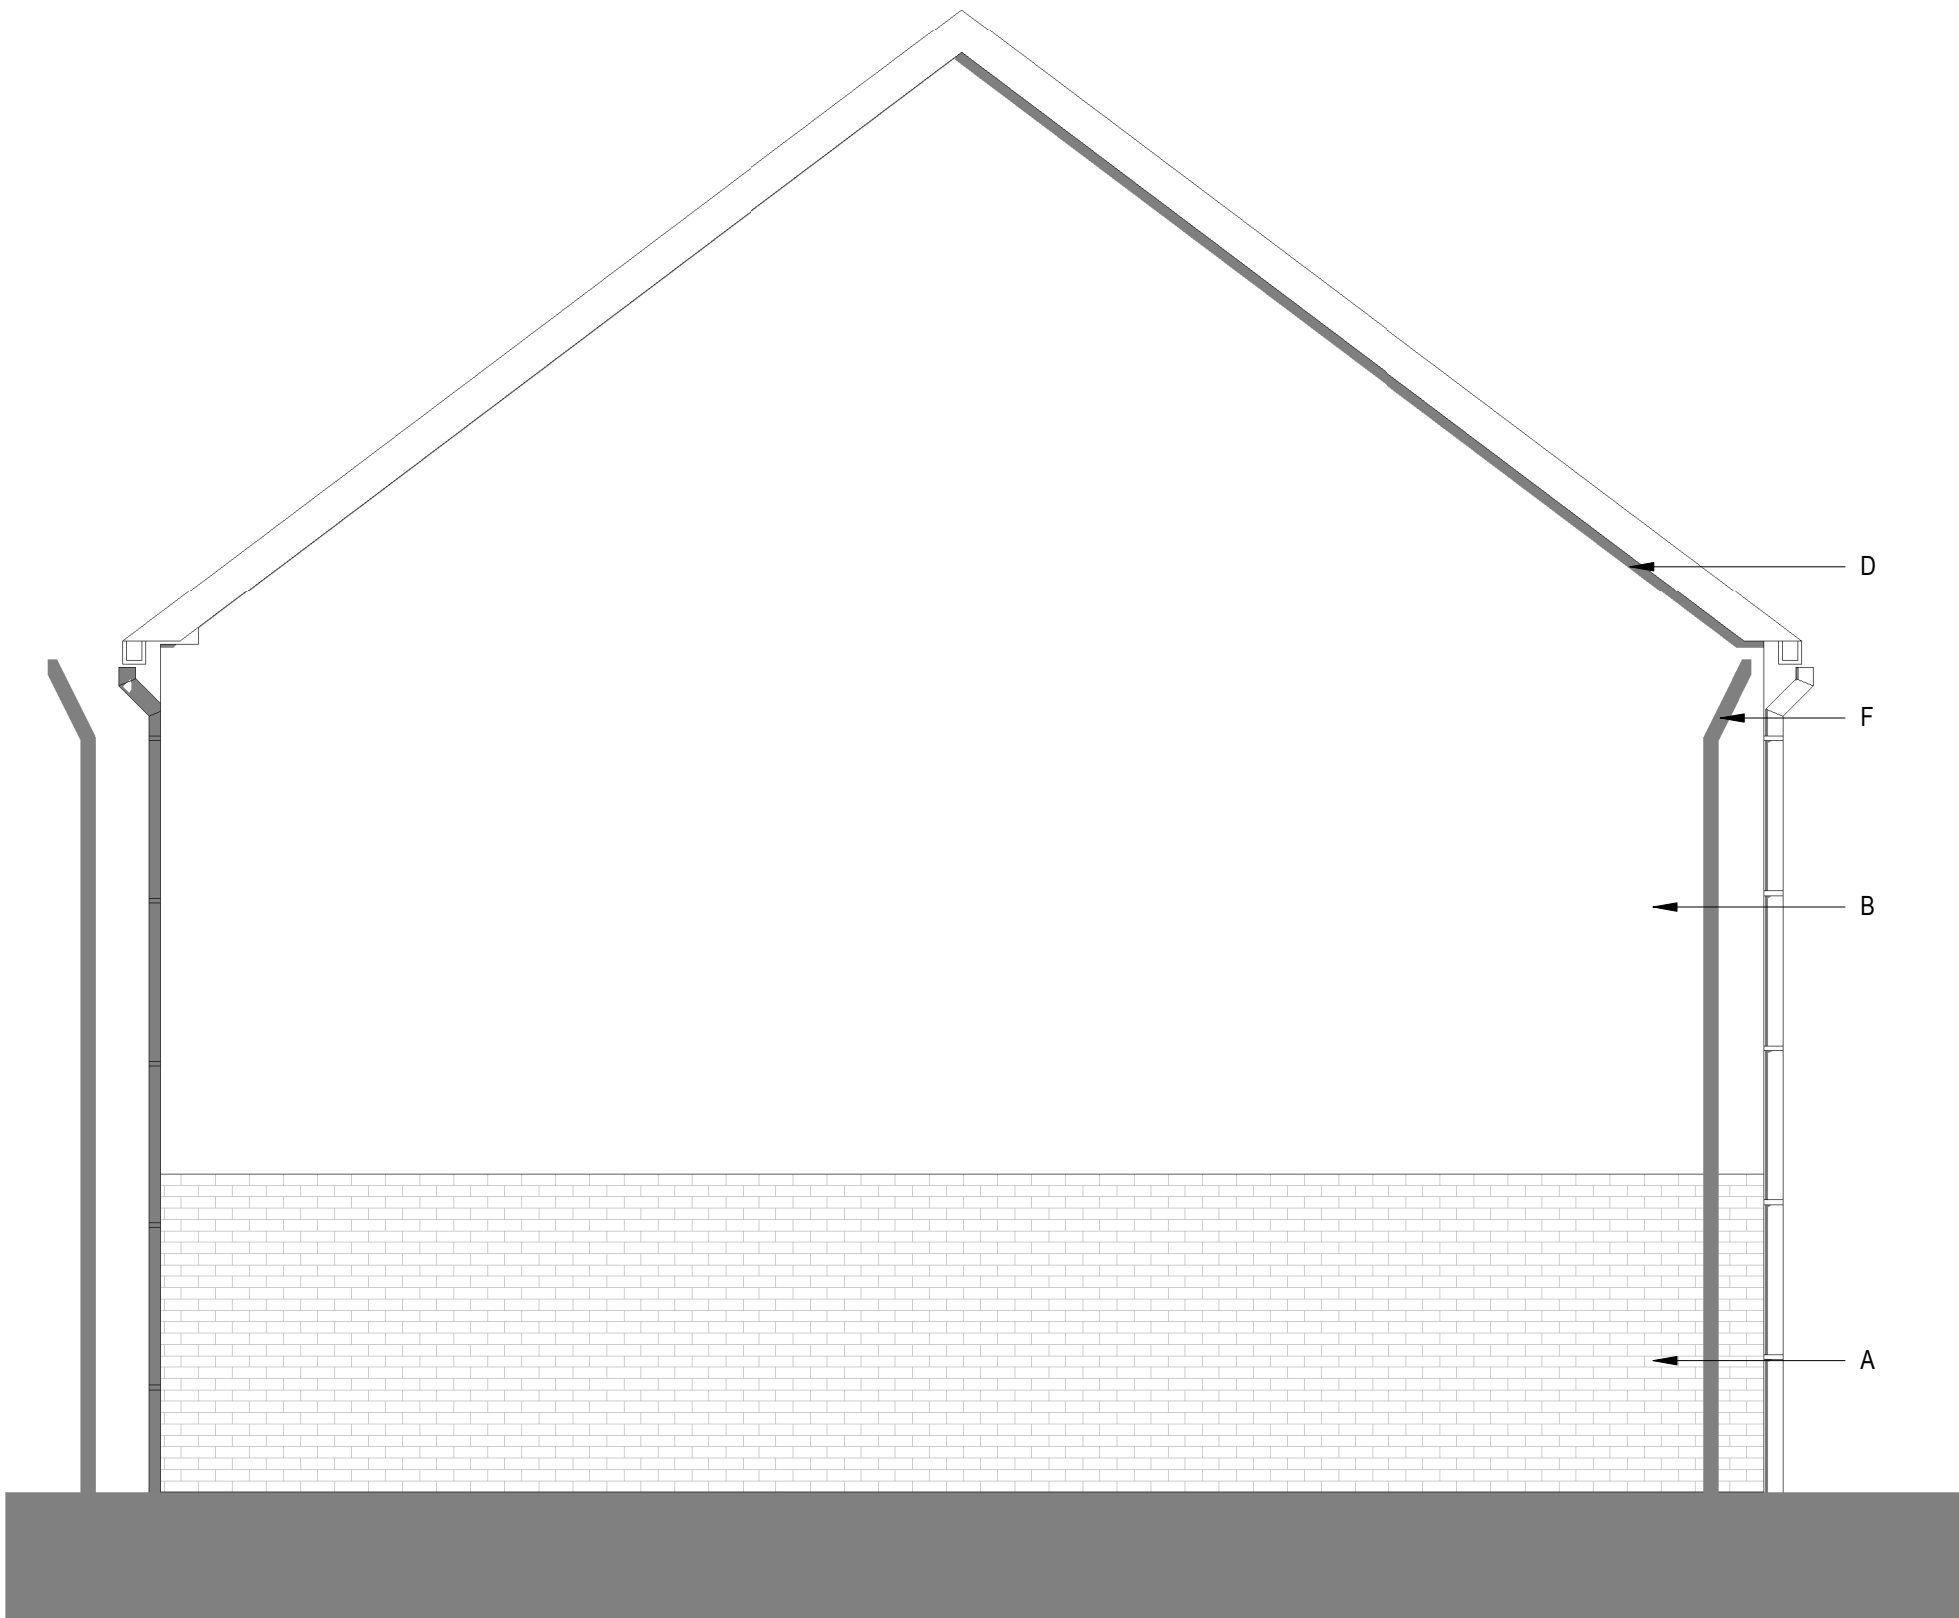


3 Front Elevation
1 : 50



1 Side Elevation
1 : 50



4 Garden Elevation
1 : 50

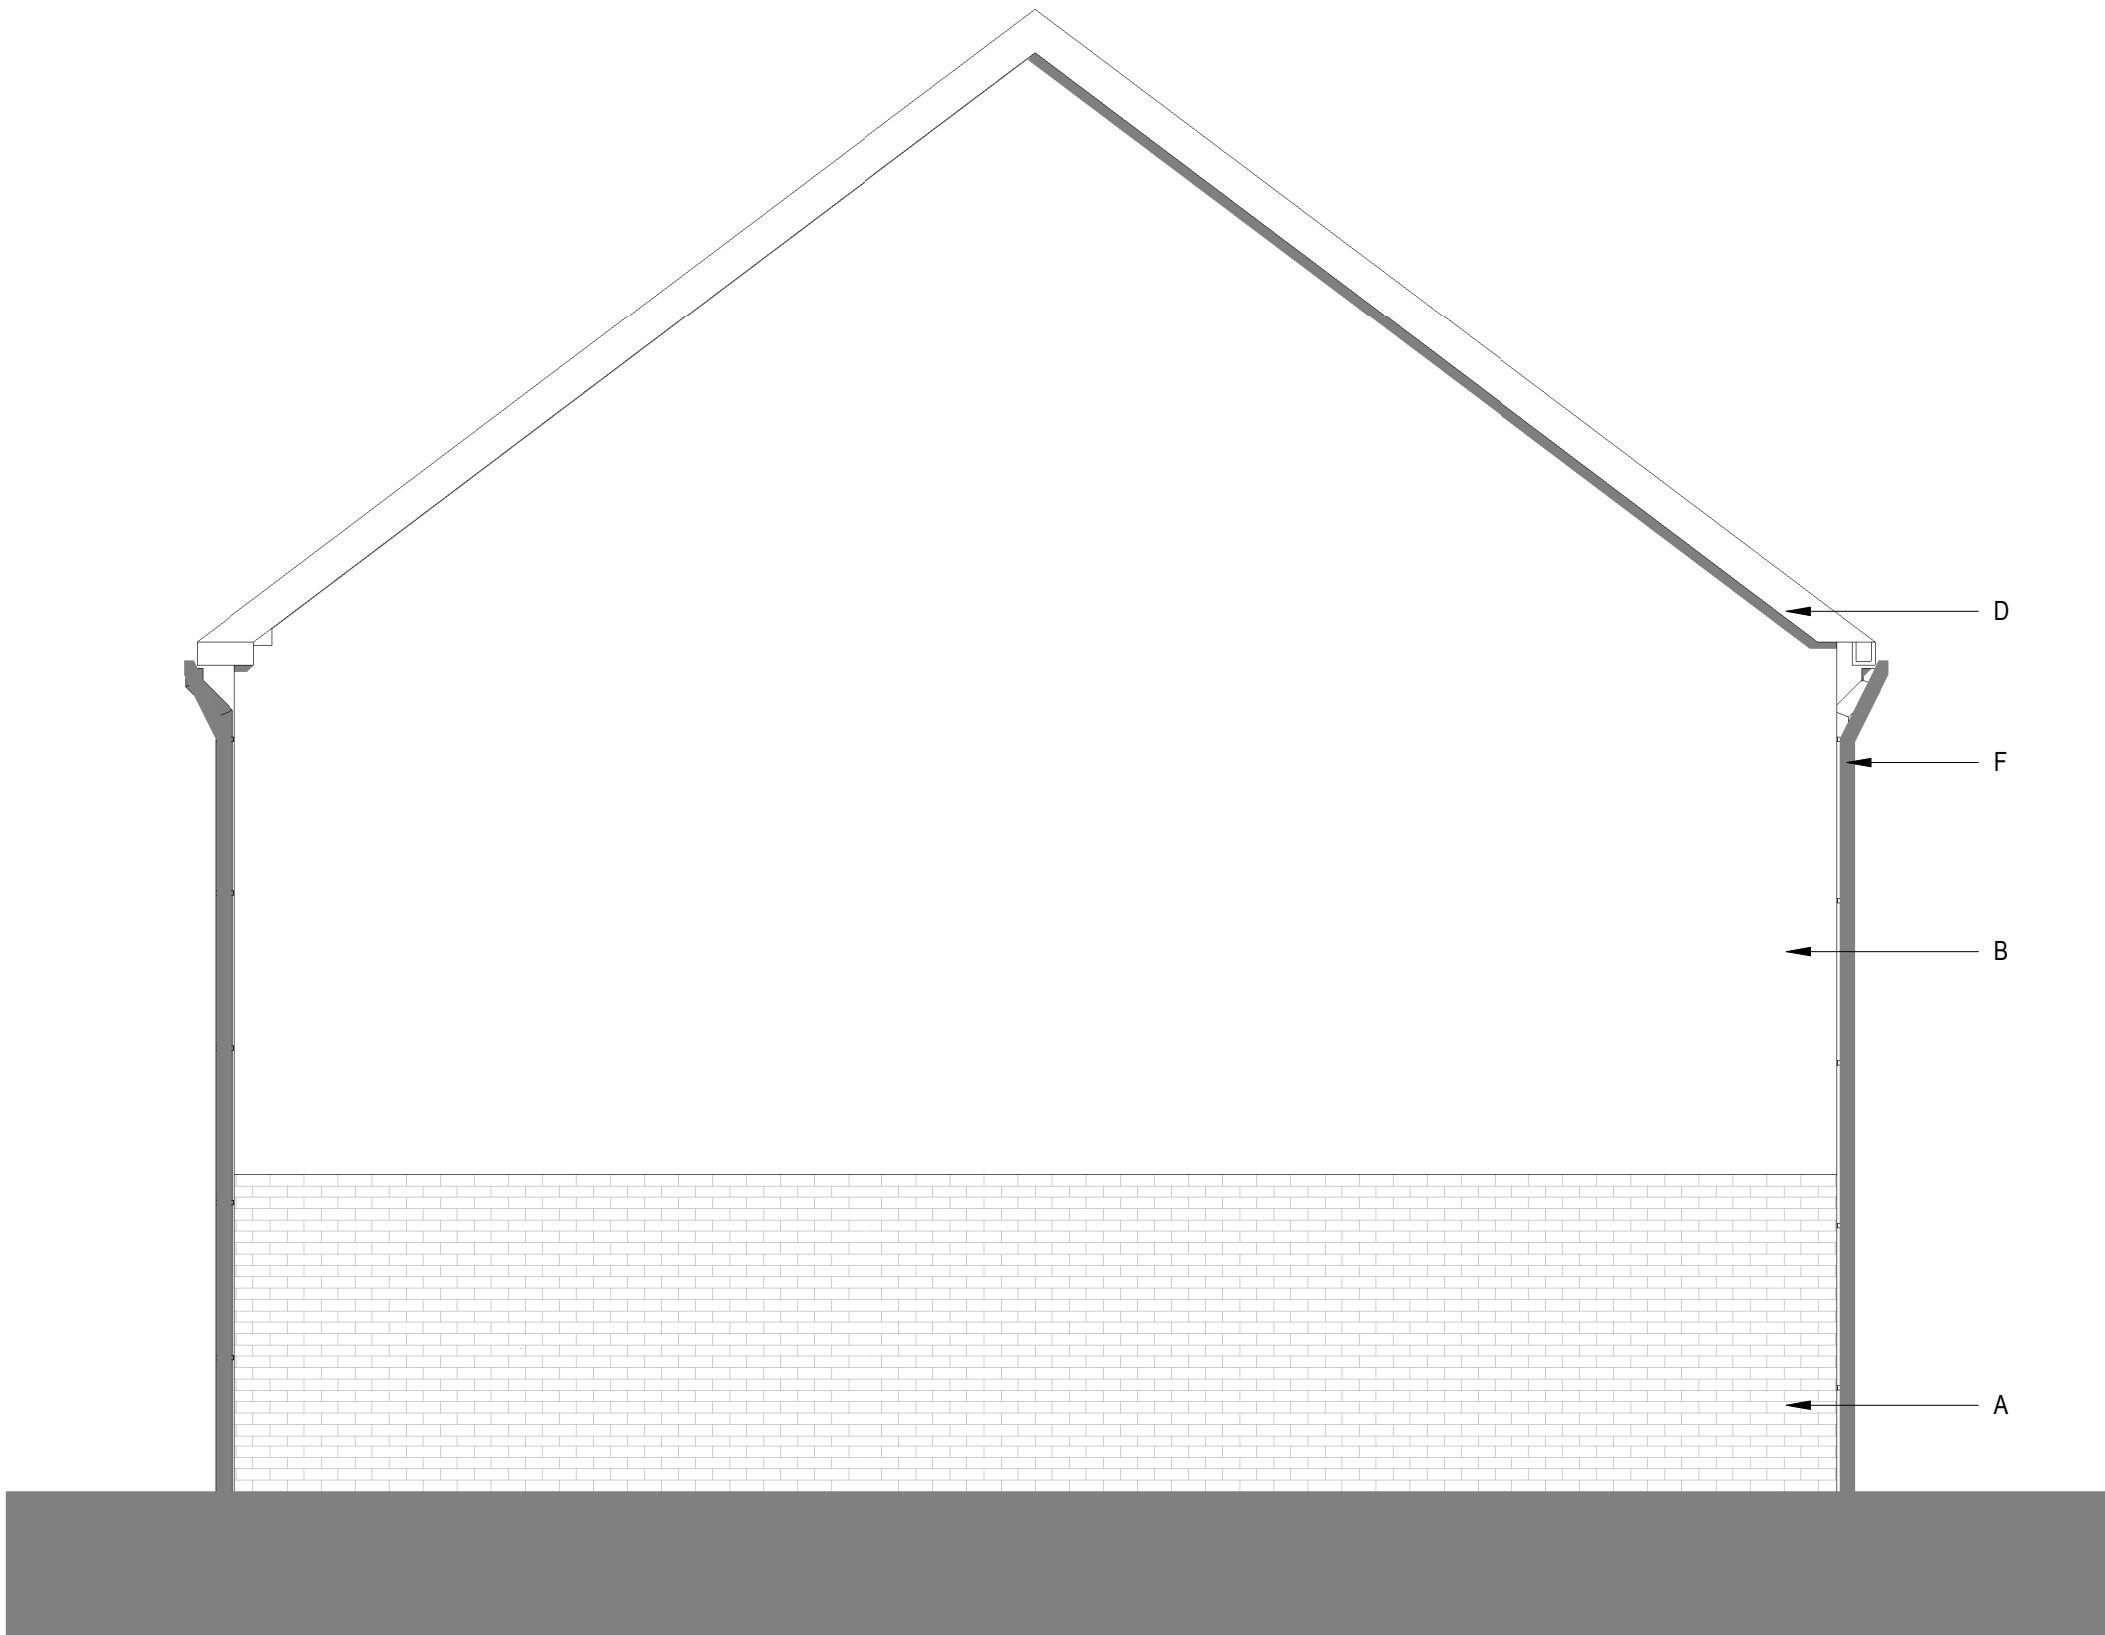

2 Side Elevation
1 : 50

Notes:

Material Key

A - Brick


B - White render

C - Timber Cladding (black)

D - Concrete roof tiles

E - Aluminium framed windows (Black)

F - Rainwater goods (Black)

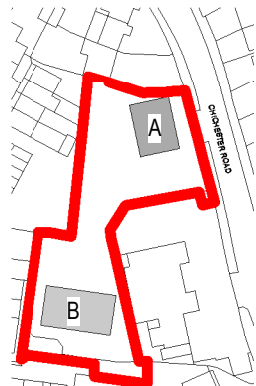

5 Key Plan
1 : 2000

Scale 1 to 50 0.5 0 0.5 1 2.5 Metres

Amendments

No.	Description	Date	Issued by
1	Issued for Planning	21 06 2021	Noviun

Use figured dimensions only. All levels and dimensions to be checked on site. This drawing is to be read in conjunction with all other relevant drawings and specifications.
© Noviun Limited All rights reserved

NOVIUN
ARCHITECTS

Corn Exchange
Baffins Lane
Chichester
PO19 1BF

T 01243 558750

info@noviun.com
www.noviun.com

Project Name:
Rising Sun

Dwg Reference:
Elevations - Block A

Drawn: CS Checked: MR

Scale: As indicated @ A1 Project Issue Date: November 2020

Project:	Originator:	Volume:	Level:	Type:	Role:	Number:
Z0512 - NOV -	01	XX	DR	A	04001	

Status:	Suitability Description:	Orig Paper Size:
S2	FOR INFORMATION	A1
Revision:	Revision Description:	Noviun Job No:
P 1	PRELIMINARY	Z0512