




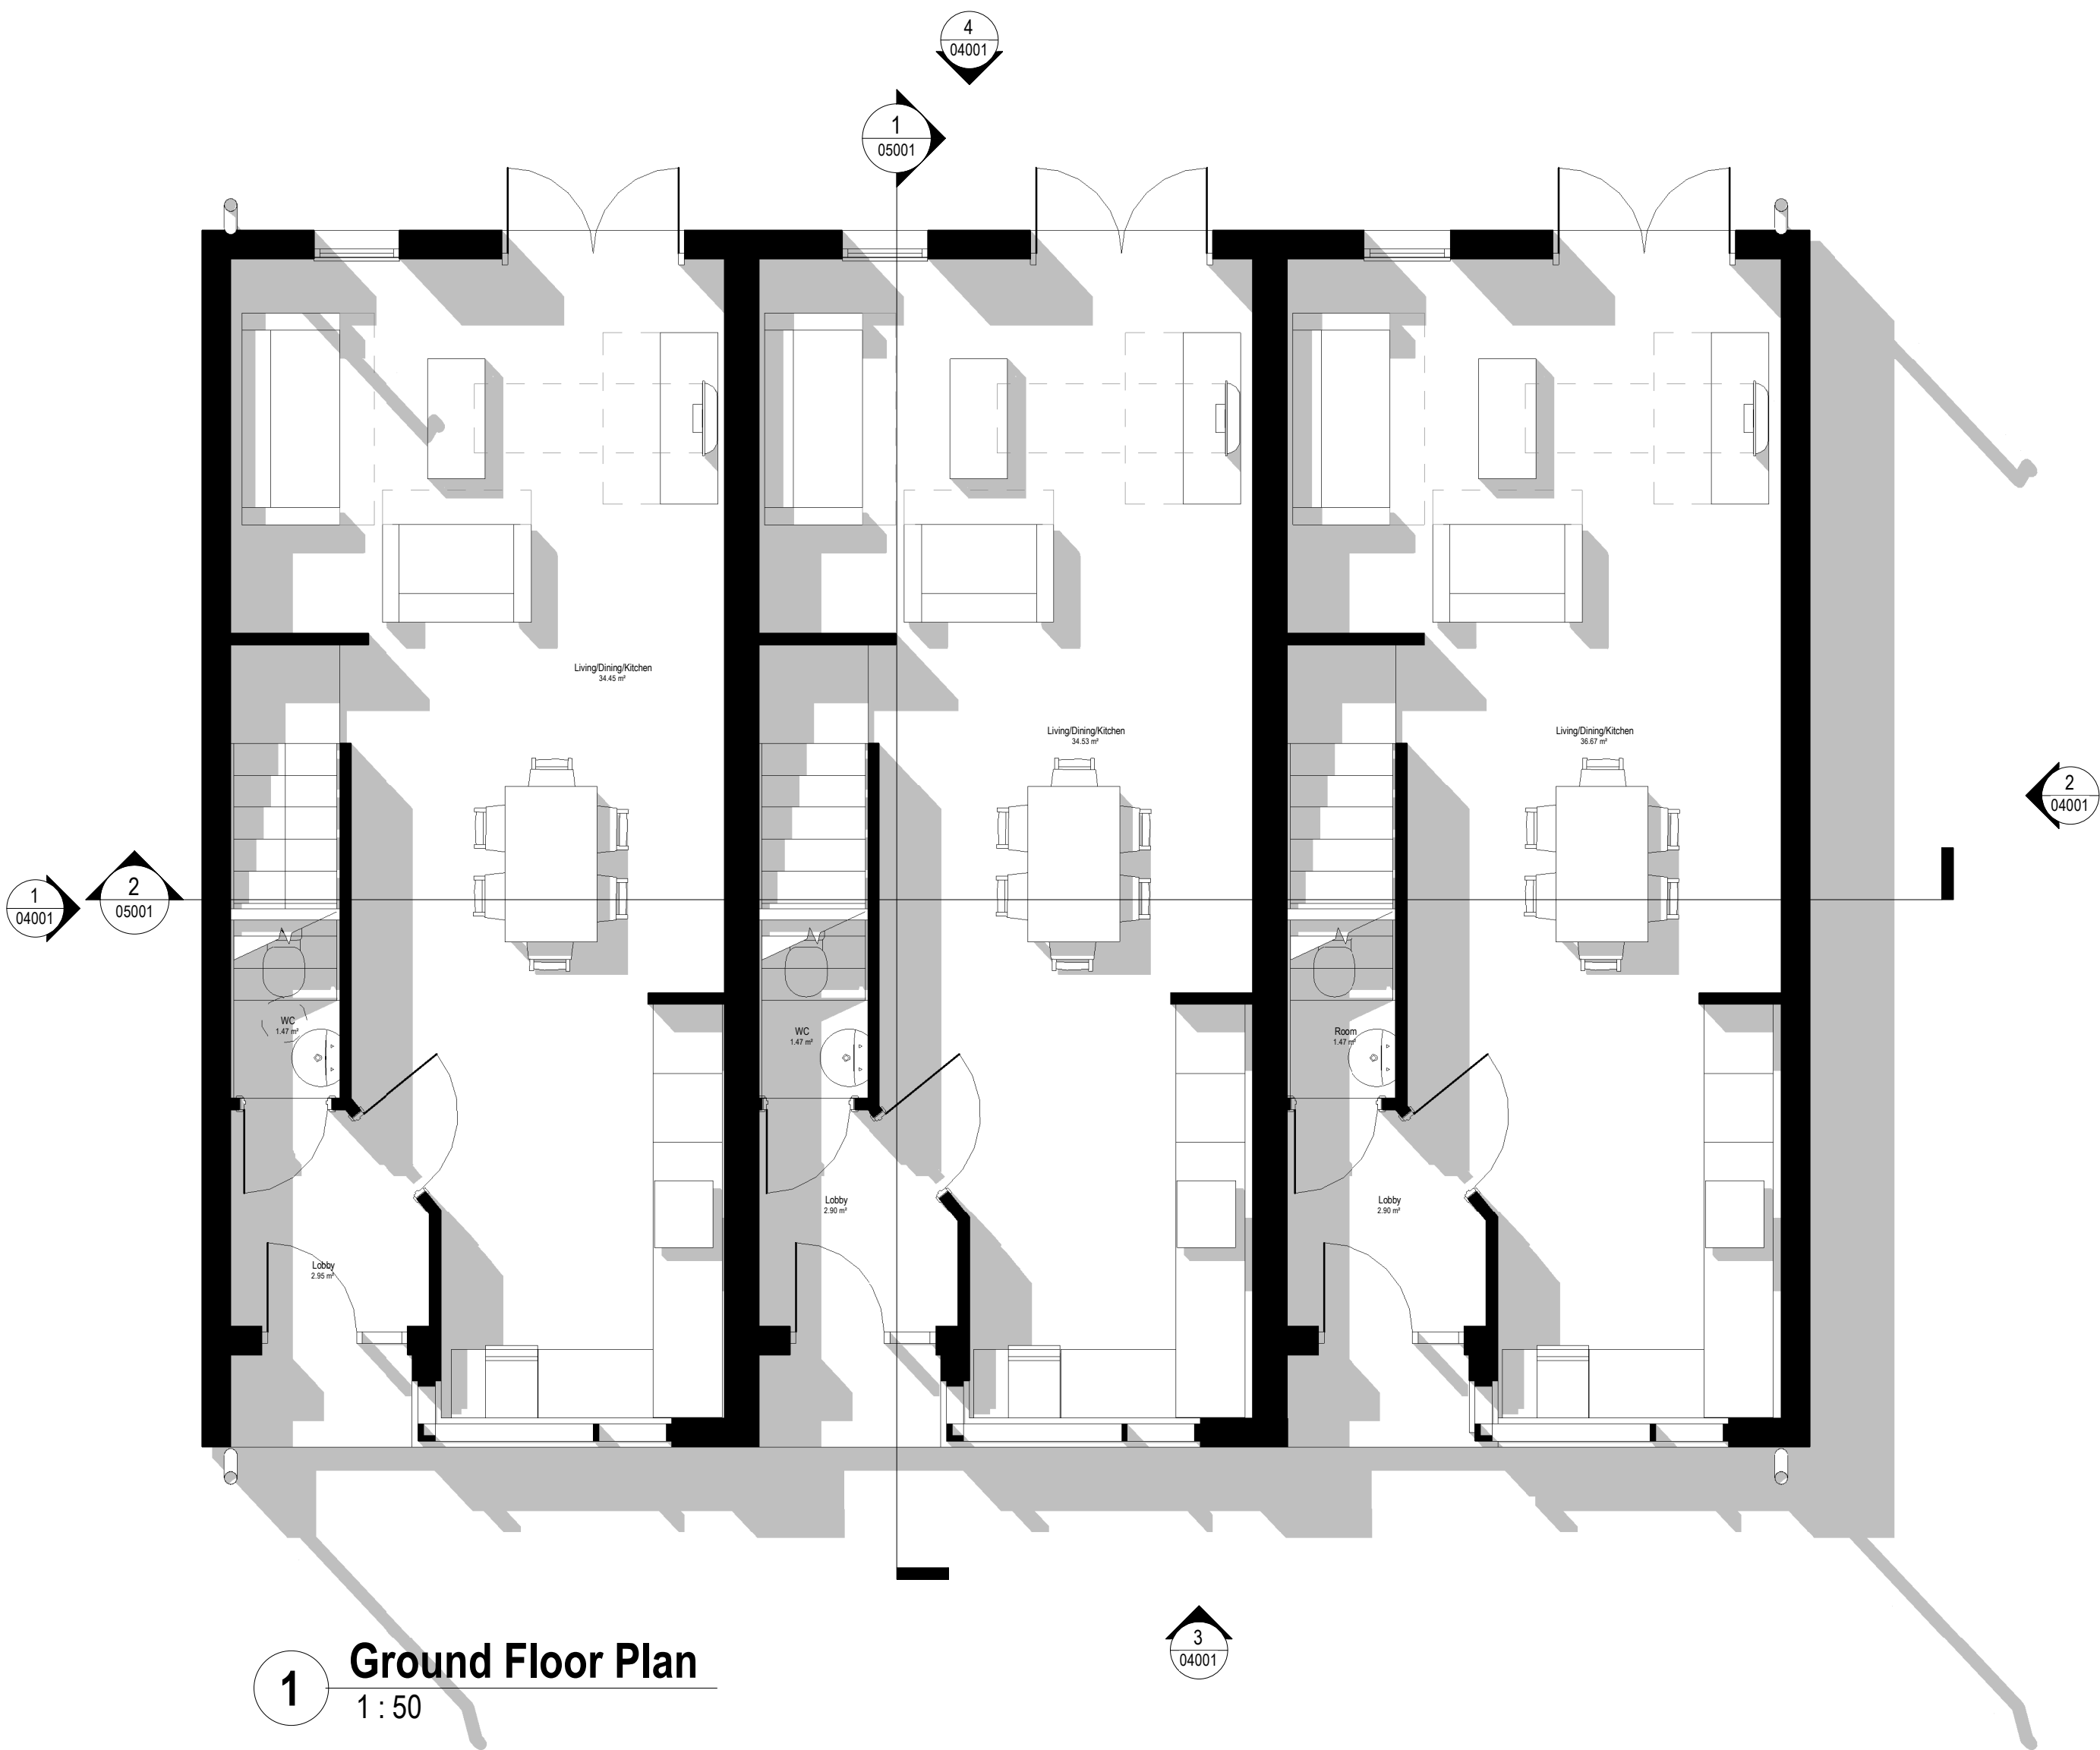


1 Ground Floor Plan
1 : 50

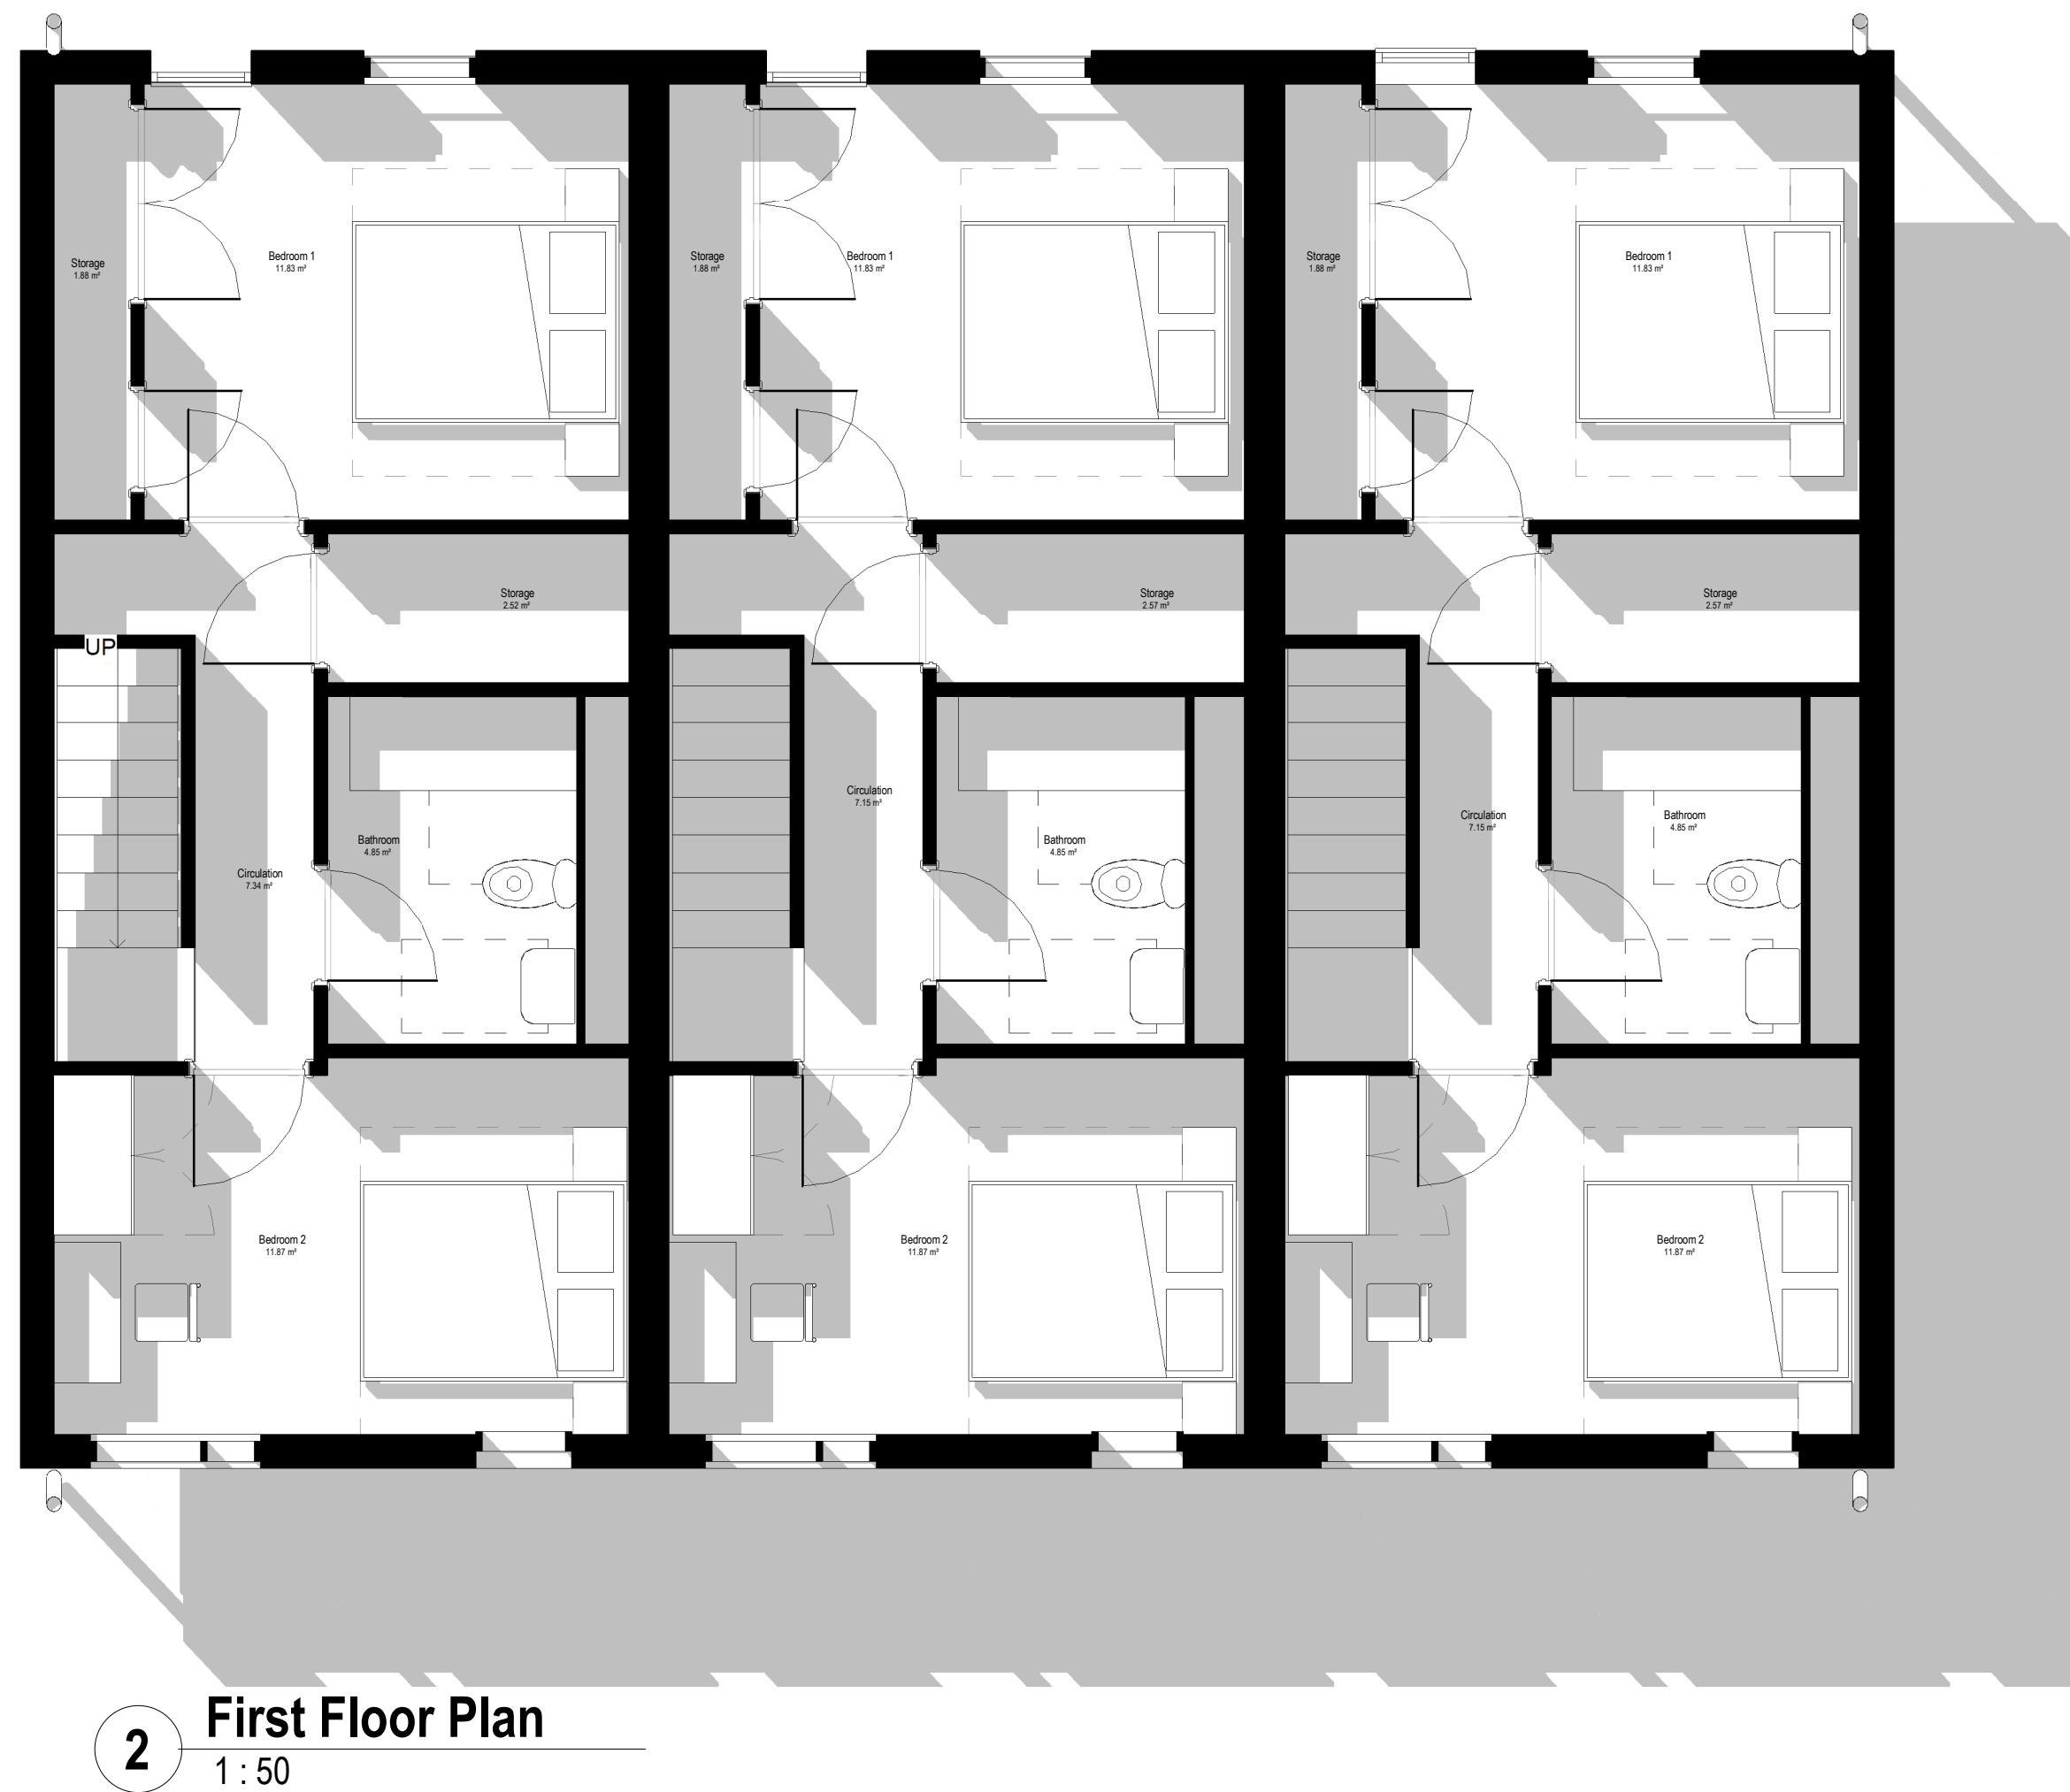


2 First Floor Plan
1 : 50

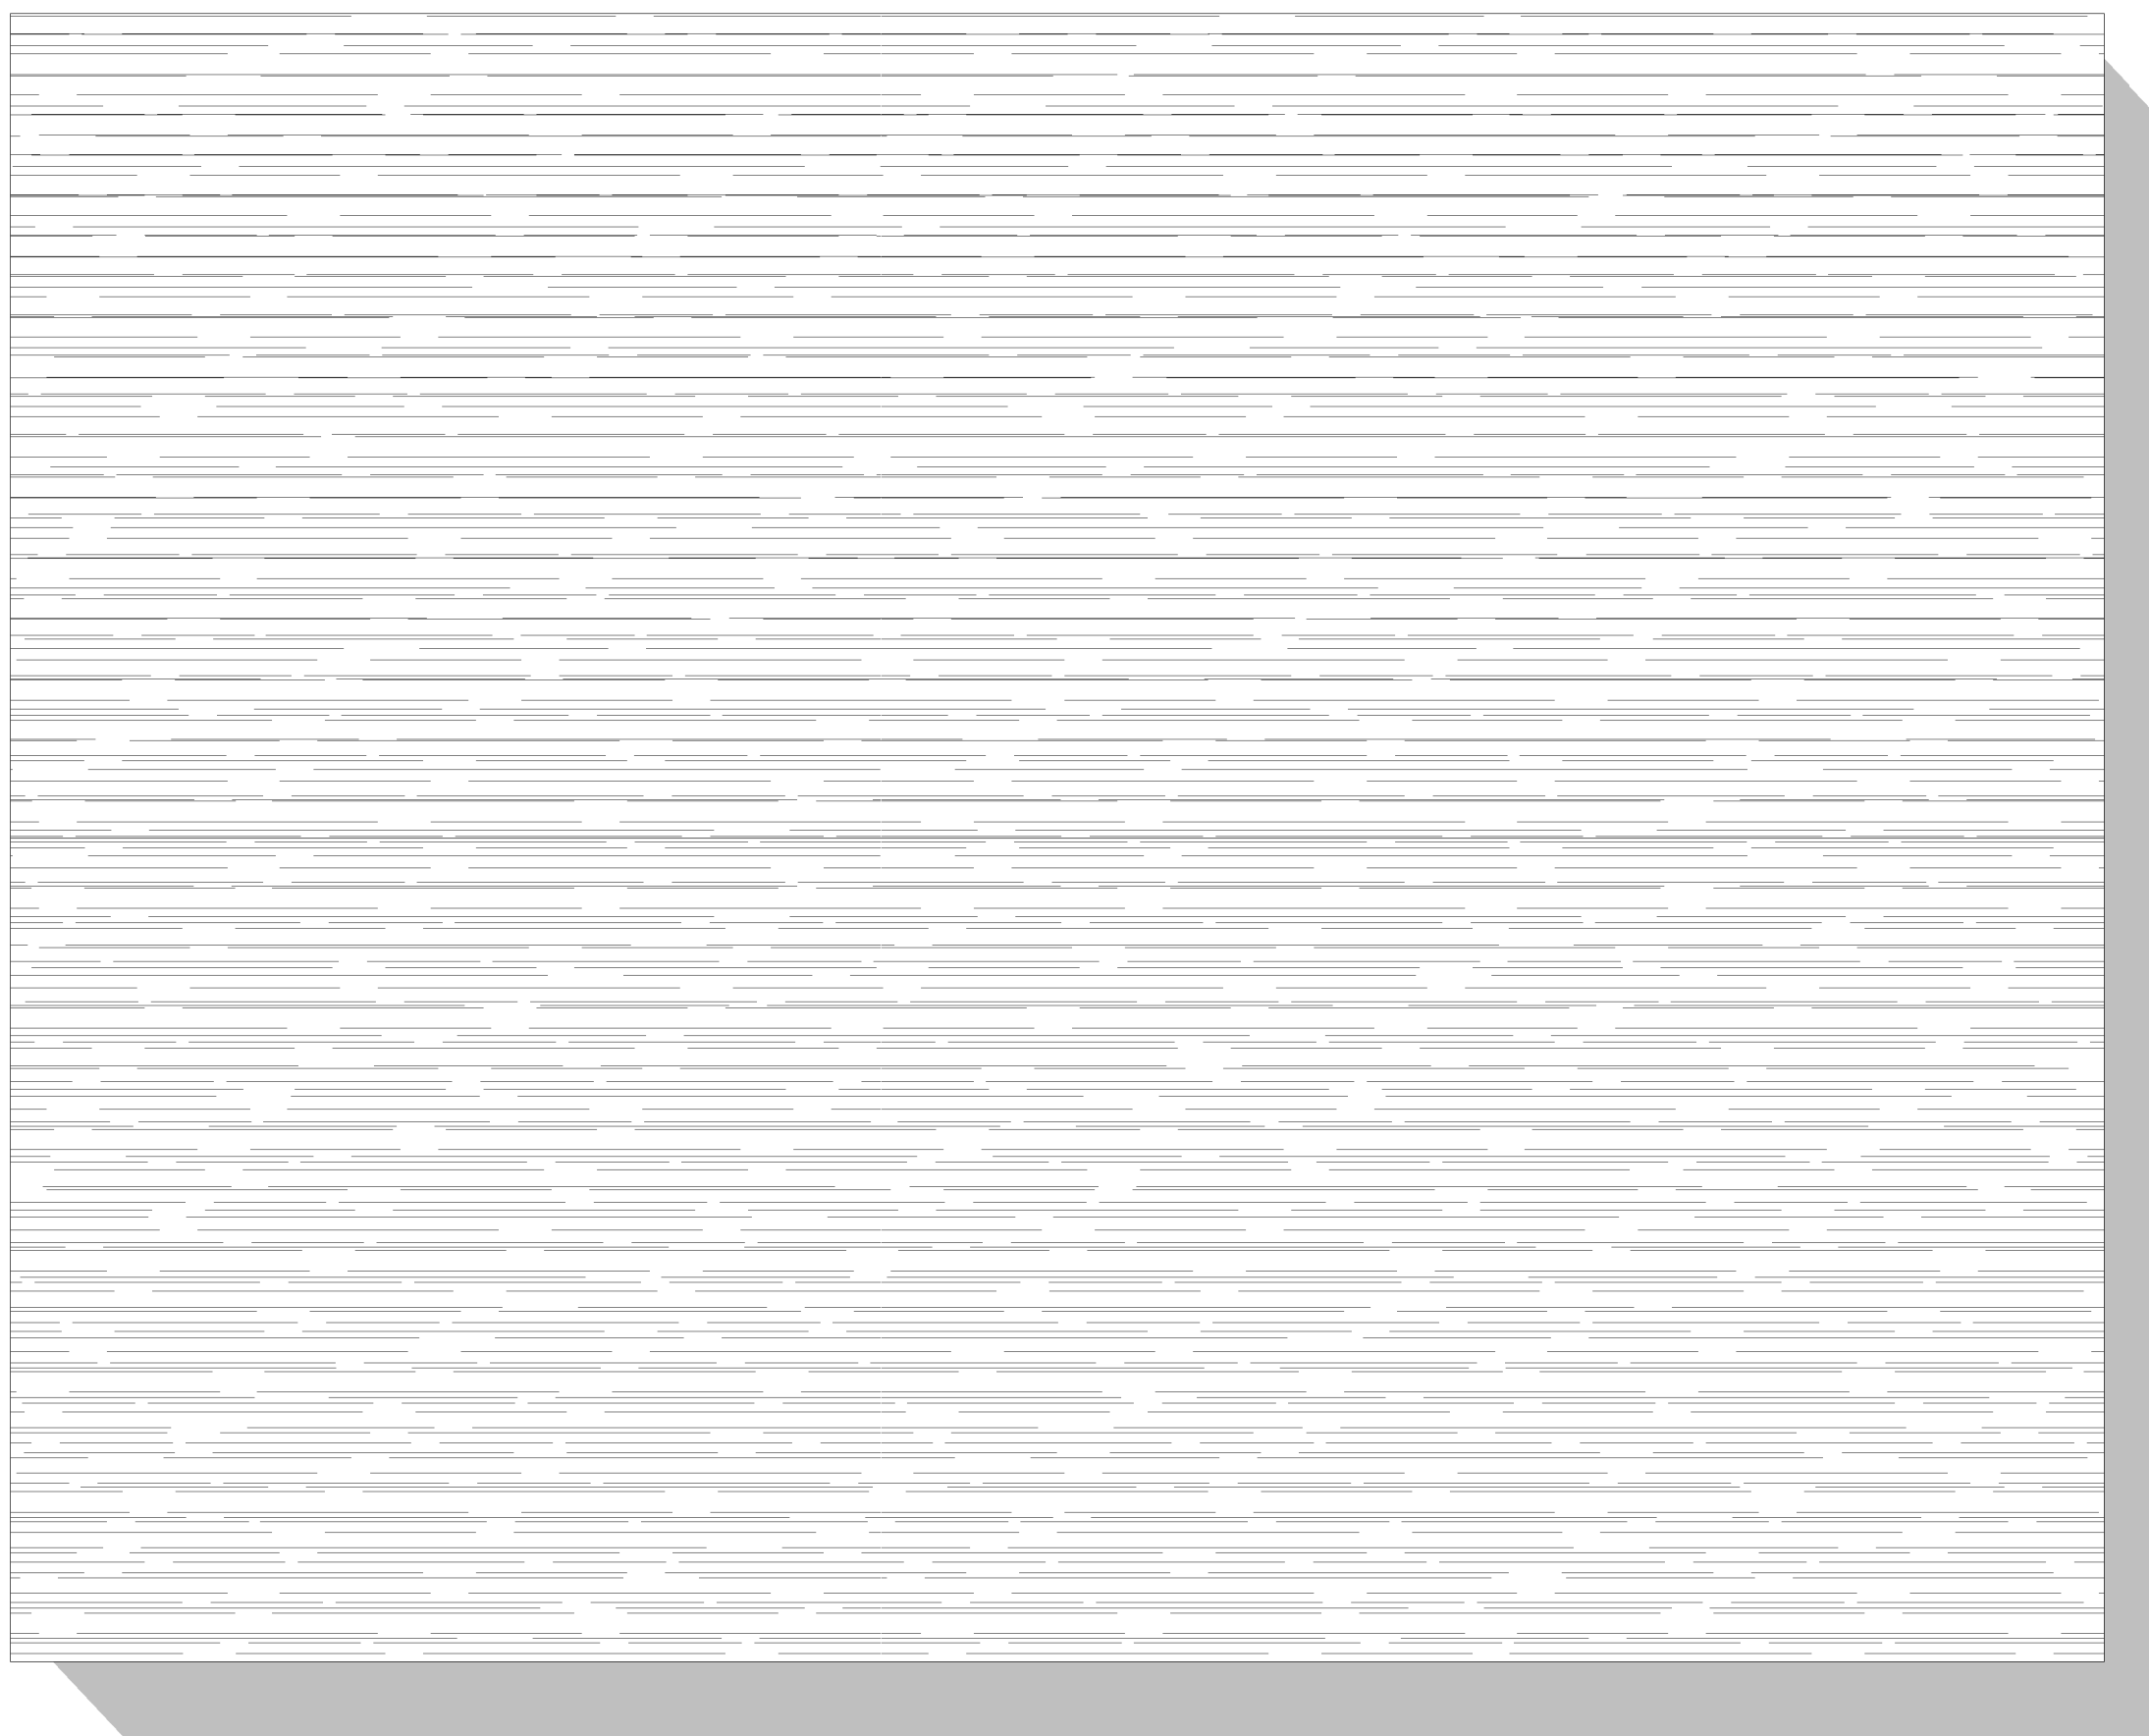

3 Roof Plan
1 : 50

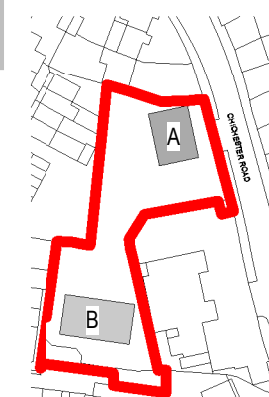

4 Key Plan
1 : 2000

 

Amendments

No.	Description	Date	Issued by

1 Issued for Planning 21.06.2021 Novium

Use figured dimensions only. All levels and dimensions to be checked on site. This drawing is to be read in conjunction with all other relevant drawings and specifications.

© Novium Limited All rights reserved

NOVIUM ARCHITECTS

Corn Exchange
Baffins Lane
Chichester
PO19 1BF

T 01243 558750

info@novium.com
www.novium.com

Project Name:
Rising Sun

Dwg Reference:
Floor Plans - Block A

Drawn: CS Checked: MR

Scale: As indicated @ A1 Project Issue Date: November 2020

Project:	Originator:	Volume:	Level:	Type:	Role:	Number:
Z0512 - NOV - 01	XX	DR	A	03001		

Status:	Suitability Description:	Orig Paper Size:
S2	For Information	A2
Revision:	Revision Description:	Novium Job No:
P 1	PRELIMINARY	Z0512