




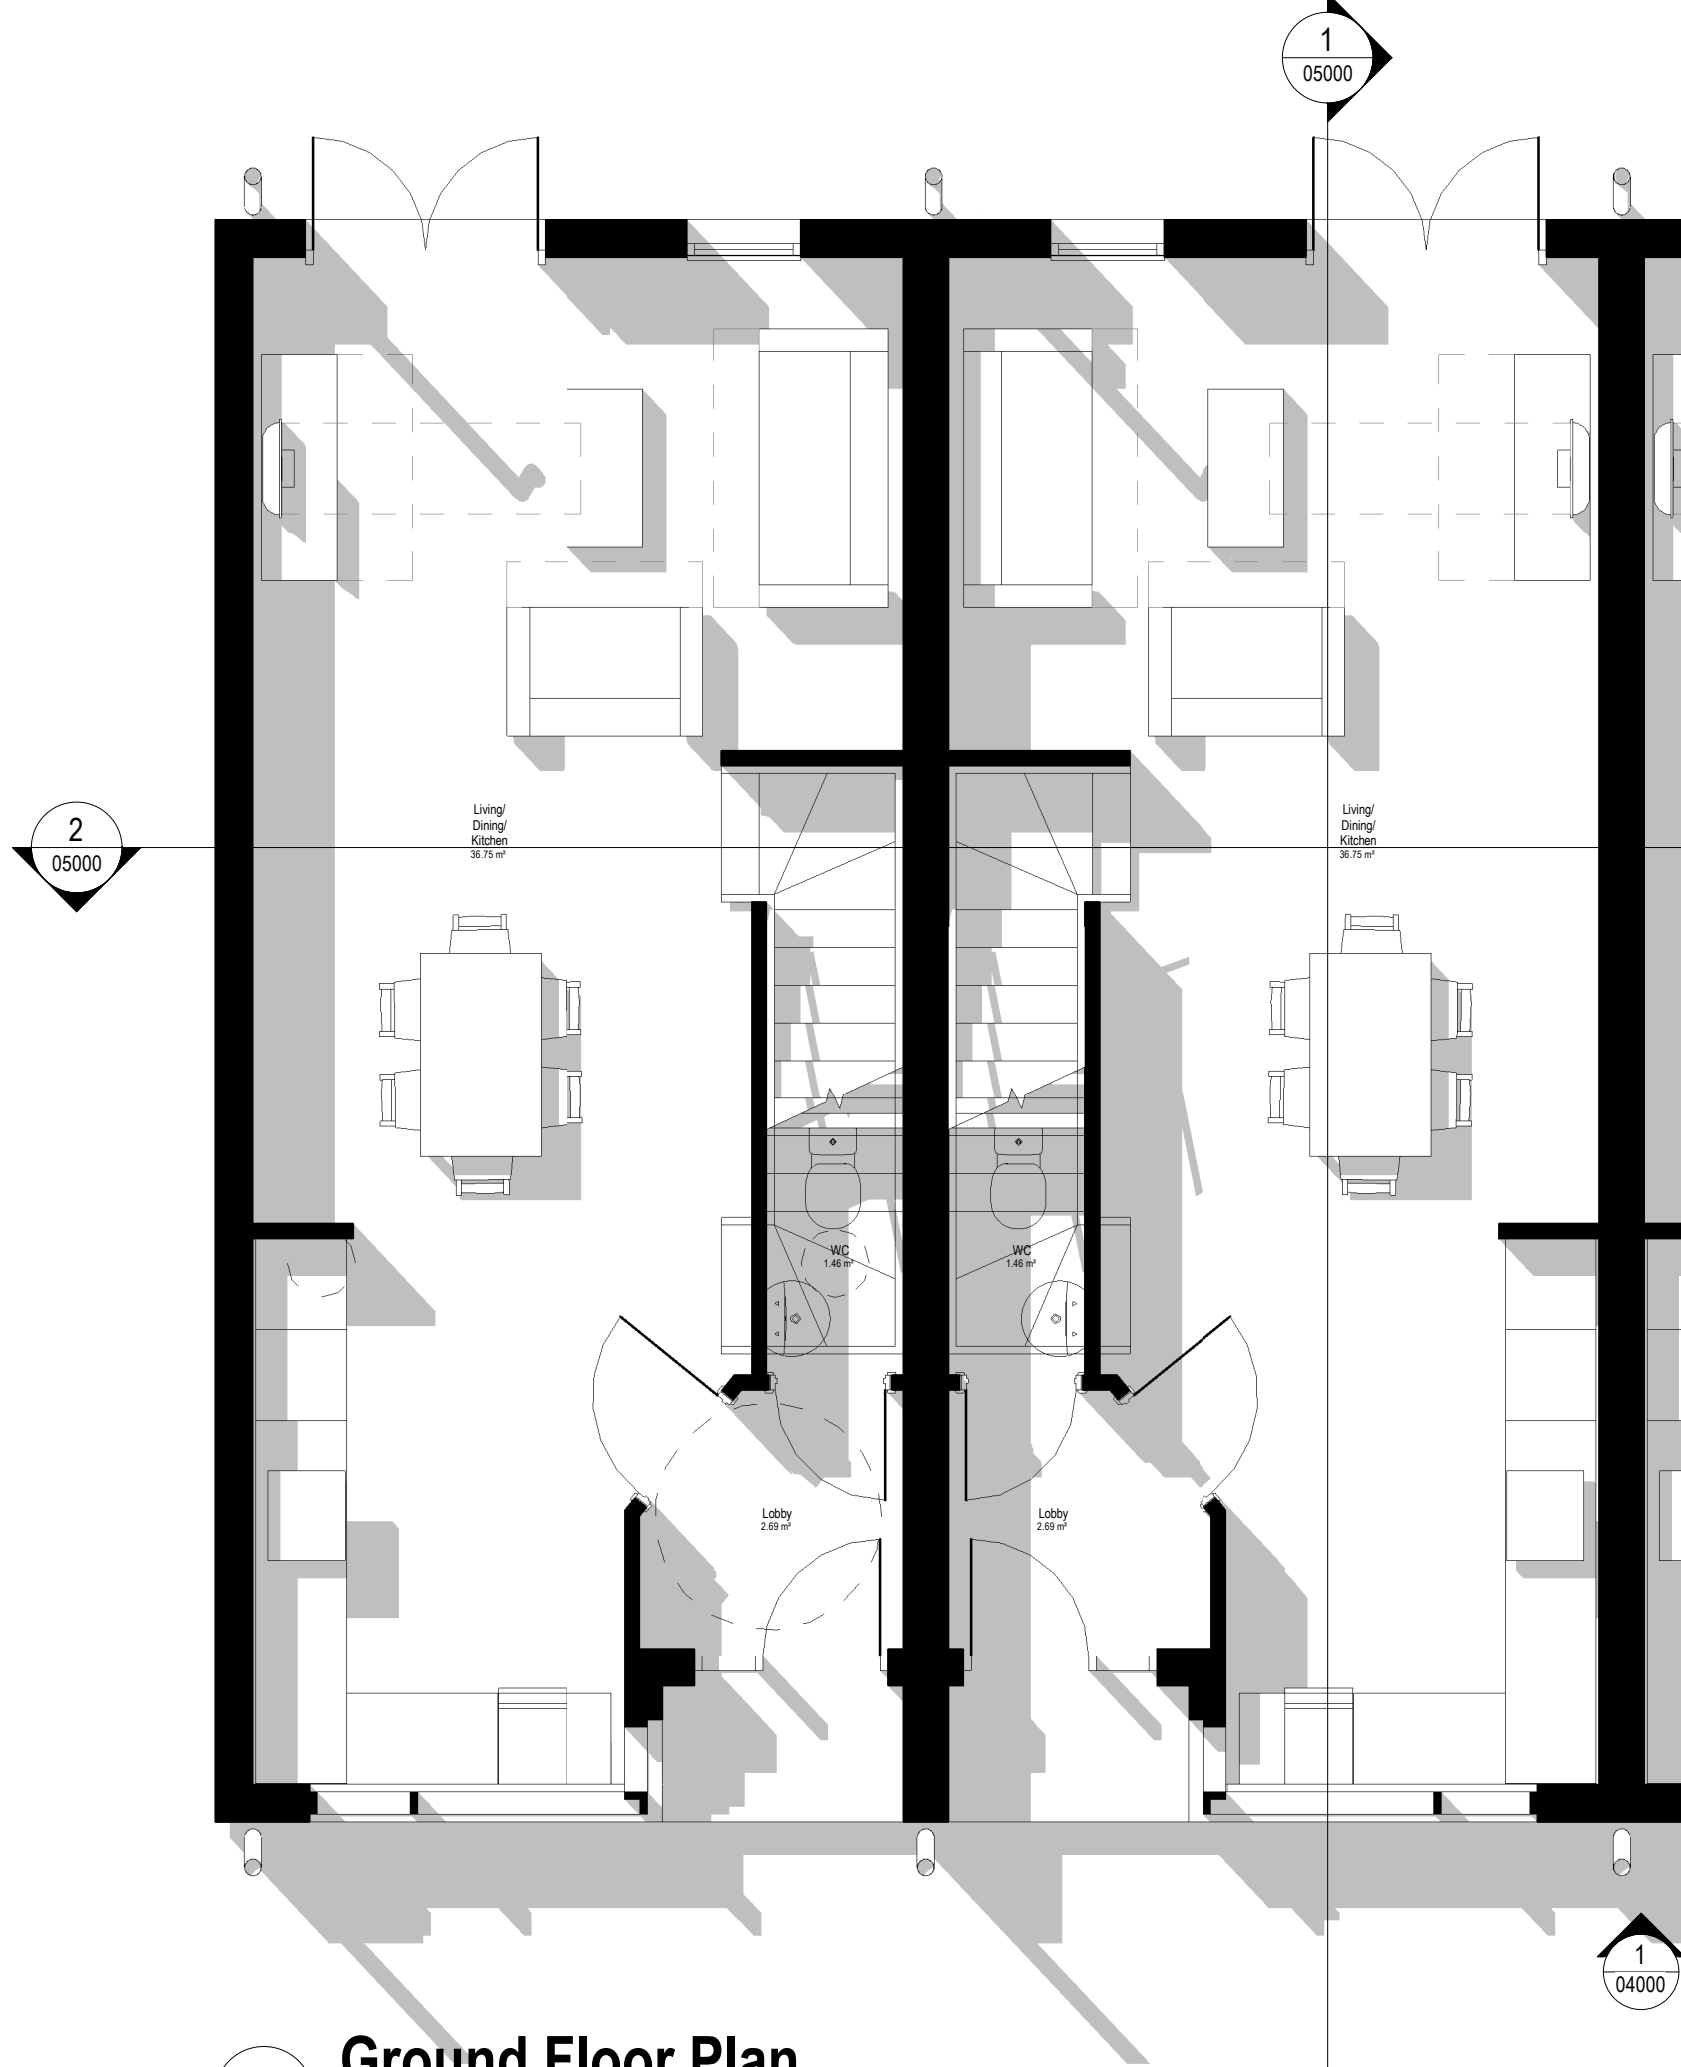

1 Ground Floor Plan
1 : 50

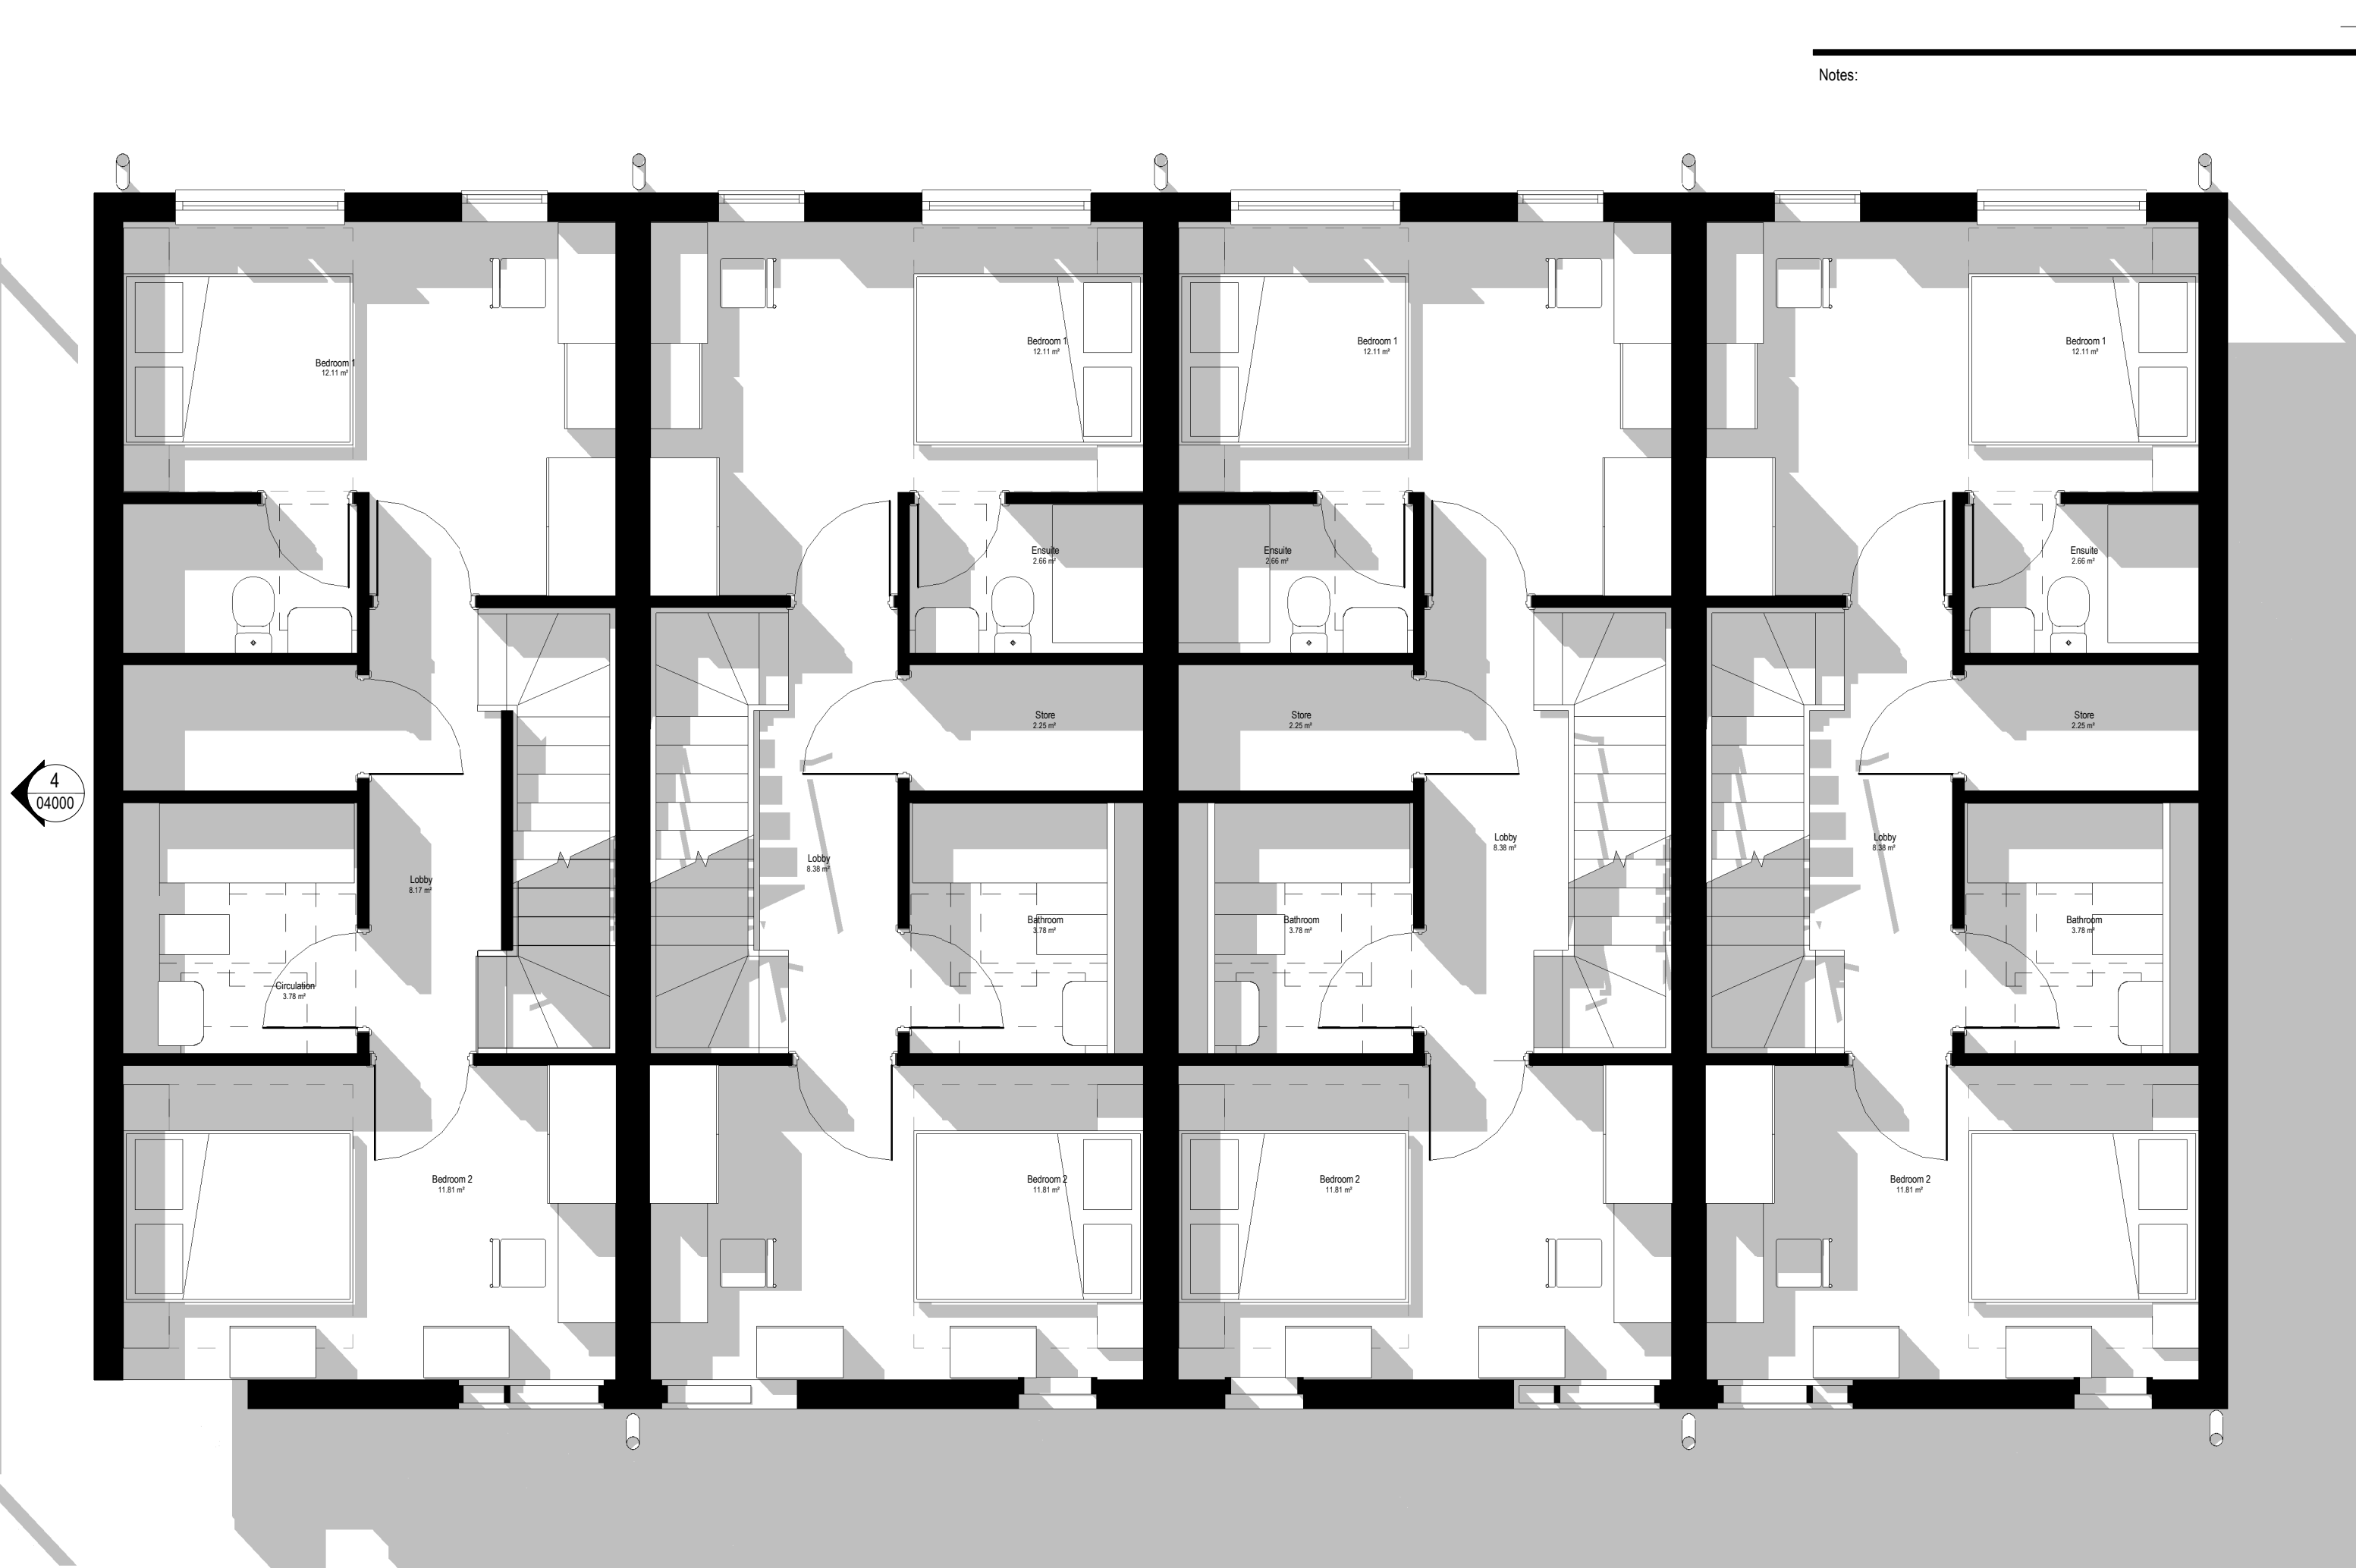


2 First Floor Plan
1 : 50

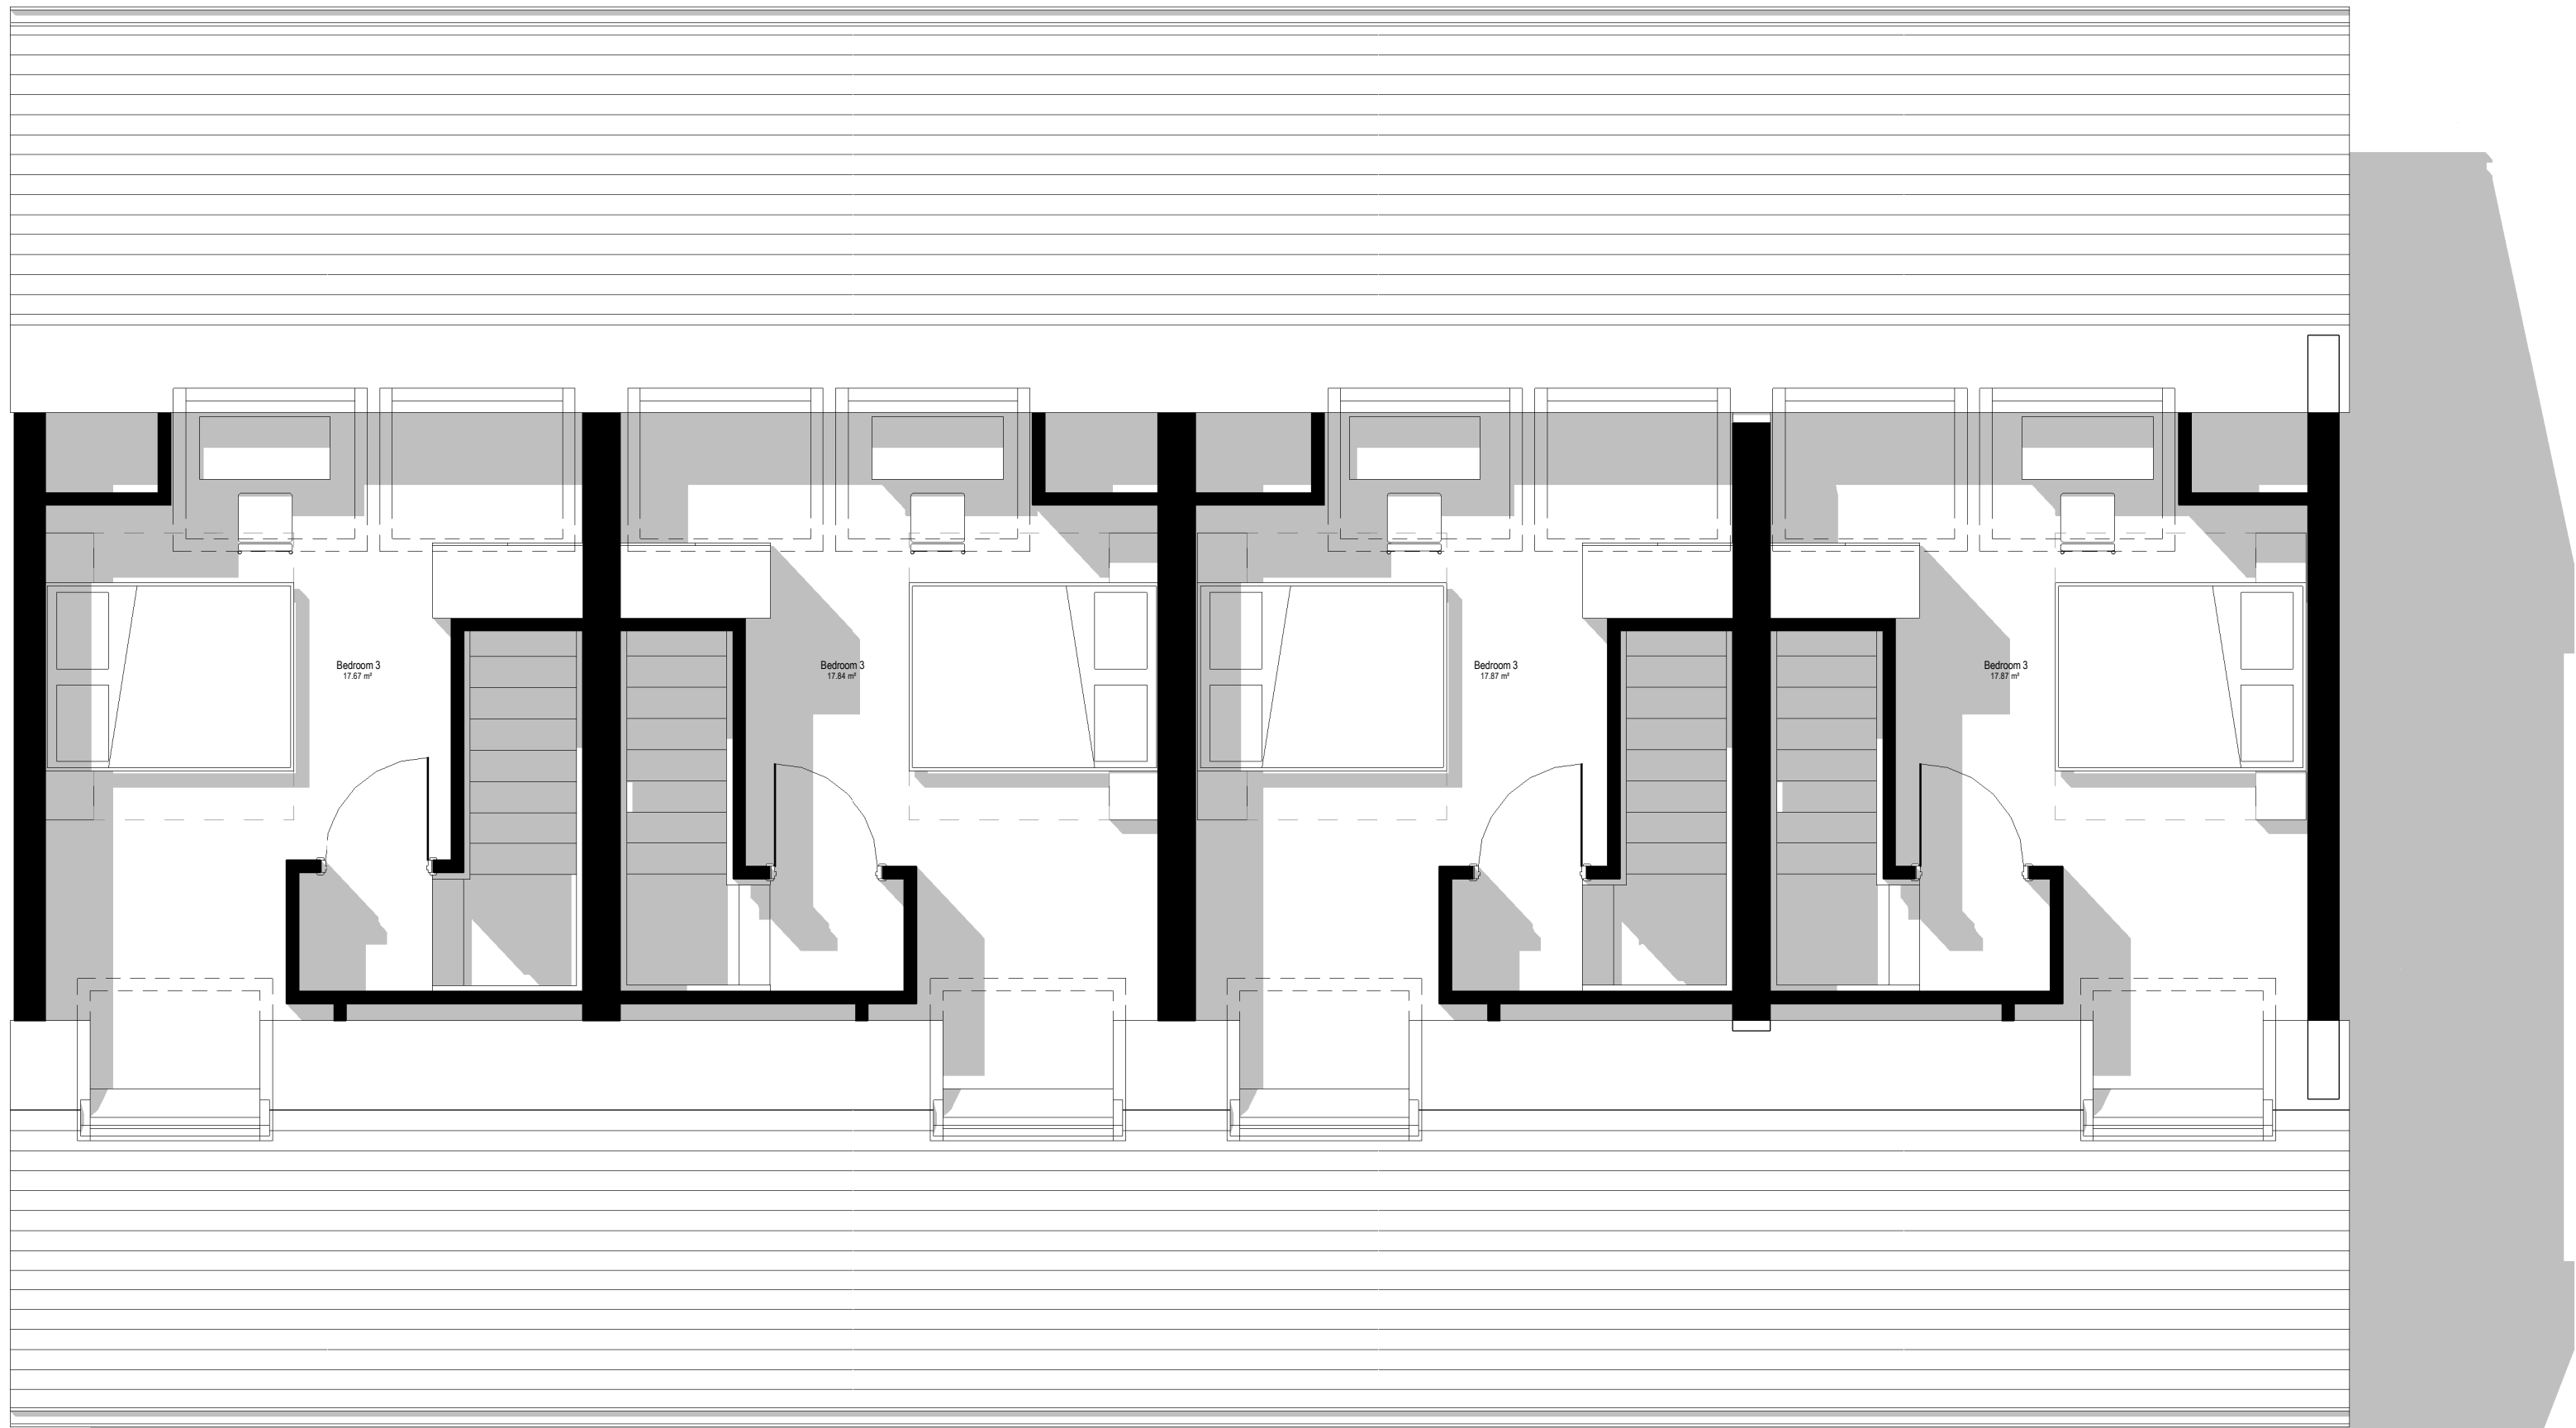

3 Second Floor Plan
1 : 50

Notes:

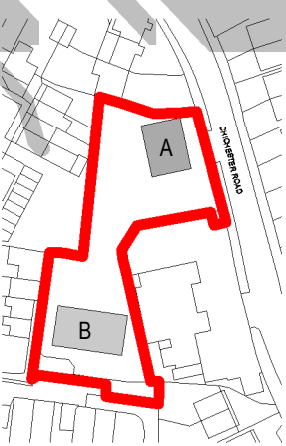

4 Key Plan
1 : 2000

Scale 1 to 50 0.5 0 0.5 1 2.5 Metres

Amendments			
No.	Description	Date	Issued by
1	Issued for Planning	21/06/2021	Noviun

Use figured dimensions only. All levels and dimensions to be checked on site. This drawing is to be read in conjunction with all other relevant drawings and specifications.
© Noviun Limited All rights reserved

NOVIUN
ARCHITECTS

Corn Exchange
Baffins Lane
Chichester
PO19 1BF

T 01243 558750

info@noviun.com
www.noviun.com

Project Name:
Rising Sun

Dwg Reference:
Floor Plans - Block B

Drawn: CS Checked: MR

Scale: As indicated @ A1 Project Issue Date: November 2020

Project:	Originator:	Volume:	Level:	Type:	Role:	Number:
Z0512	NOV	V4	XX	DR	A	03000

Status:	Suitability Description:	Orig Paper Size:
S2	FOR INFORMATION	A1
Revision:	Revision Description:	Noviun Job No:
P 1	PRELIMINARY	Z0512