



Notes:

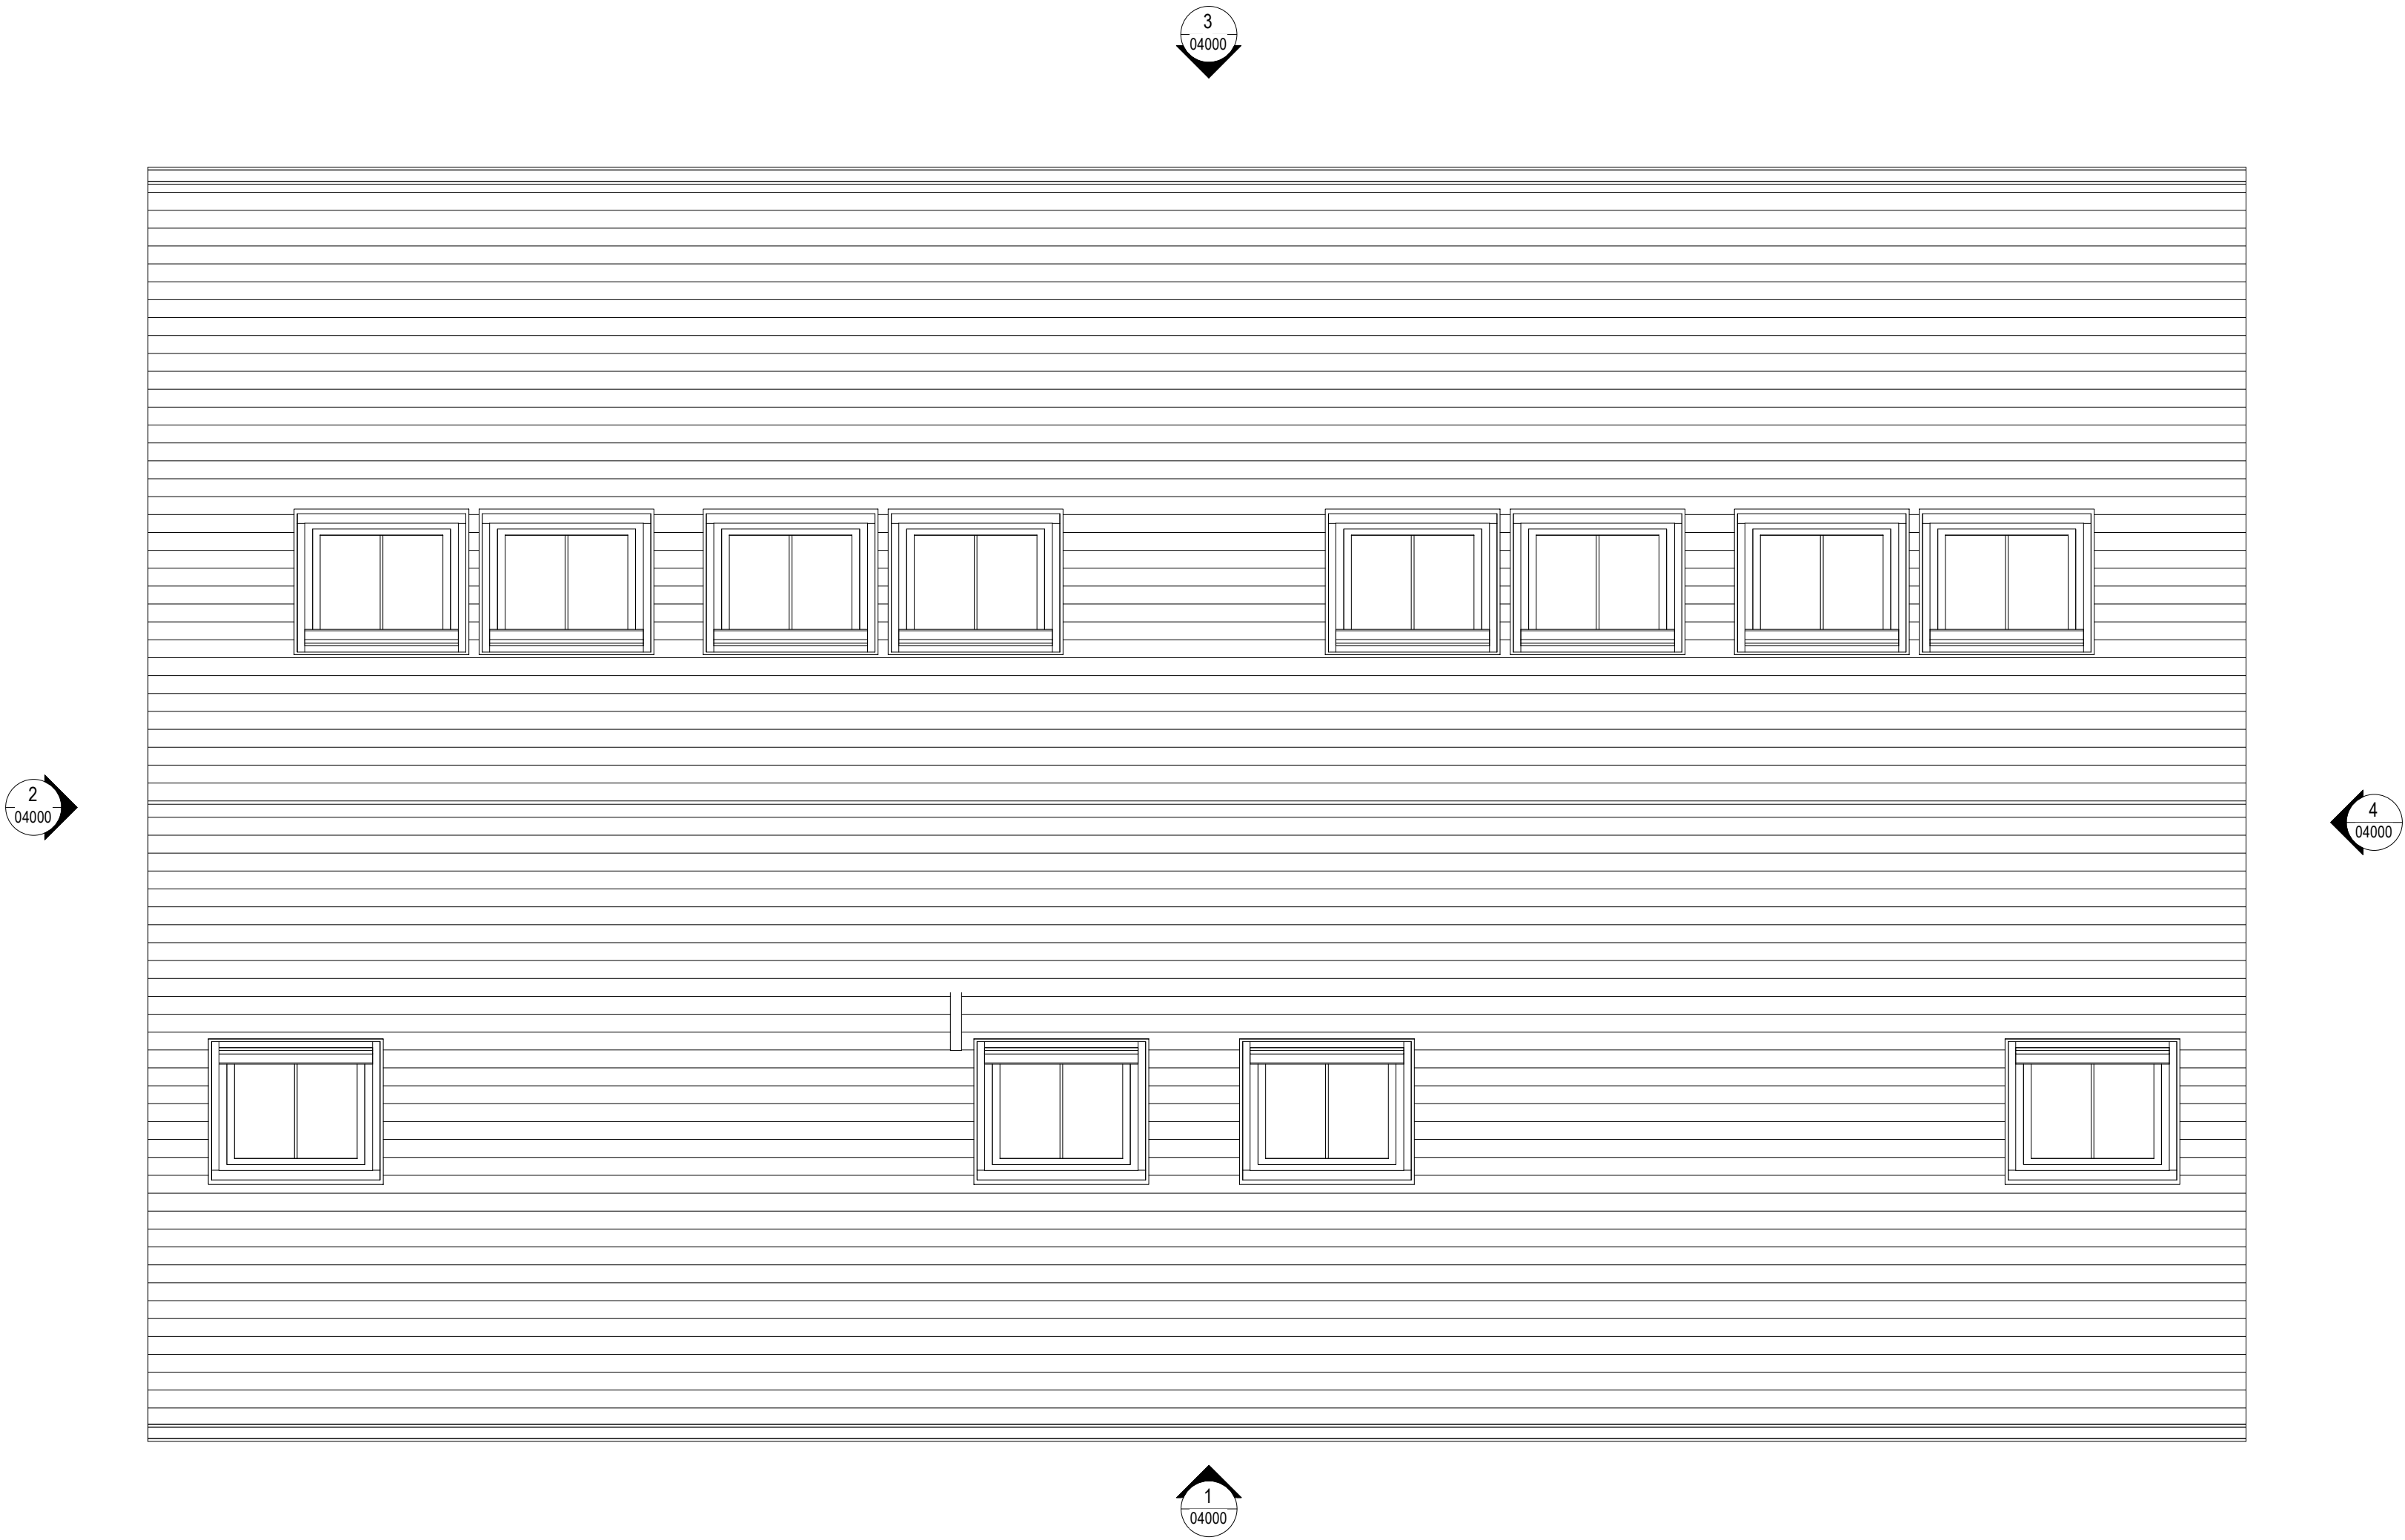

1 Roof Plan
1 : 50

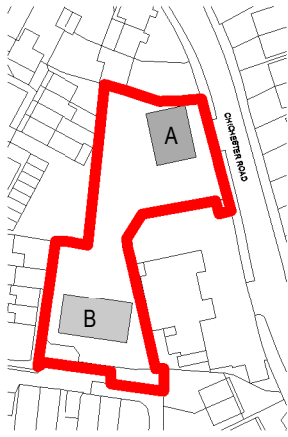

2 Key Plan
1 : 2000

ROOF NOTES:

* Roof Penetrations.
For exact size and position of roof penetrations, please read this drawing in conjunction with M&E details.

CO-ORDINATION NOTE:

The information on this drawing is still subject to the final co-ordination of structure / sub-structure, M&E, FF&E and kitchen design.

Amendments

1	Issued for Planning	21/06/2021	Novium
---	---------------------	------------	--------

No.	Description	Date	Issued by
-----	-------------	------	-----------

Use figured dimensions only. All levels and dimensions to be checked on site. This drawing is to be read in conjunction with all other relevant drawings and specifications.
© Novium Limited All rights reserved

NOVIUM
ARCHITECTS

Corn Exchange
Baffins Lane
Chichester
PO19 1BF

T 01243 558750

info@novium.com
www.novium.com

Project Name:
Rising Sun

Dwg Reference:
Roof Plan - Block B

Drawn: CS Checked: MR
Scale: As indicated @ A1 Project Issue Date: November 2020

Project:	Originator:	Volume:	Level:	Type:	Role:	Number:
Z0512	NOV	02	03	DR	A	03021

Status: S2 Suitability Description: FOR INFORMATION Orig Paper Size: A1

Revision: [1 PRELIMINARY Novium Job No: Z0512