



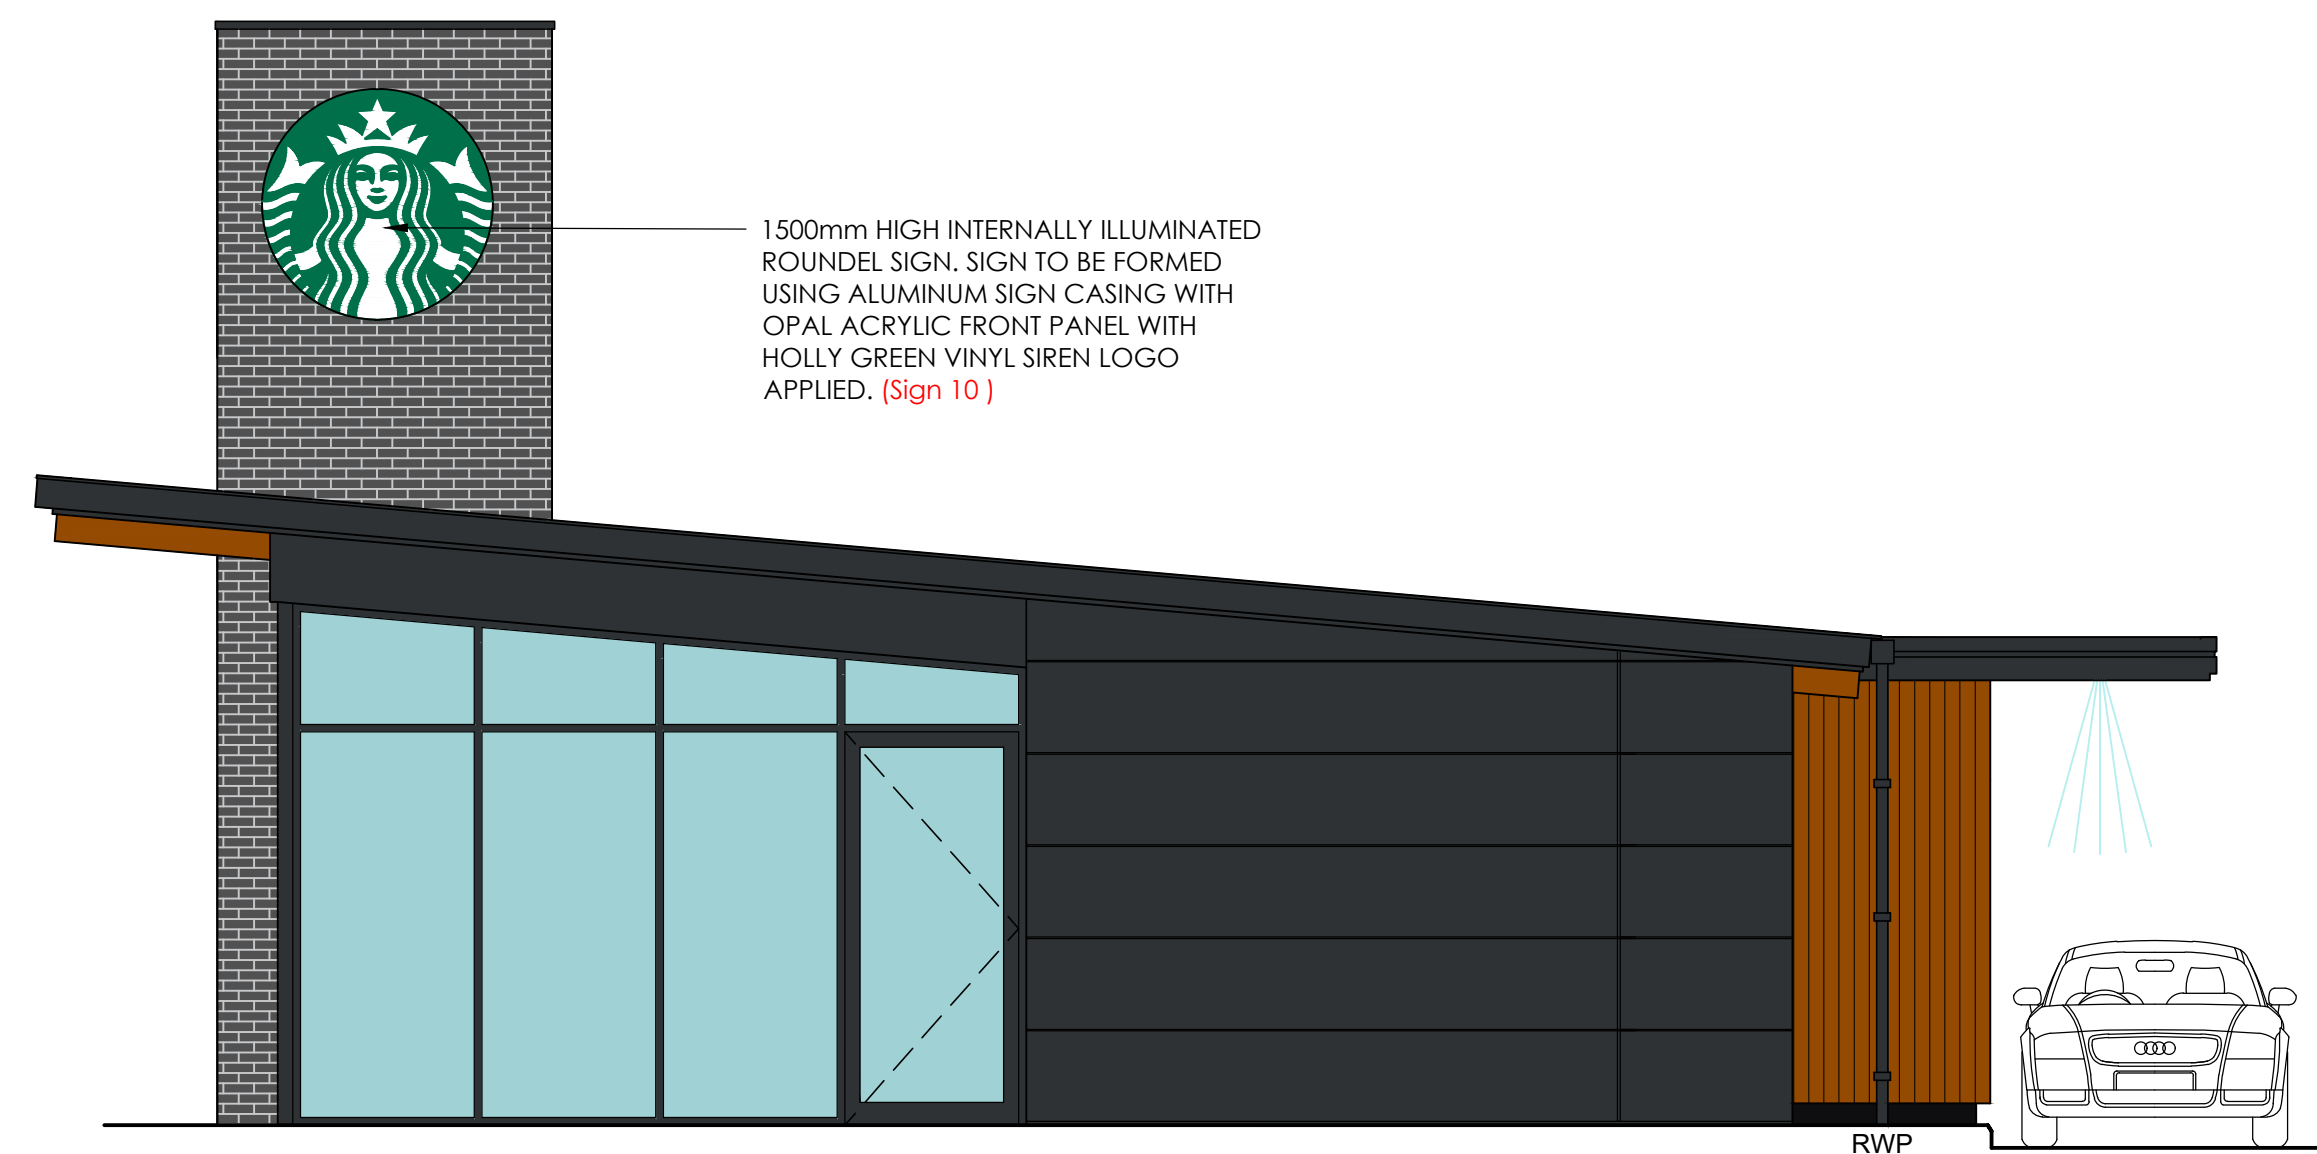

Proposed side elevation
scale - 1:50 @ A1 / 1:100 @ A3

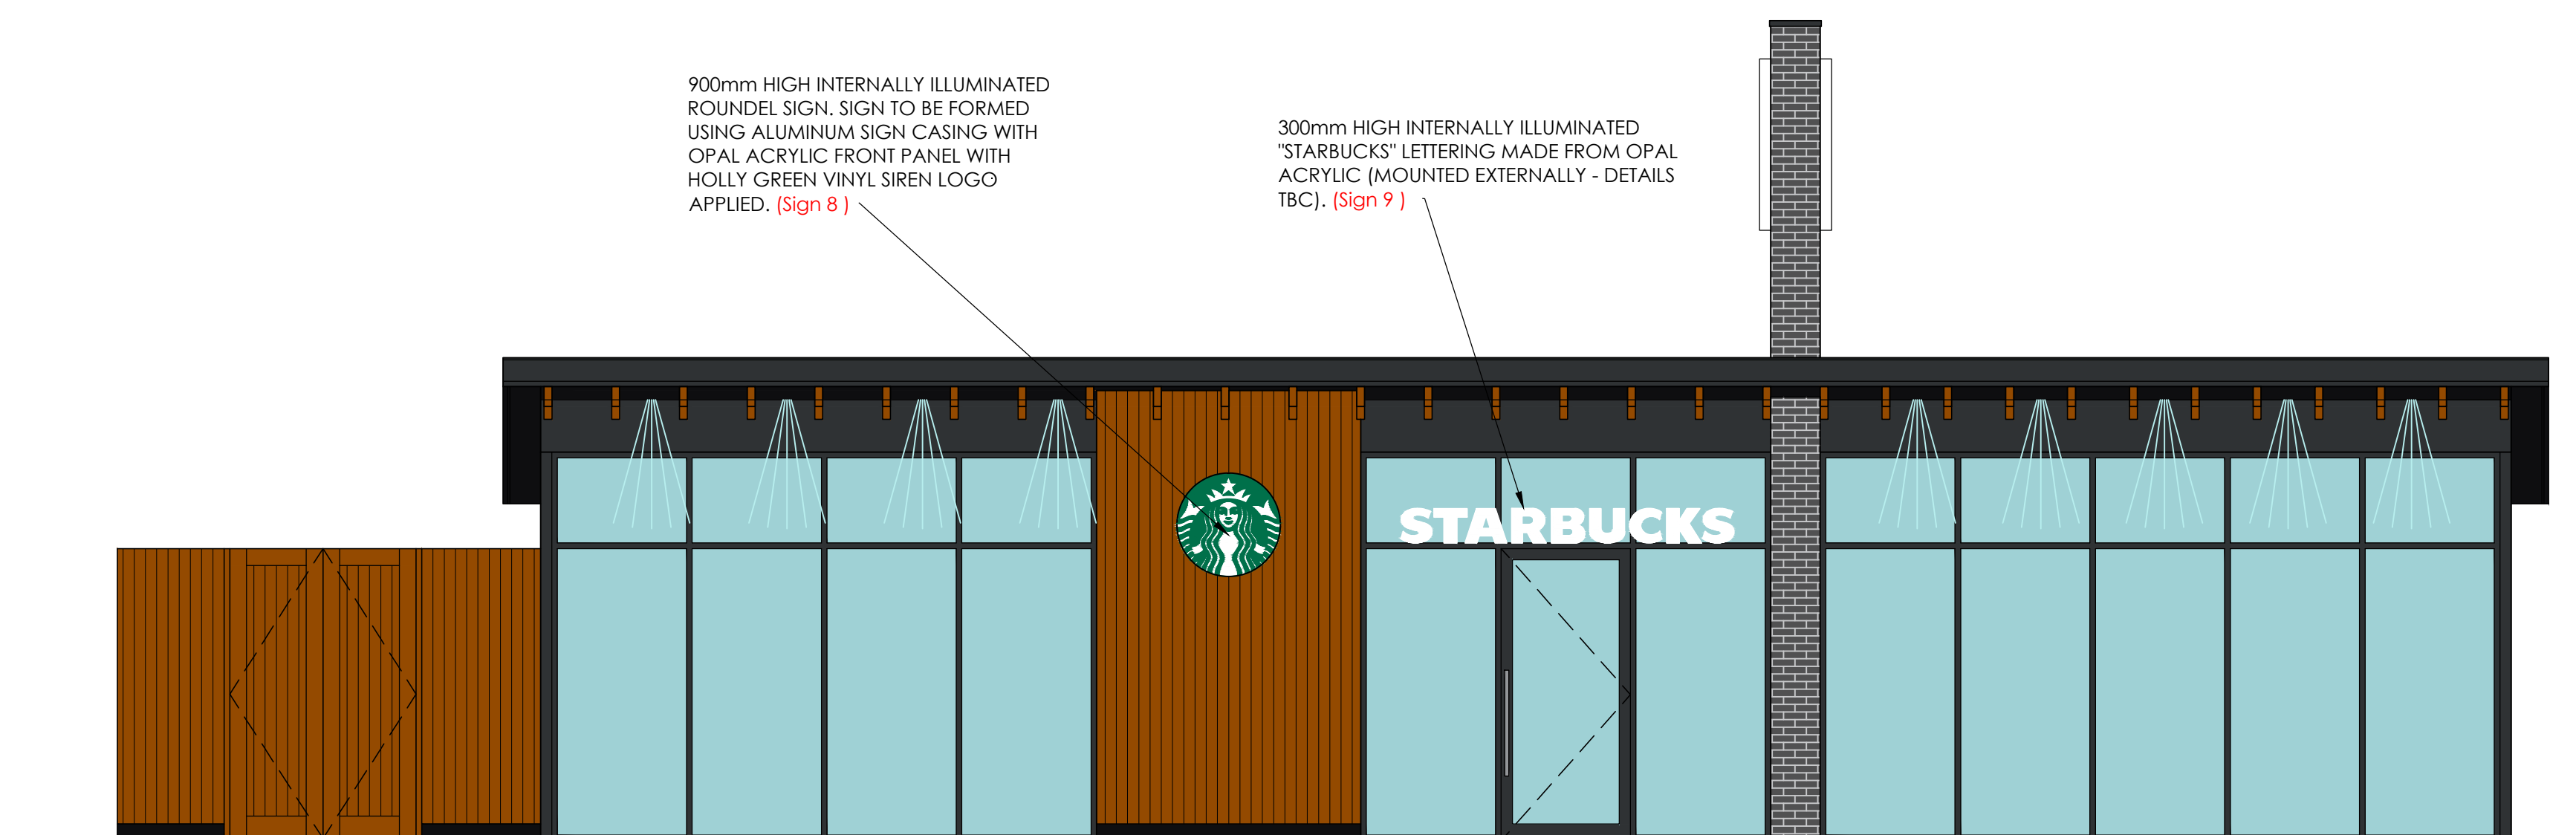

Proposed front elevation
scale - 1:50 @ A1 / 1:100 @ A3

Frank Belshaw
Building Surveyors Limited

wheatley springs barn, wheatley lane road,
barrowford, nelson, lancashire. BB9 6QS.
tel no. [01282] 699668. fax no. [01282] 602447.



store address
BOGNOR

drawing title
PROPOSED
SIGNAGE EXTERNAL ELEVATIONS
SHEET 1

drawn by	checked	date
JL	----	4th JUNE 2020
scale		
1:50 @ A1		

drawing no.	revision
2019/97/01	----