

Rolls-Royce Off Site Facility Bognor Regis

Signage Proposal Rev2


Date :- 29th January 2015



Tel: 01732 783640

Email: sales@landsigns.co.uk

Entrance Elevation - Scale 1:200 @ A3

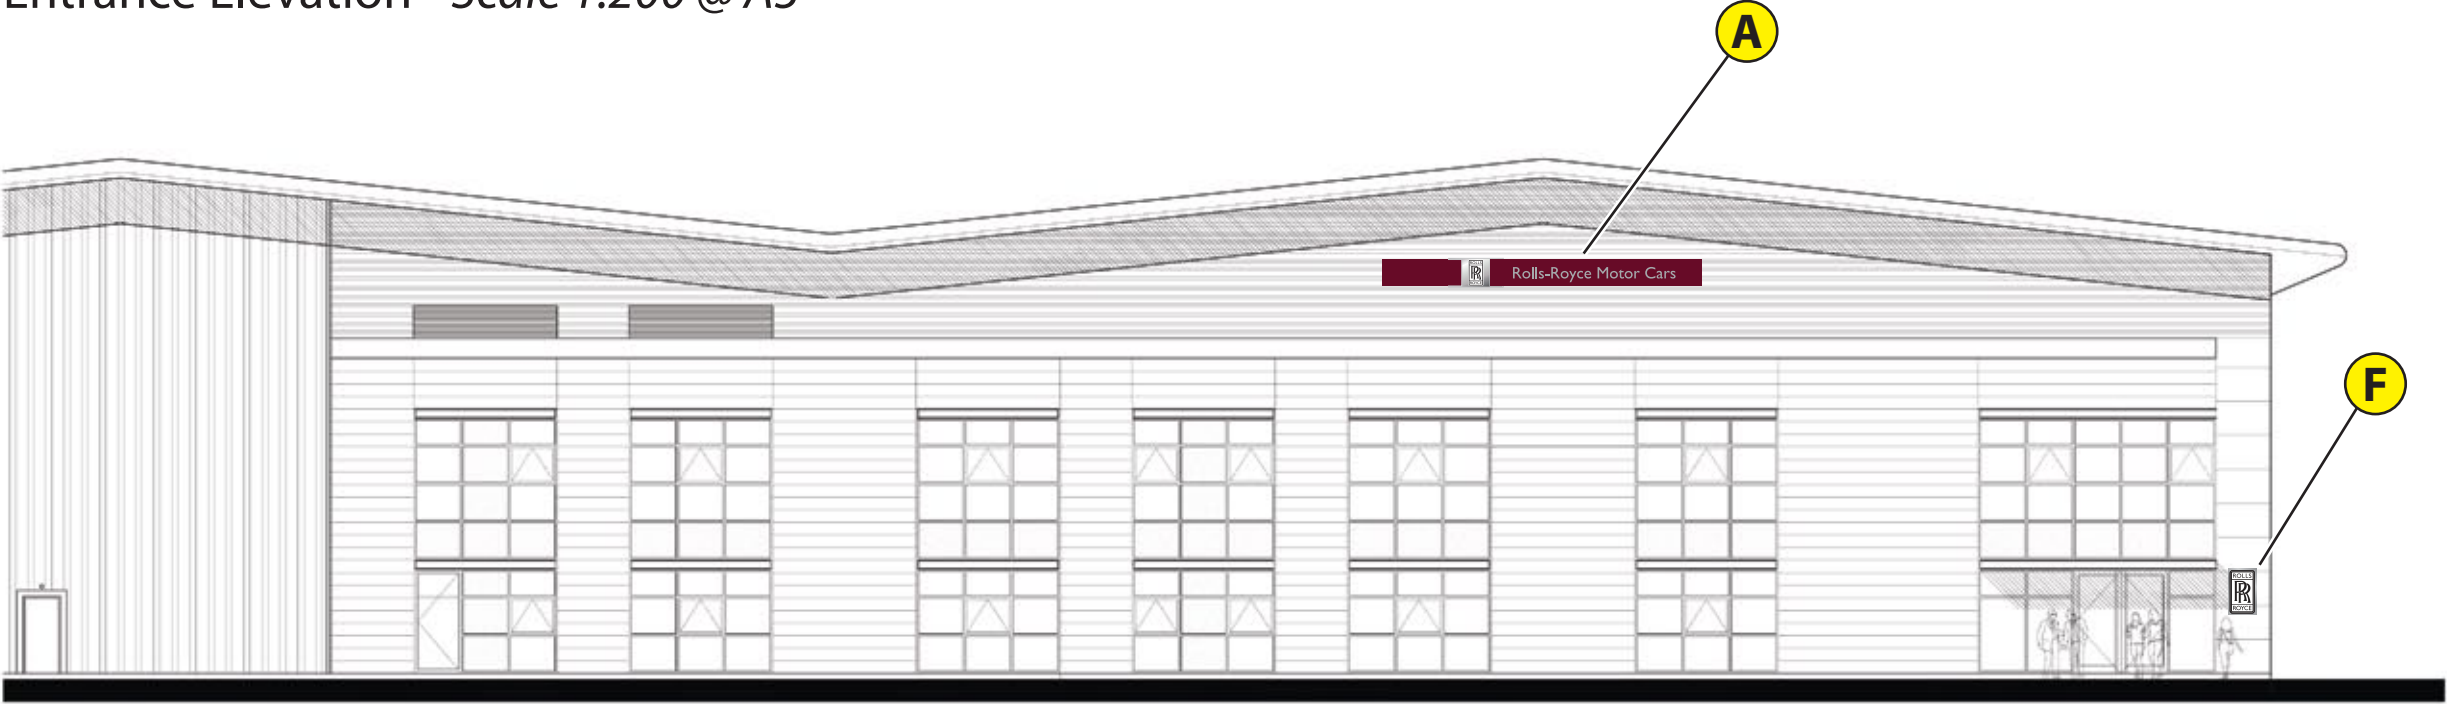



L&G SIGNS LTD
UNIT 3 MILL PLACE, PLATT INDUSTRIAL ESTATE,
MAIDSTONE ROAD, PLATT, SEVENOAKS,
KENT, TN15 8FD
TEL: 01732 783640
FAX: 01732 789506
E-MAIL: sales@landgsigns.co.uk


CLIENT: ROLLS-ROYCE
OFF SITE FACILITY
JOB TITLE/SITE: BOGNOR REGIS

JOB NUMBER: n/a
DRAWN BY: PCL
SCALE: 1:200 @ A3
DATE: 29/01/15 REV2
SAVED AS: Rolls-Royce Off Site Facility Bognor
Regis Signage Proposal - 34684 r2

THIS DRAWING IS COPYRIGHT AND MUST NOT BE REPRODUCED
WITHOUT PERMISSION. ALWAYS REFER TO PANTONE/RAL
NUMBERS FOR COLOURS AS ALL MONITORS AND PRINTERS
WILL HAVE DIFFERENT REPRESENTATIONS

DRAWING NUMBER
11102a
© COPYRIGHT L&G SIGNS LIMITED

Site Plan - Scale 1:2000 @ A3

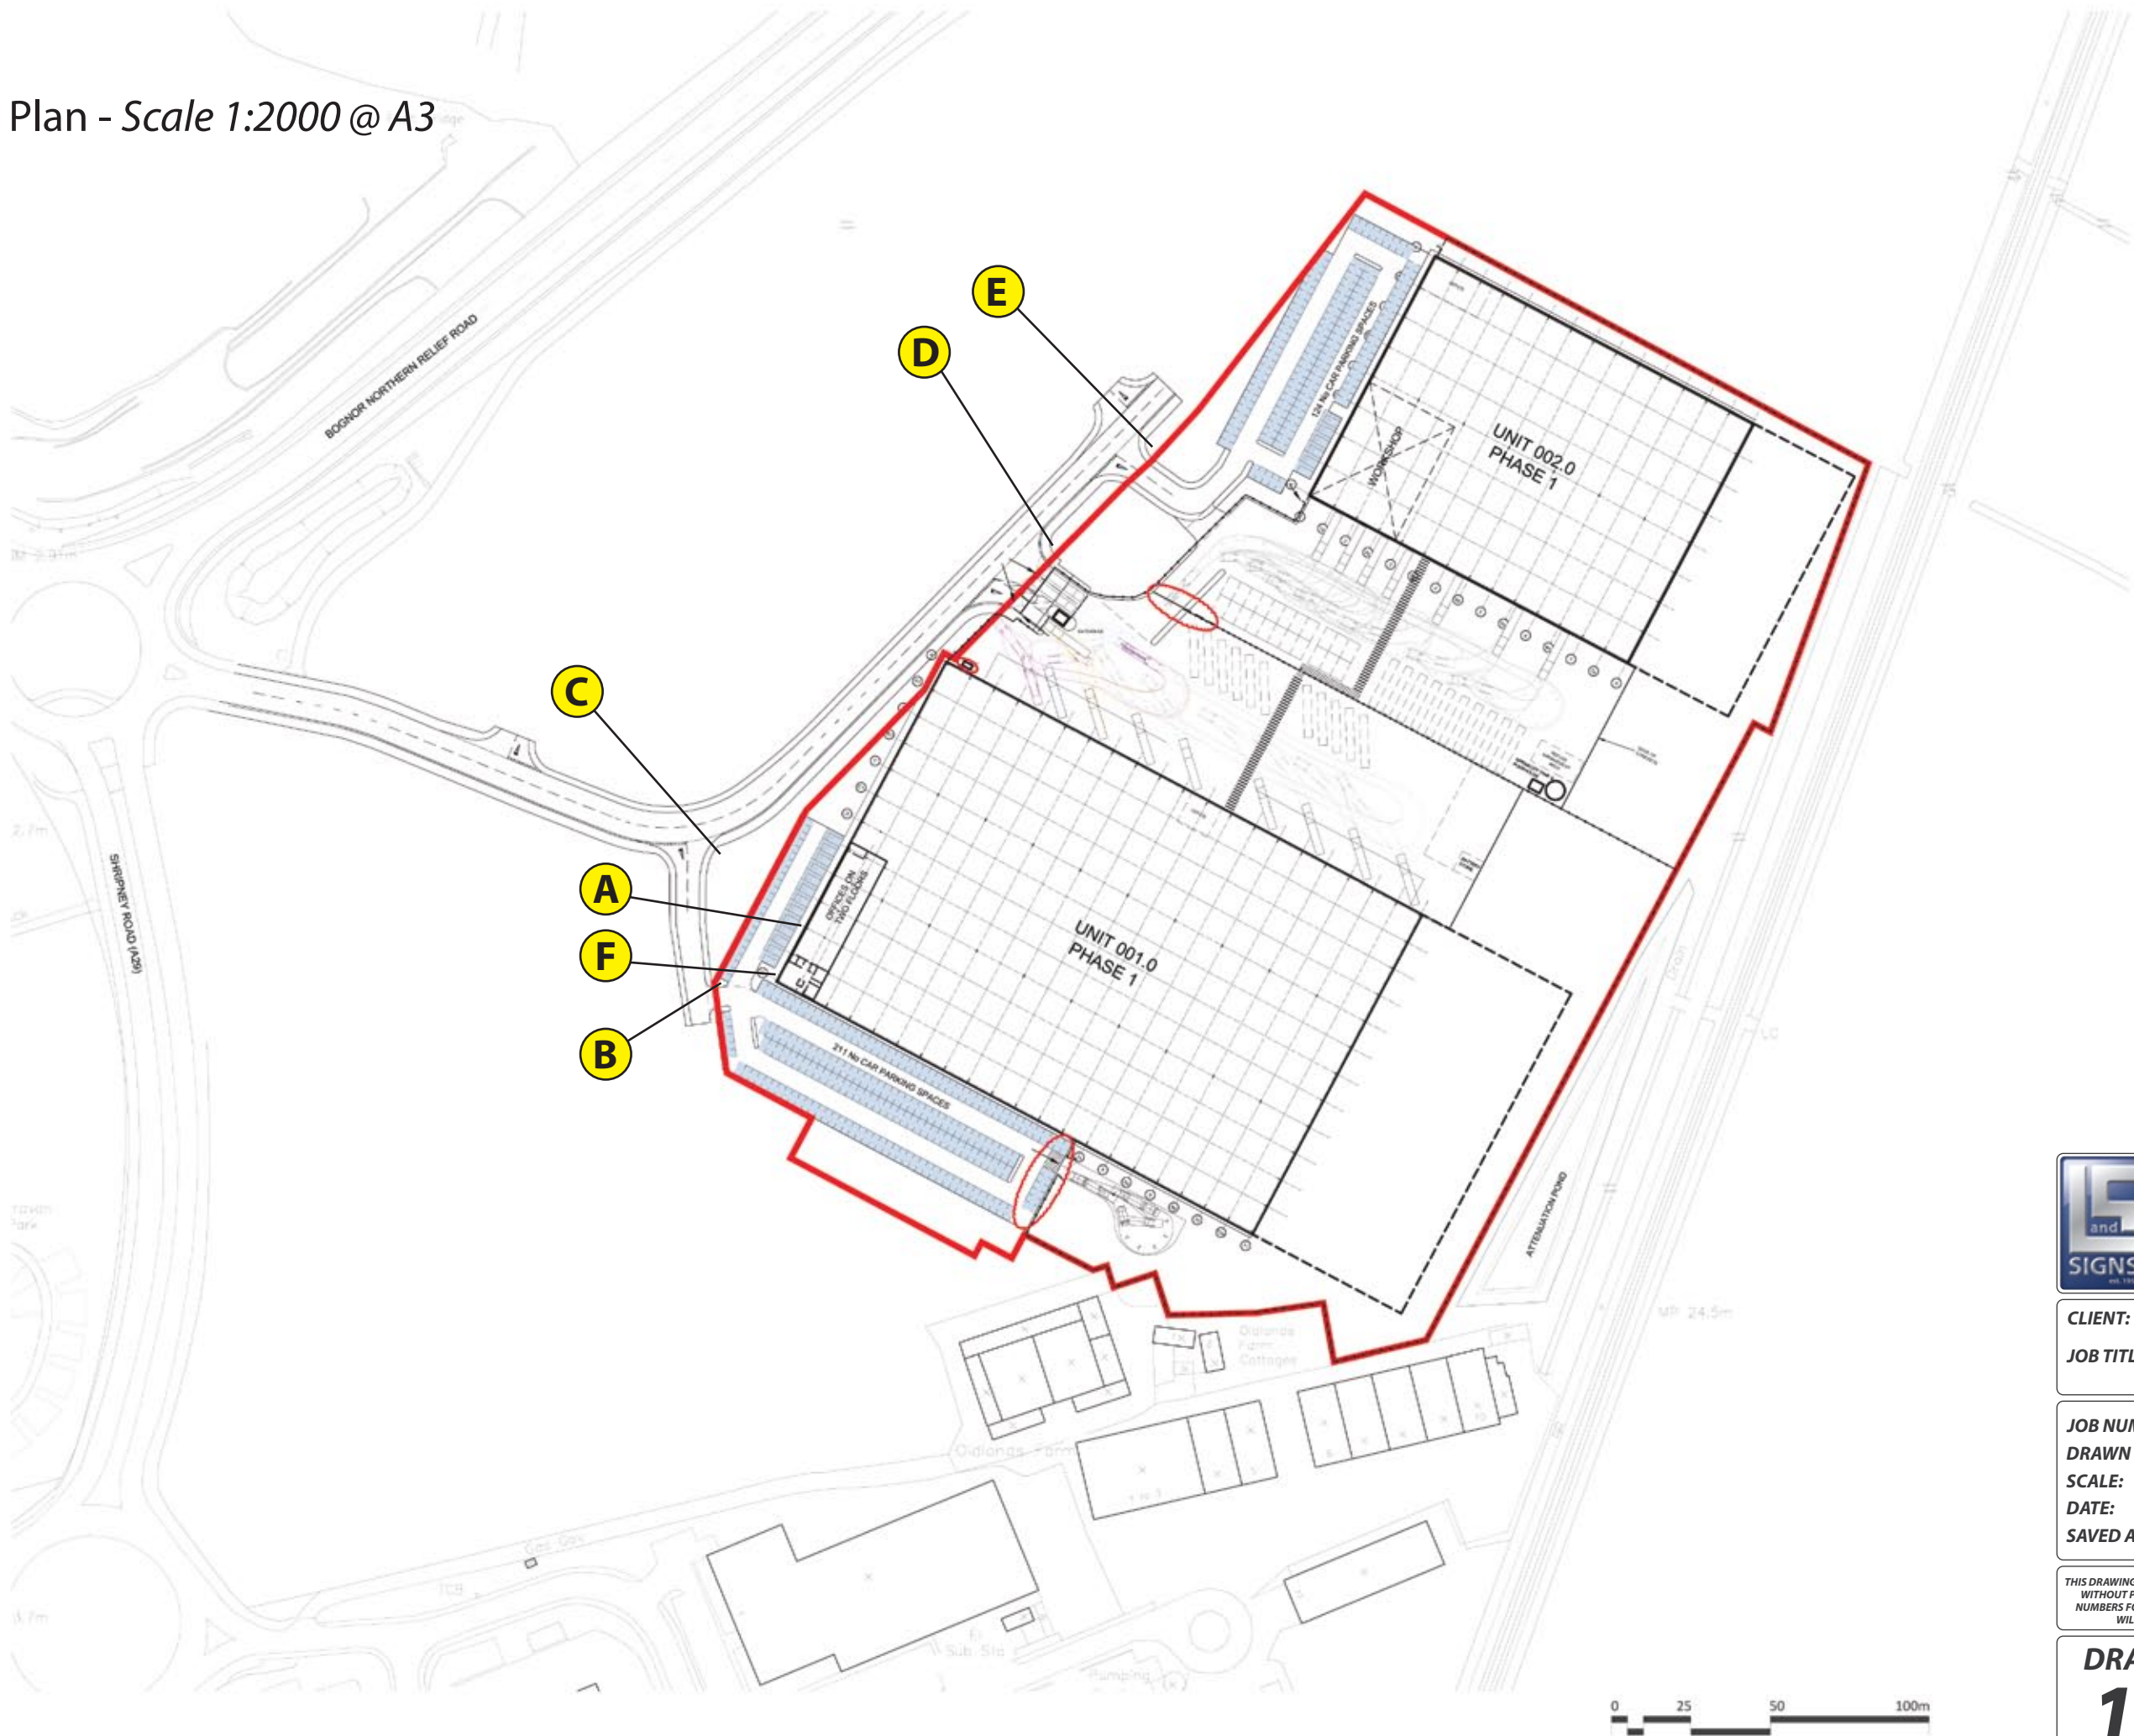


L&G SIGNS LTD
UNIT 3 MILL PLACE, PLATT INDUSTRIAL ESTATE,
MAIDSTONE ROAD, PLATT, SEVENOAKS,
KENT, TN15 8FD
TEL: 01732 783640
FAX: 01732 789506
E-MAIL: sales@landgsigns.co.uk

CLIENT: **ROLLS-ROYCE**
OFF SITE FACILITY
JOB TITLE/SITE: **BOGNOR REGIS**

JOB NUMBER: **n/a**
DRAWN BY: **PCL**
SCALE: **1:2000 @ A3**
DATE: **29/01/15 REV2**
SAVED AS: **Rolls-Royce Off Site Facility Bognor
Regis Signage Proposal - 34684 r2**

THIS DRAWING IS COPYRIGHT AND MUST NOT BE REPRODUCED
WITHOUT PERMISSION. ALWAYS REFER TO PANTONE/RAL
NUMBERS FOR COLOURS AS ALL MONITORS AND PRINTERS
WILL HAVE DIFFERENT REPRESENTATIONS

DRAWING NUMBER
11102b
© COPYRIGHT L&G SIGNS LIMITED

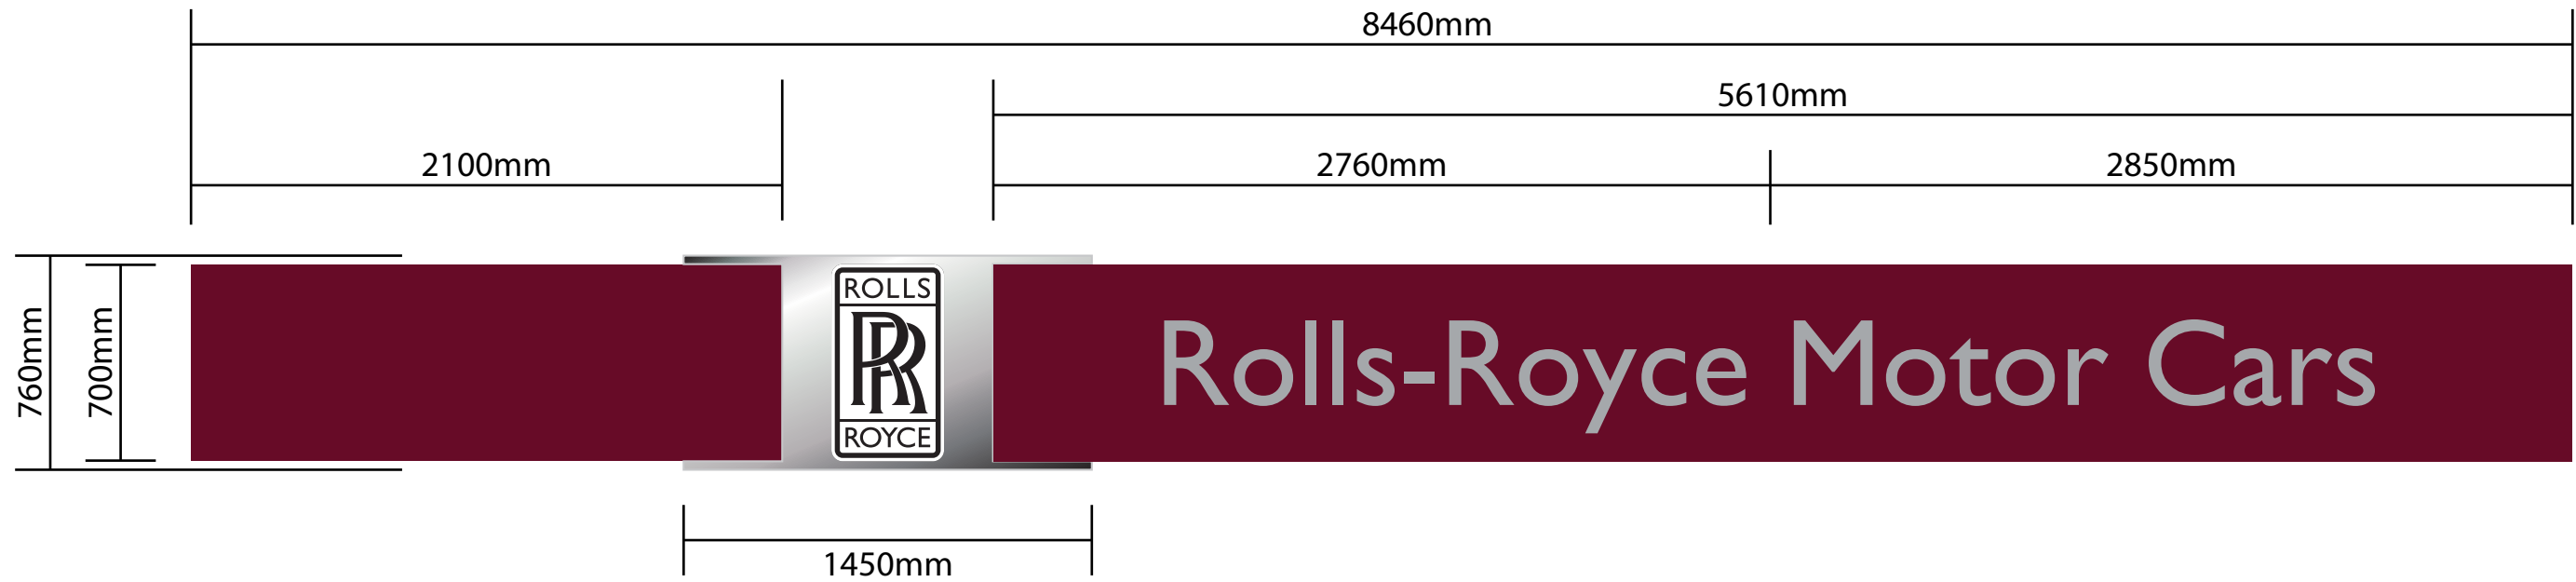

A Dealer Name Sign - Scale 1:25 @ A3

1no fascia sign 8460x760mm comprising of 2no aluminium tray panels stove enamelled high gloss Verona Red. Right hand panel having 'Rolls-Royce Motor Cars' fret cut with pushed through clear acrylic letters with polished stainless steel faces. Panels fitted either side of polished stainless steel centre panel having moulded acrylic logo set within. Cap Height :- 300mm

Due to all Rolls-Royce dealer fascias being manufactured bespoke we cannot provide an exact weight. However based on previous signs we have manufactured at this height we estimate that the sign would weigh 25kg per linear metre. Providing a total weight of 211.5kg.




CLIENT: ROLLS-ROYCE
OFF SITE FACILITY
JOB TITLE/SITE: BOGNOR REGIS

JOB NUMBER: n/a
DRAWN BY: PCL
SCALE: 1:25 @ A3
DATE: 29/01/15 REV2
SAVED AS: Rolls-Royce Off Site Facility Bognor
Regis Signage Proposal - 34684 r2

THIS DRAWING IS COPYRIGHT AND MUST NOT BE REPRODUCED WITHOUT PERMISSION. ALWAYS REFER TO PANTONE/RAL NUMBERS FOR COLOURS AS ALL MONITORS AND PRINTERS WILL HAVE DIFFERENT REPRESENTATIONS

DRAWING NUMBER
11102c
© COPYRIGHT L&G SIGNS LIMITED

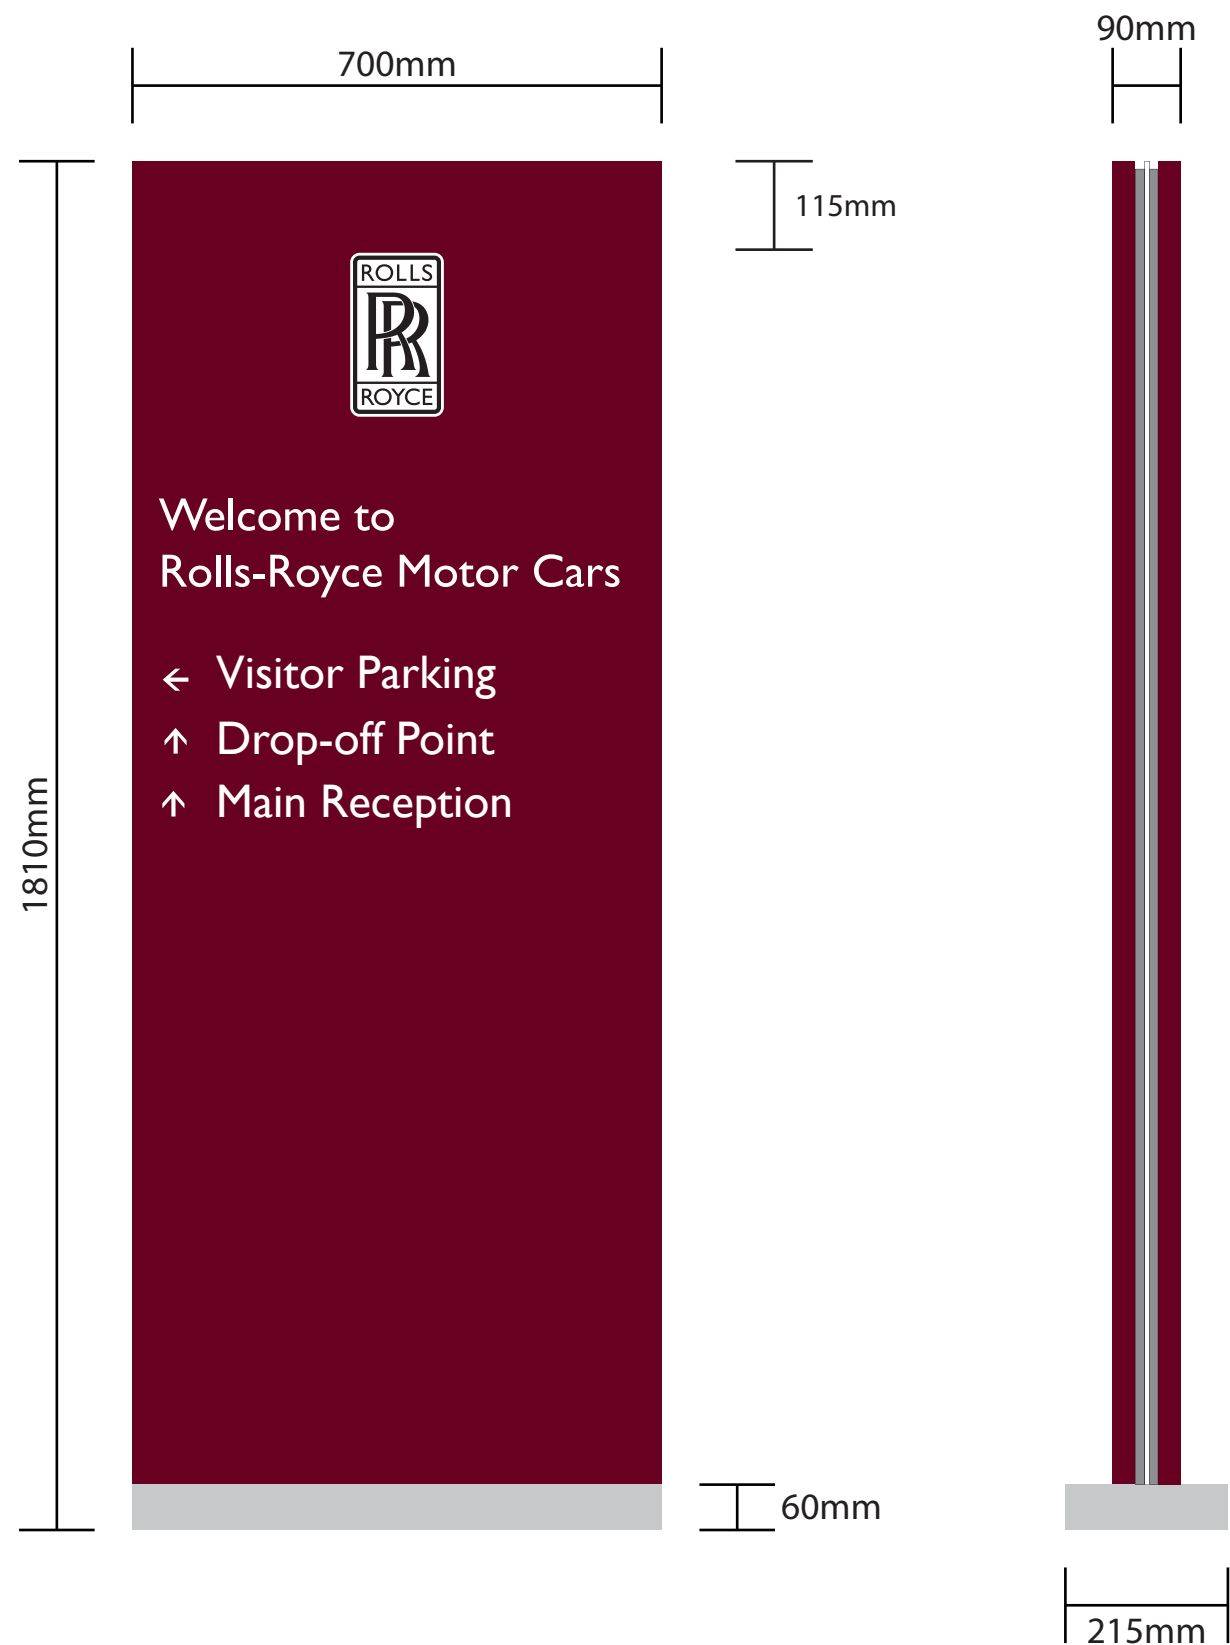

B, C, D & E Freestanding Pylon Signs - Scale 1:10

3no double sided freestanding directional pylon signs 700x1810x215mm comprising of 2no aluminium tray panels stove enamelled high gloss Verona Red. Panels fitted directly to frame which incorporates base plate & has feature polished stainless steel plinth. Panels to have polished stainless steel bevelled Rolls-Royce logo & antique white vinyl graphics applied.




CLIENT: ROLLS-ROYCE
JOB TITLE/SITE: OFF SITE FACILITY
BOGNOR REGIS

JOB NUMBER: n/a
DRAWN BY: PCL
SCALE: 1:10 @ A3
DATE: 29/01/15 REV2
SAVED AS: Rolls-Royce Off Site Facility Bognor
Regis Signage Proposal - 34684 r2

THIS DRAWING IS COPYRIGHT AND MUST NOT BE REPRODUCED WITHOUT PERMISSION. ALWAYS REFER TO PANTONE/RAL NUMBERS FOR COLOURS AS ALL MONITORS AND PRINTERS WILL HAVE DIFFERENT REPRESENTATIONS

DRAWING NUMBER
11102d
© COPYRIGHT L&G SIGNS LIMITED

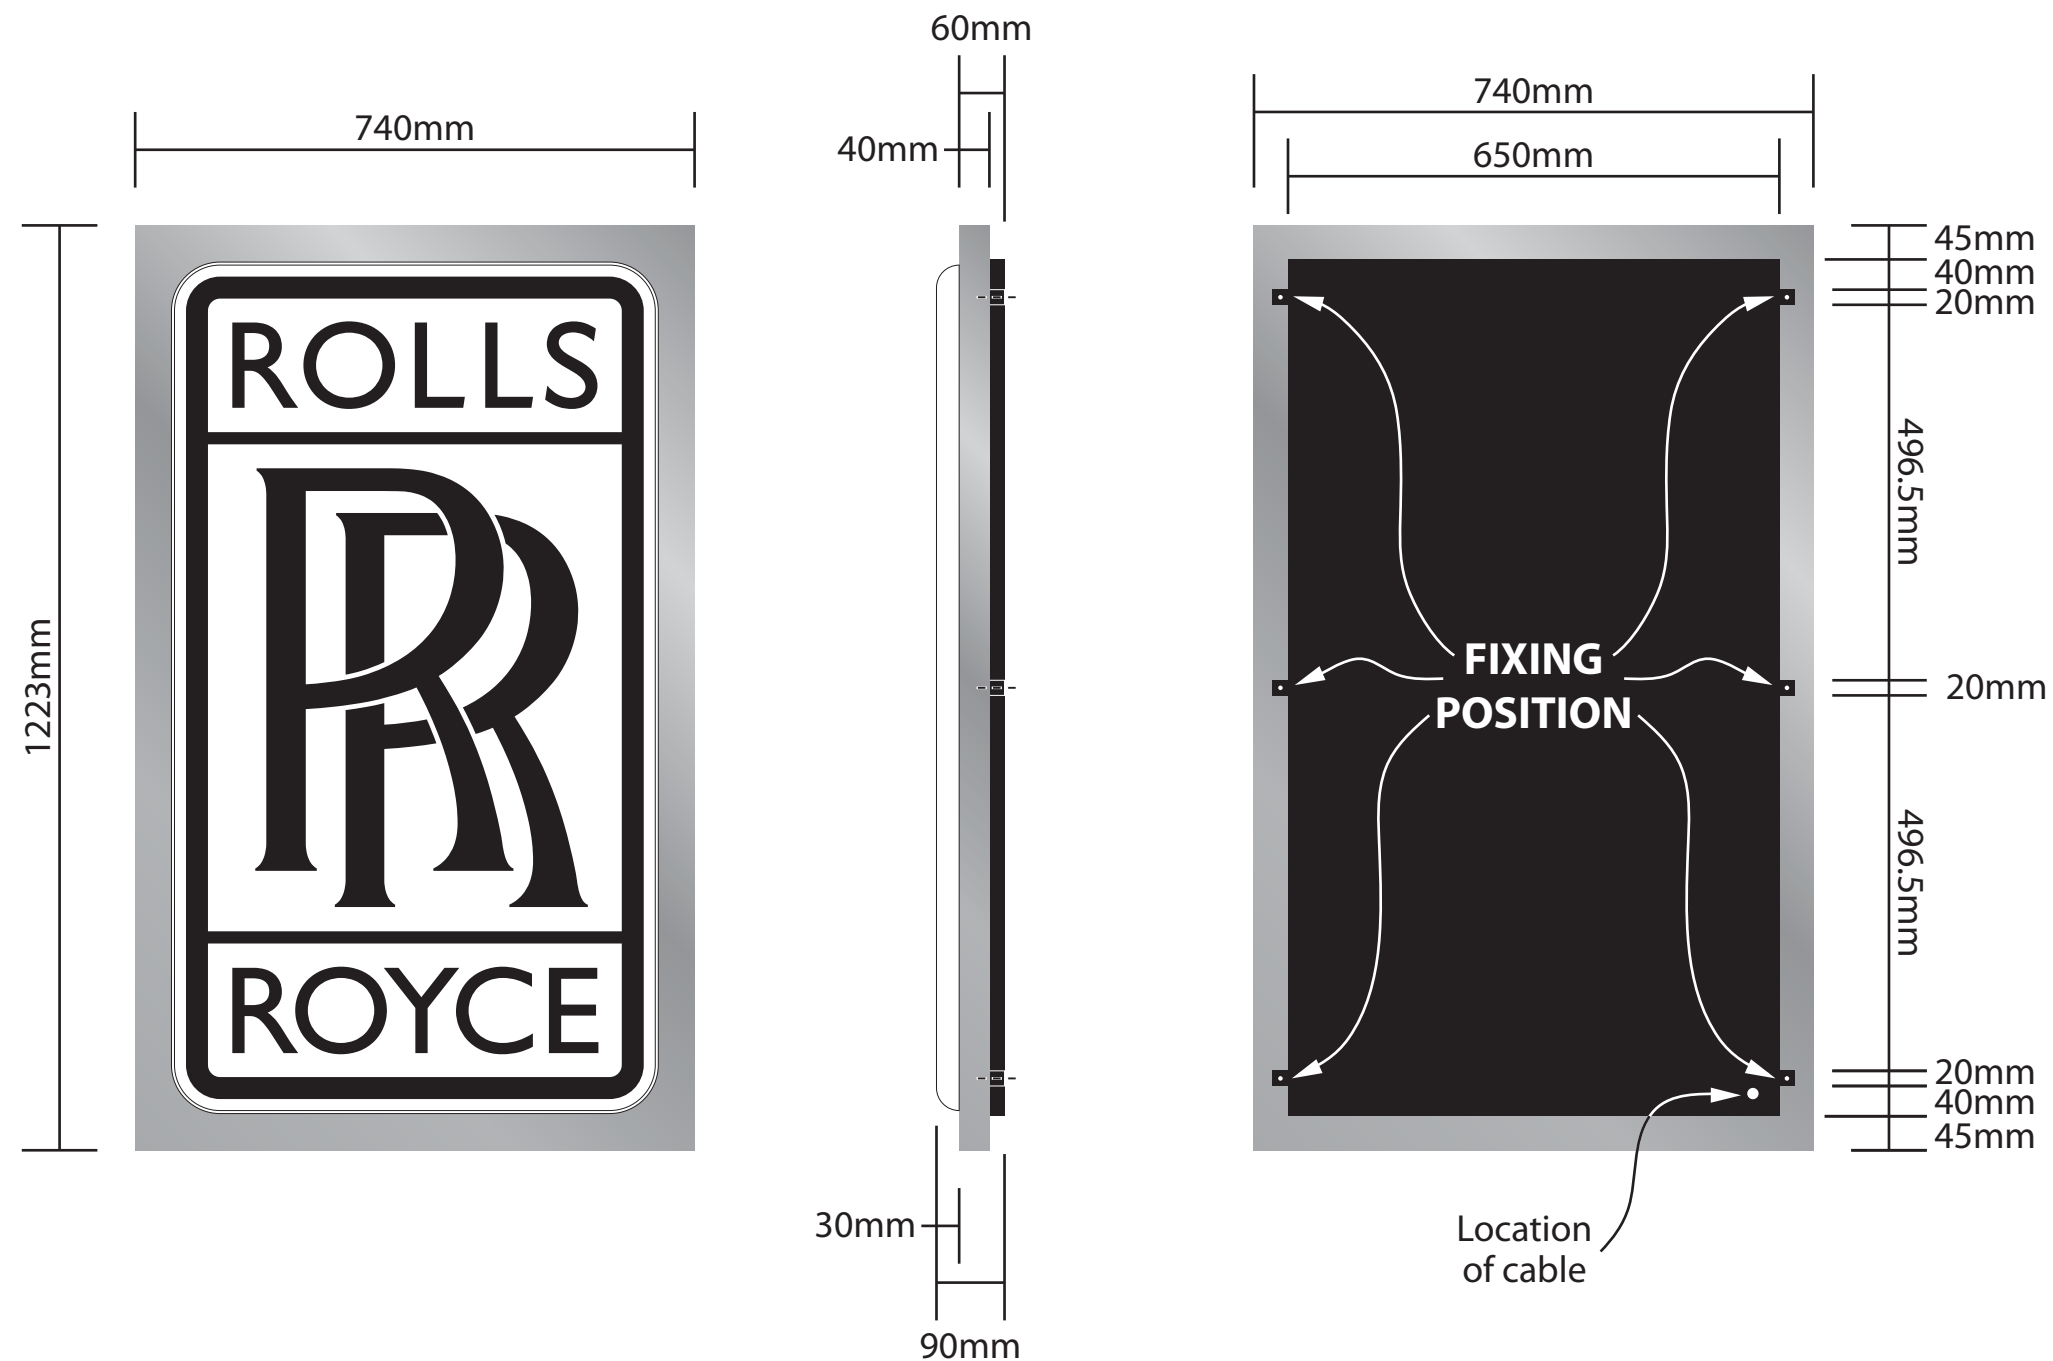

F Internally Illuminated P6 Wall Badge - *Scale 1:10*

1 no polished stainless steel wall badge 740x1223x90mm incorporating moulded acrylic logo matching corporate identity. Sign illuminated by means of LED lighting. Sign to be fitted directly to wall using appropriate fixings.

The weight of the wall badge is 40kg.



CLIENT: ROLLS-ROYCE
OFF SITE FACILITY
JOB TITLE/SITE: BOGNOR REGIS

JOB NUMBER: n/a
DRAWN BY: PCL
SCALE: 1:10 @ A3
DATE: 29/01/15 REV2
SAVED AS: Rolls-Royce Off Site Facility Bognor Regis Signage Proposal - 34684 r2

THIS DRAWING IS COPYRIGHT AND MUST NOT BE REPRODUCED WITHOUT PERMISSION. ALWAYS REFER TO PANTONE/RAL NUMBERS FOR COLOURS AS ALL MONITORS AND PRINTERS WILL HAVE DIFFERENT REPRESENTATIONS

DRAWING NUMBER

11102e

© COPYRIGHT L&G SIGNS LIMITED