


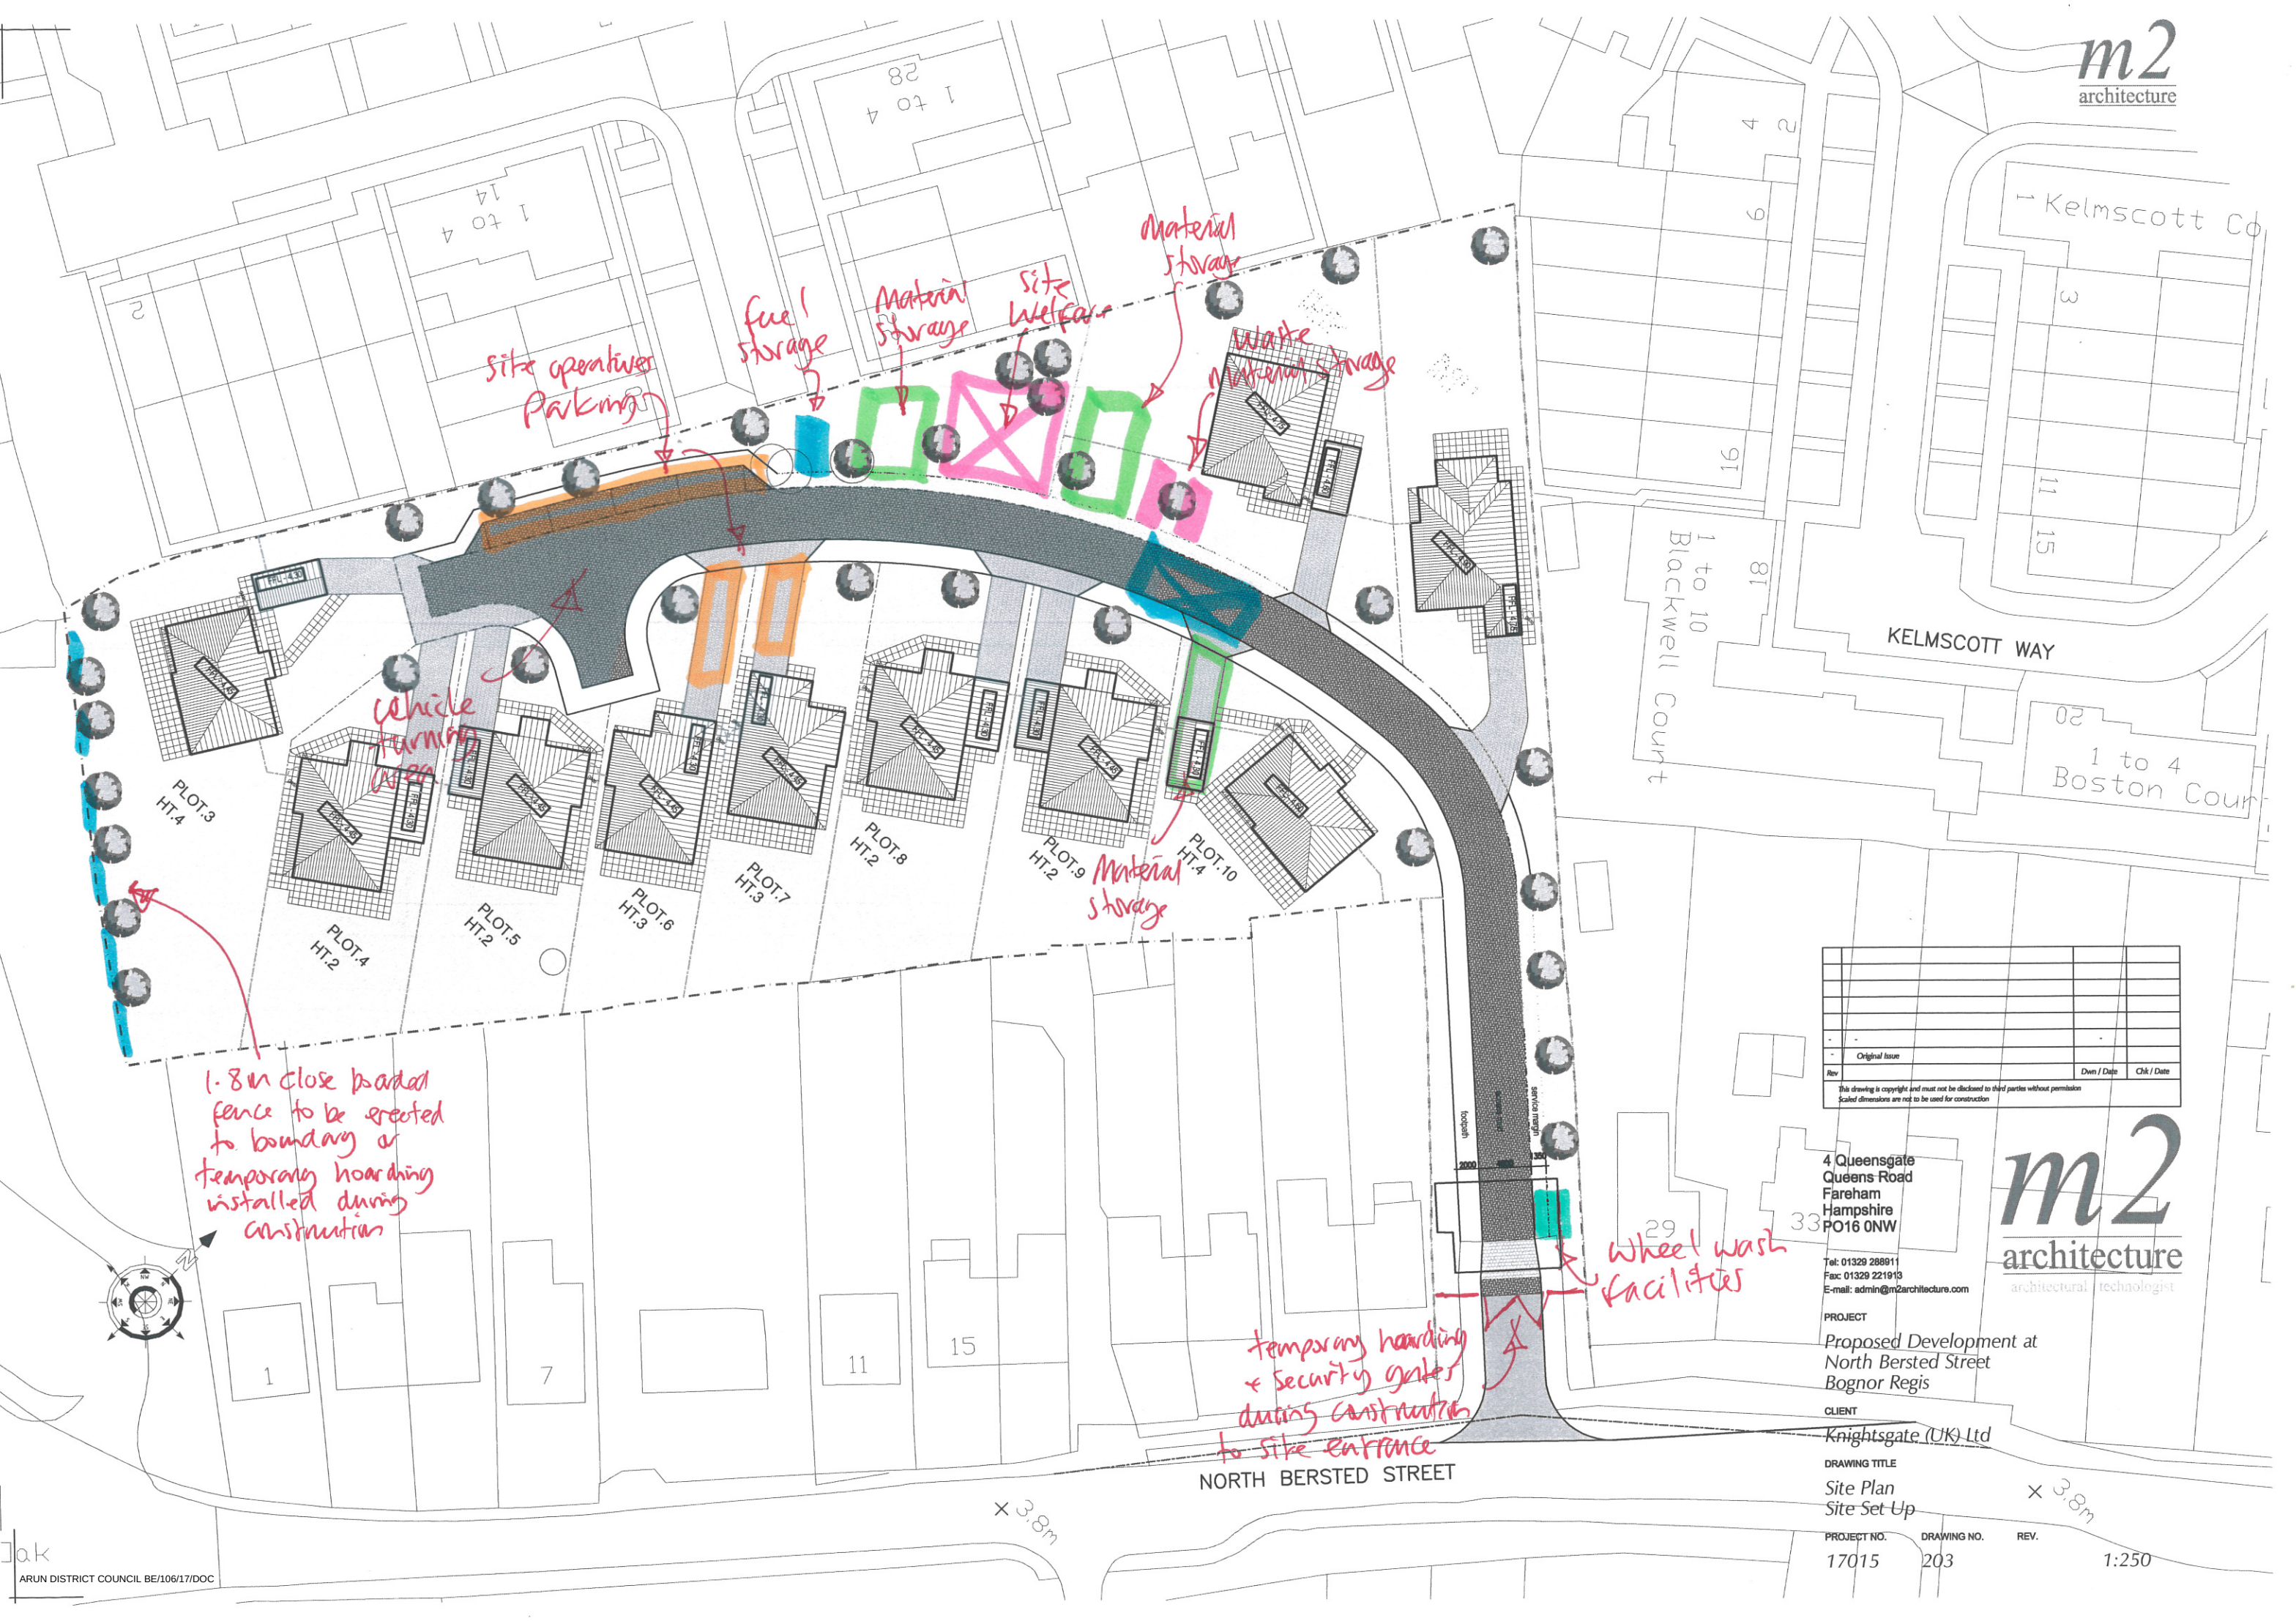

Rev	Original Issue	Dwn / Date	Chk / Date

This drawing is copyright and must not be disclosed to third parties without permission
Scaled dimensions are not to be used for construction

4 Queensgate
Queens Road
Fareham
Hampshire
PO16 0NW

Tel: 01329 288911
Fax: 01329 221913
E-mail: admin@m2architecture.com

PROJECT
Proposed Development at
North Bersted Street
Bognor Regis

CLIENT
Knightsgate (UK) Ltd

DRAWING TITLE
Site Plan
Site Set Up

PROJECT NO.
17015

DRAWING NO.
203

REV.

1:250