



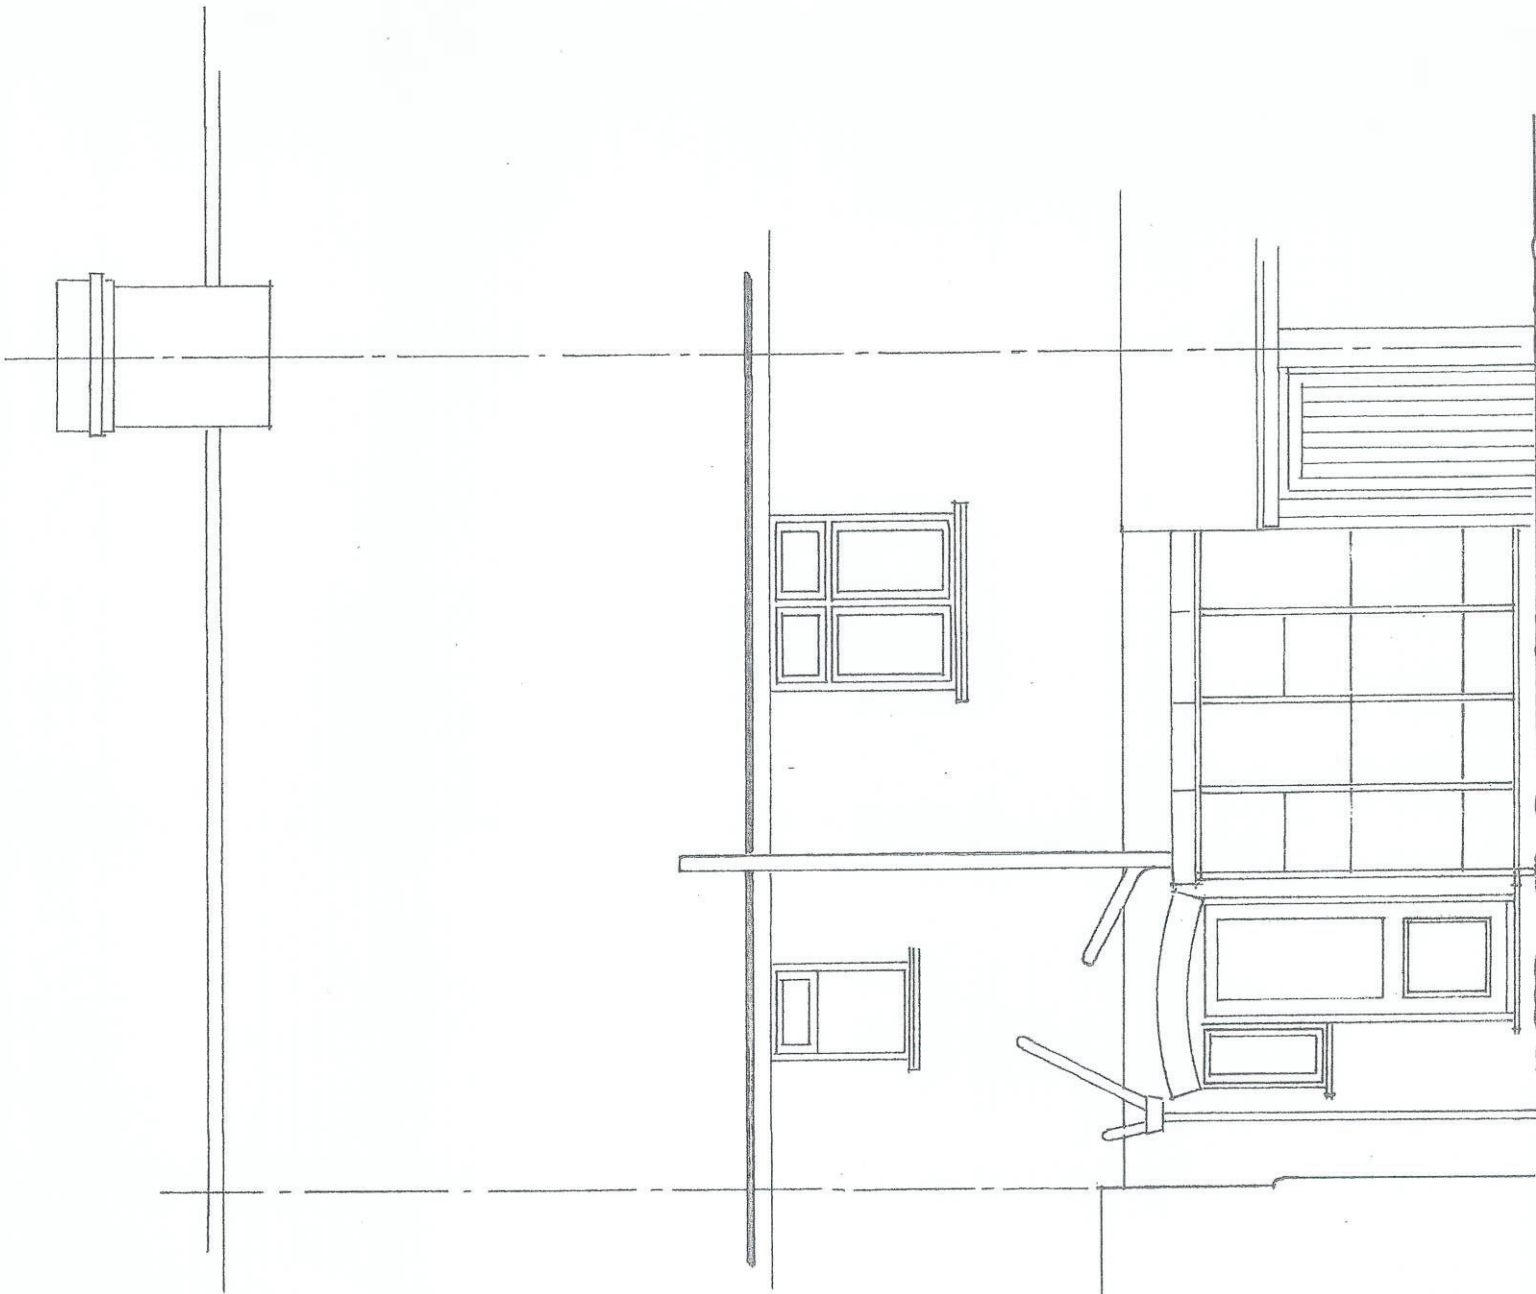

REAR ELEVATION ~ AS EXISTING

Scale 1 : 50 @ A3 Paper Size

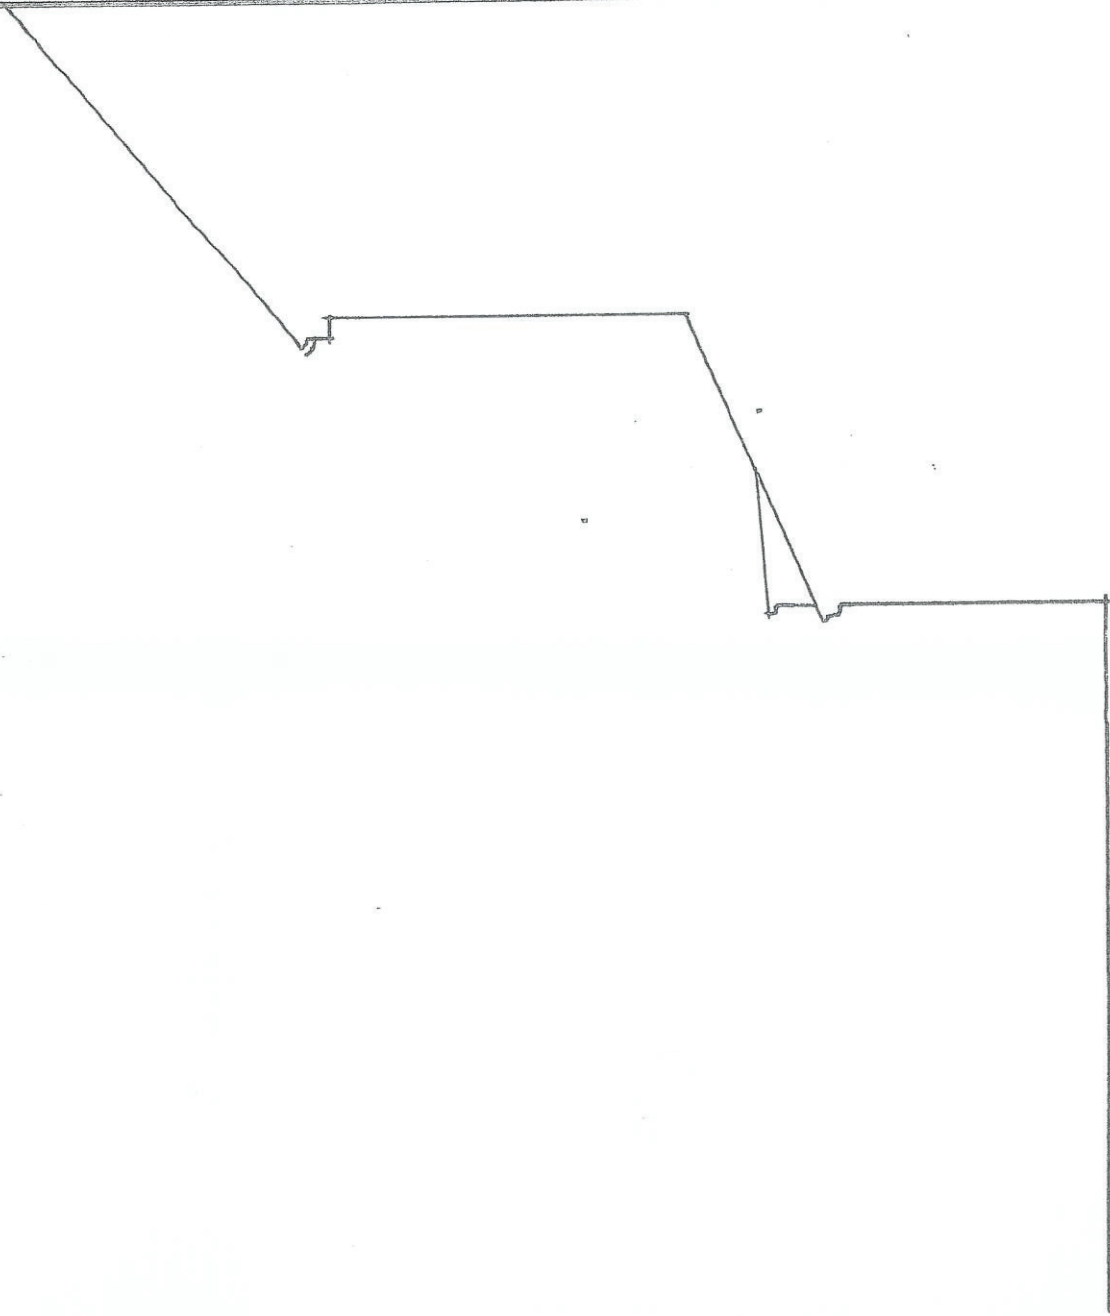

SIDE ELEVATION ~ AS EXISTING

9, BEDFORD AVENUE, BOGNOR REGIS, WEST SUSSEX

Scale 1: 50 MAY 2021 2/22/03

Clive Fish ~ Building & Design Consultant

Tel ; (01903) 732942