


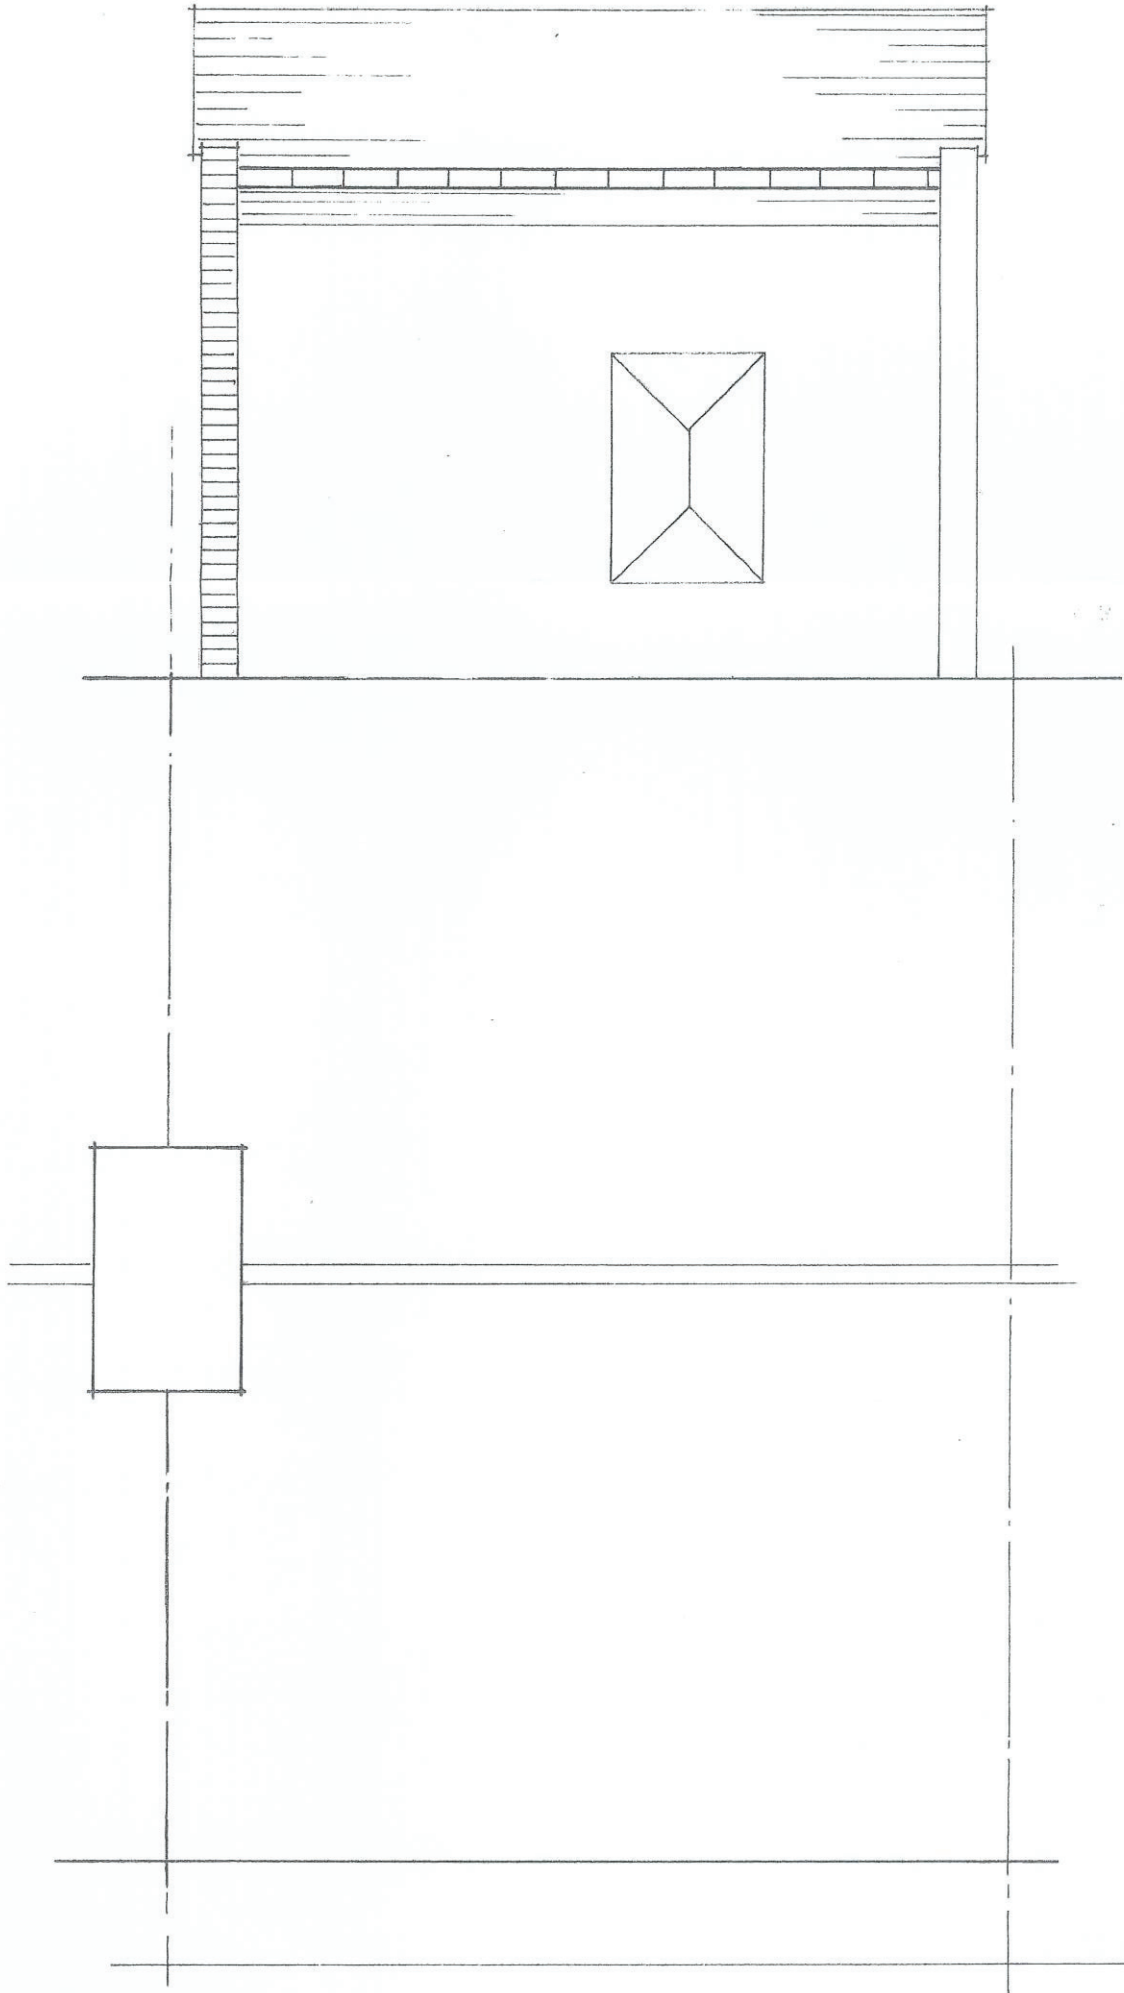

ROOF PLAN ~ AS PROPOSED

9, BEDFORD AVENUE, BOGNOR REGIS, WEST SUSSEX

Scale 1:50 MAY 2021 2/22/06

Clive Fish ~ Building & Design Consultant

Tel ; (01903) 732942

Scale 1 : 50 @ A3 Paper Size

