





Plot 13 303A Plot 14 303
FRONT ELEVATION
Note : Wall areas left clear to elevations are in facing brickwork

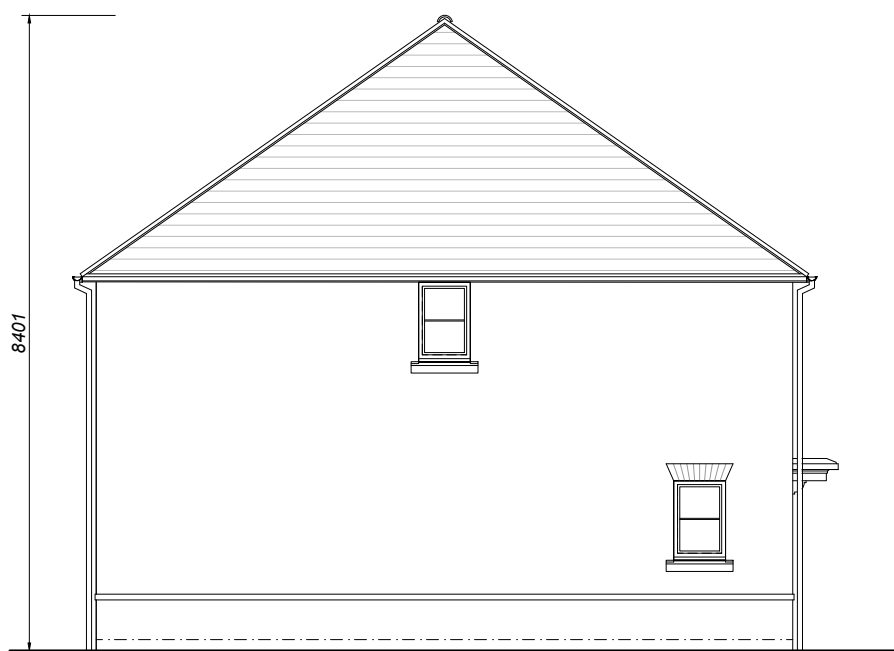


Plot 13 303A
SIDE ELEVATION




Plot 14 303 Plot 13 303A
REAR ELEVATION

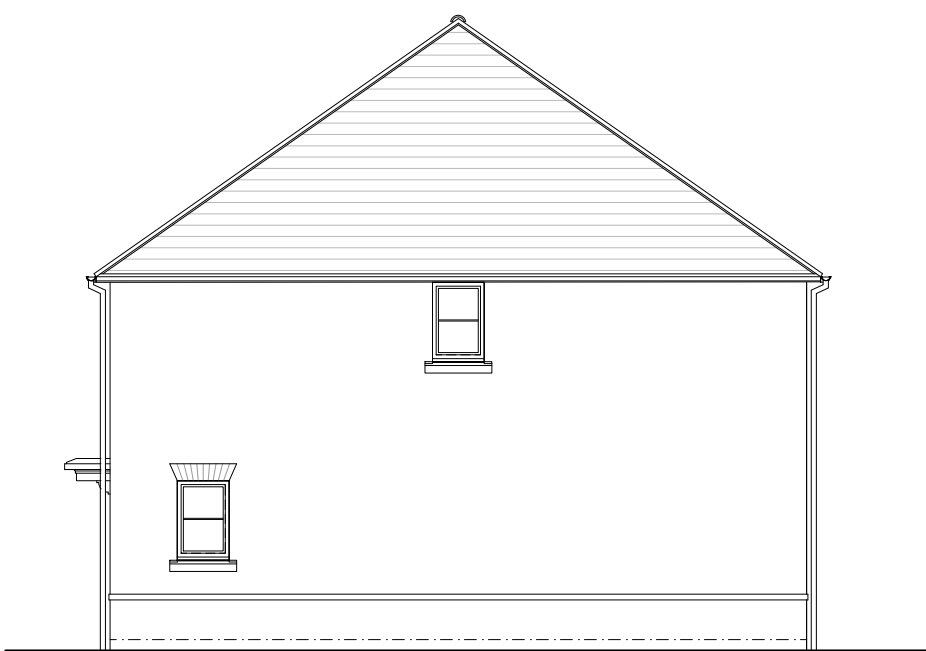


Plot 14 303
SIDE ELEVATION

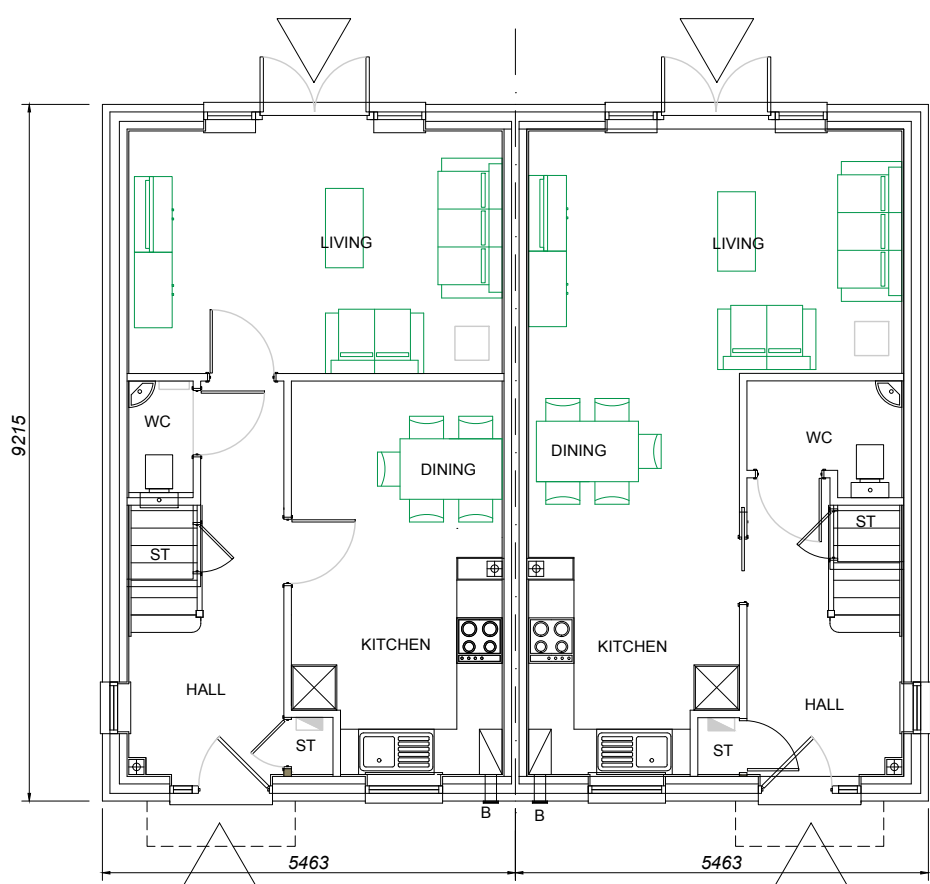


Plot 13 303A Plot 14 303
GROUND FLOOR PLAN

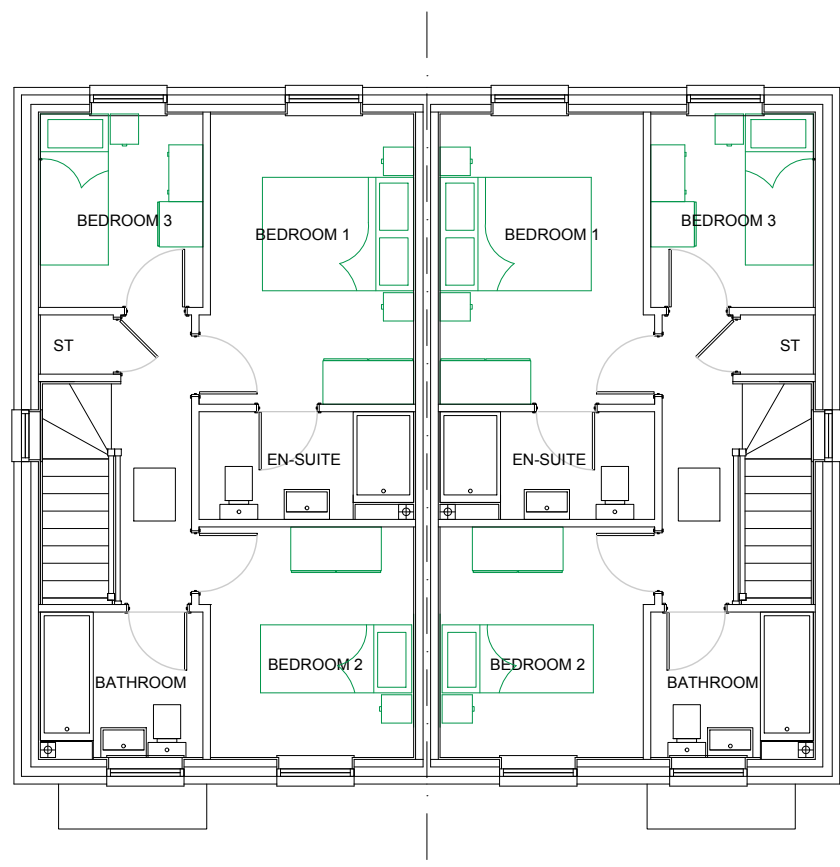

FIRST FLOOR PLAN

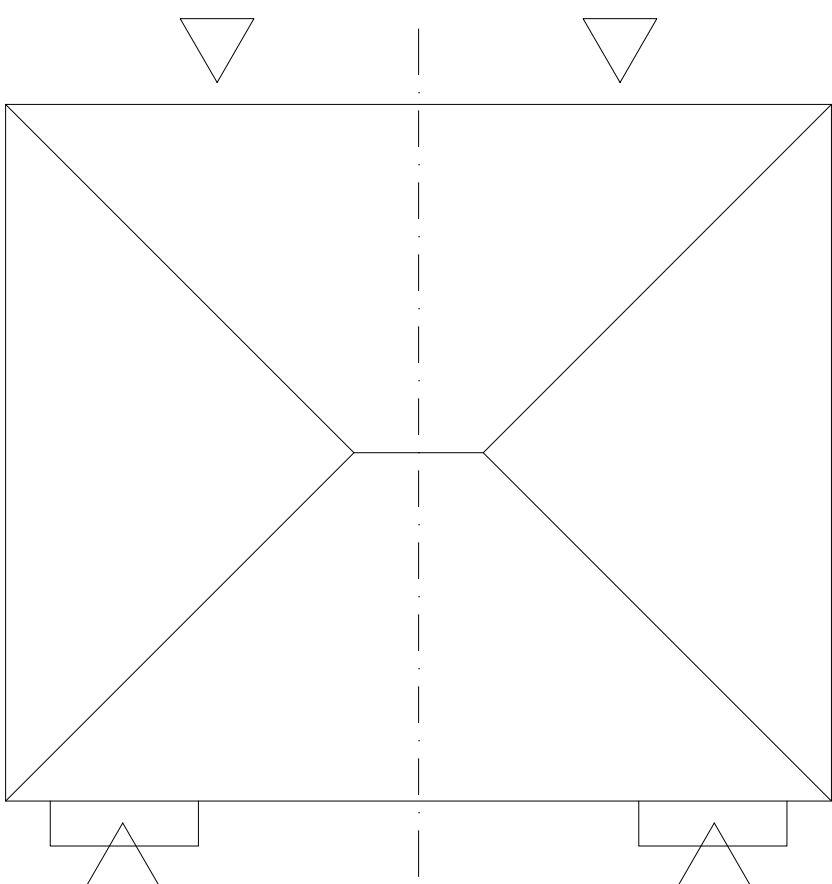

ROOF PLAN

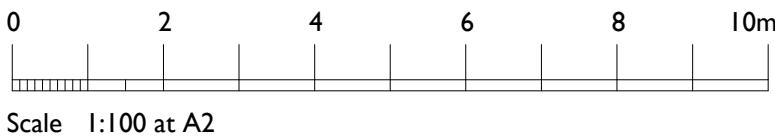

House Types 303A & 303 Plots 13 & 14.

Private.

303 : 84.16sq.m. / 905sq.ft.
3 bed 4 person unit

303A : 84.16sq.m. / 905sq.ft.
3 bed 4 person unit

urban pulse design

The Studio, Unit 17, Vicarage Farm, Winchester Road,
Fair Oak, Hampshire, SO50 7HD
023 8069 7010
enquiries@urbanpulsedesign.co.uk www.urbanpulsedesign.co.uk
PROJECT
Land West of New Barn Lane
North Bersted Bignor Regis

Linden Homes South

Project type Residential	Drawing classification	Work stage Floor Plans/Elevations
-----------------------------	------------------------	--------------------------------------

DRAWING TITLE
Plots 13 & 14
House Types 303A & 303
Floor Plans & Elevations

SCALE 1:100	SHEET SIZE A2	SHEET No. 1 of 1	DRAWN ML	CHKD ML	DATE 27/06/17	CAD FILE
----------------	------------------	---------------------	-------------	------------	------------------	----------

Detail Planning

16-1103-018