




Plot 24 202L
FRONT ELEVATION
Note : Wall areas left clear to elevations are in facing brickwork

Plot 24 202L
SIDE ELEVATION


Plot 22 202L
REAR ELEVATION

Plot 22 303
SIDE ELEVATION

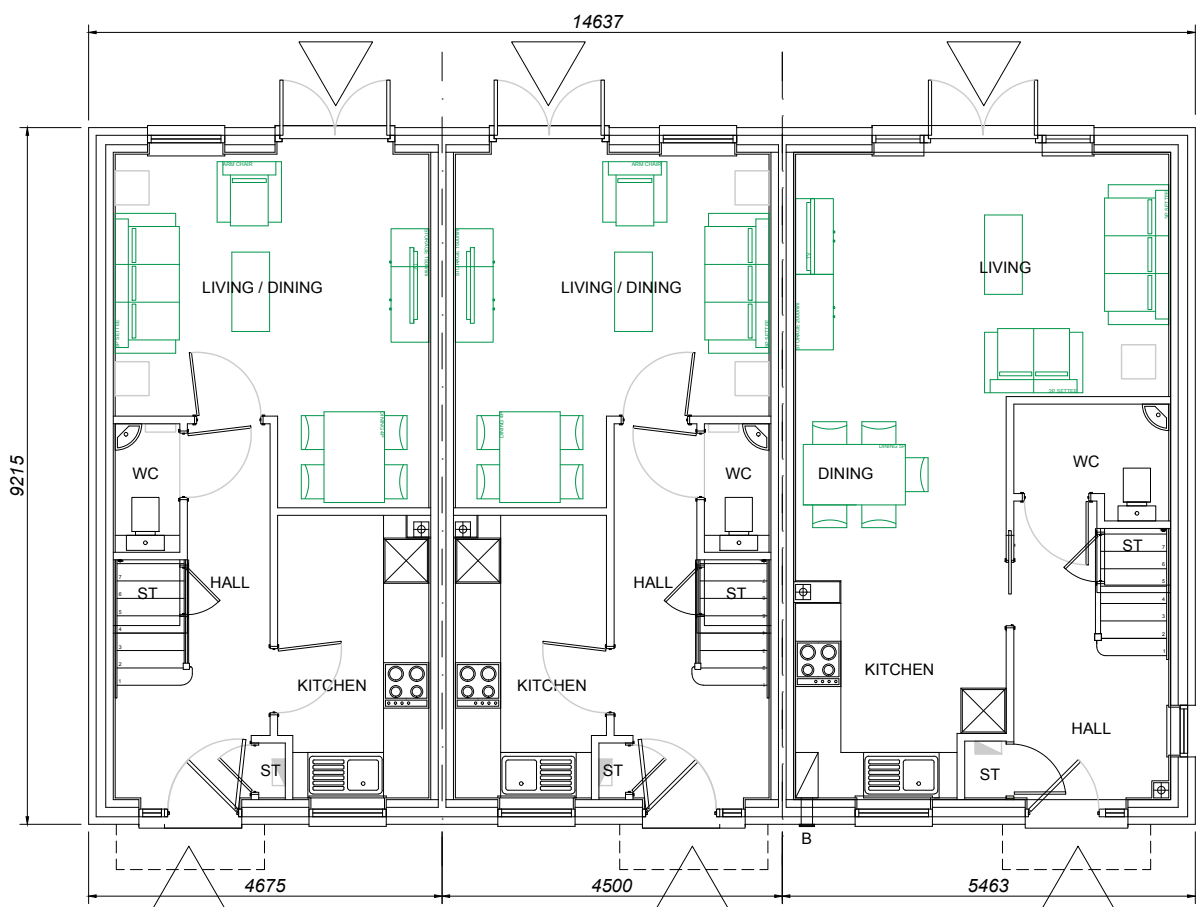


Plot 24 202L
Plot 23 202L
Plot 22 303

GROUND FLOOR PLAN

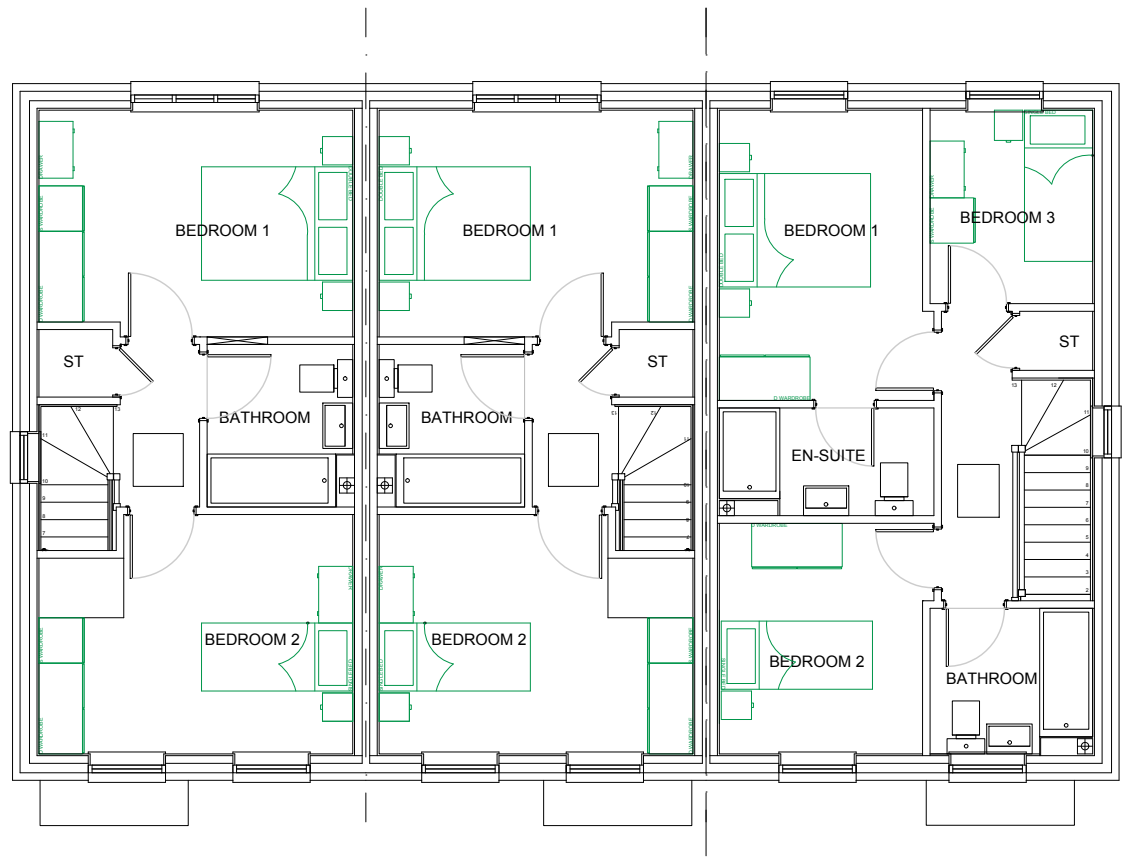


FIRST FLOOR PLAN

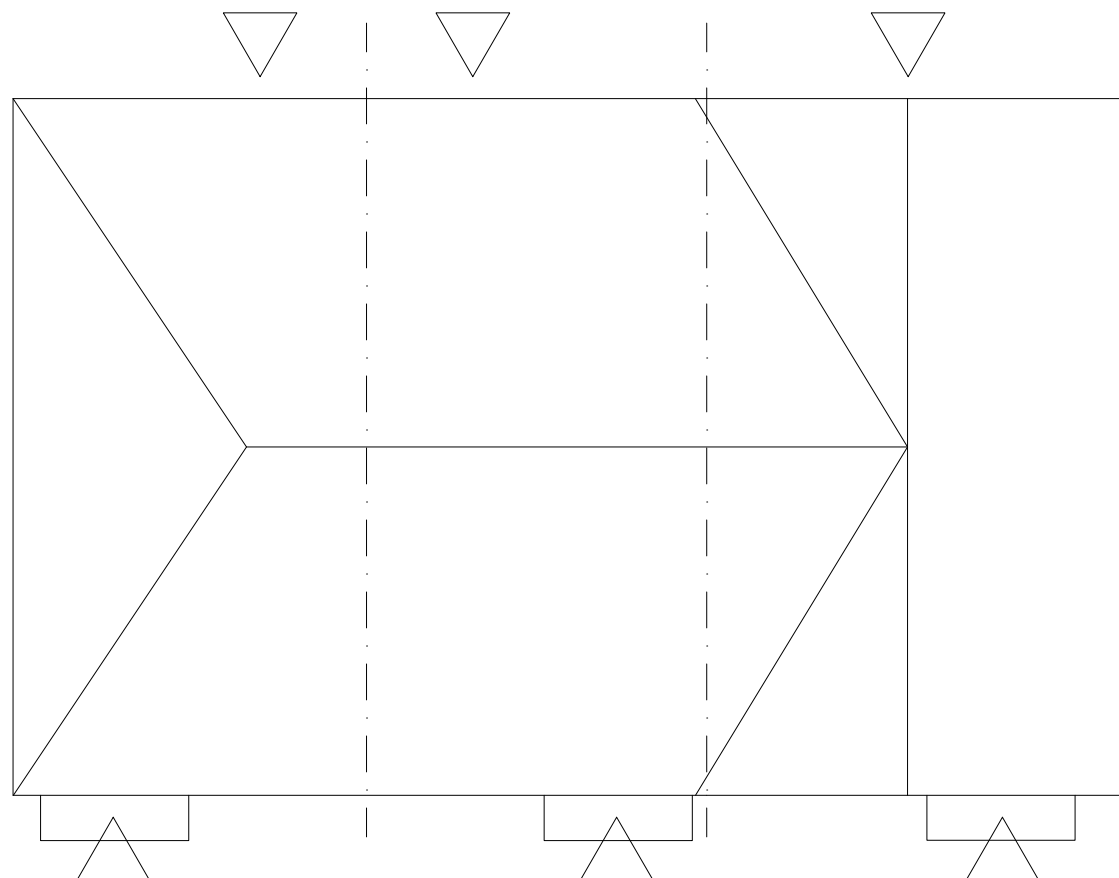

ROOF PLAN

House Type 2 Type 202L
Plots 23 & 24.
Private.
202L : 70.68sq.m. / 760sq.ft.
2 bed 3 person unit

House Type 303
Plot 22.
Private.
303 : 84.16sq.m. / 905sq.ft.
3 bed 4 person unit

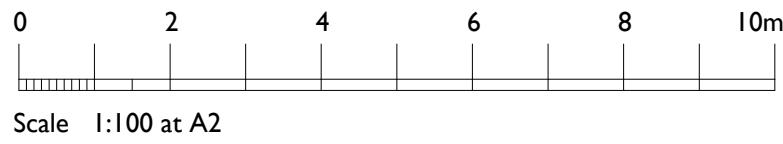

urban pulse

design

The Studio , Unit 17, Vicarage Farm Business Park, Winchester Road,
Fair Oak, Hampshire, SO50 7HD
023 8069 7010
enquiries@urbanpulsedesign.co.uk www.urbanpulsedesign.co.uk

Land West of New Barn Lane
North Bersted Bignor Regis

Linden Homes South

Project type Residential	Drawing classification ML	Work stage Floor Plans/Elevations
-----------------------------	------------------------------	--------------------------------------

DRAWING TITLE
Plots 22, 23 & 24
House Types 202L & 303
Floor Plans & Elevations

SCALE 1:100	SHEET SIZE A1	SHEET No. of 1	DRAWN ML	CHKD ML	DATE 26/07/17	CAD FILE
----------------	------------------	-------------------	-------------	------------	------------------	----------

Detail Planning

16-1103-024