



Plot 28 A2
Plot 27 A2
Plot 26 A2
Plot 25 A2
FRONT ELEVATION
Note : Wall areas left clear to elevations are in facing brickwork

Plot 28 A2
SIDE ELEVATION


Plot 25 A2
REAR ELEVATION

Plot 26 A2


Plot 27 A2

Plot 28 A2


Plot 25 A2
SIDE ELEVATION

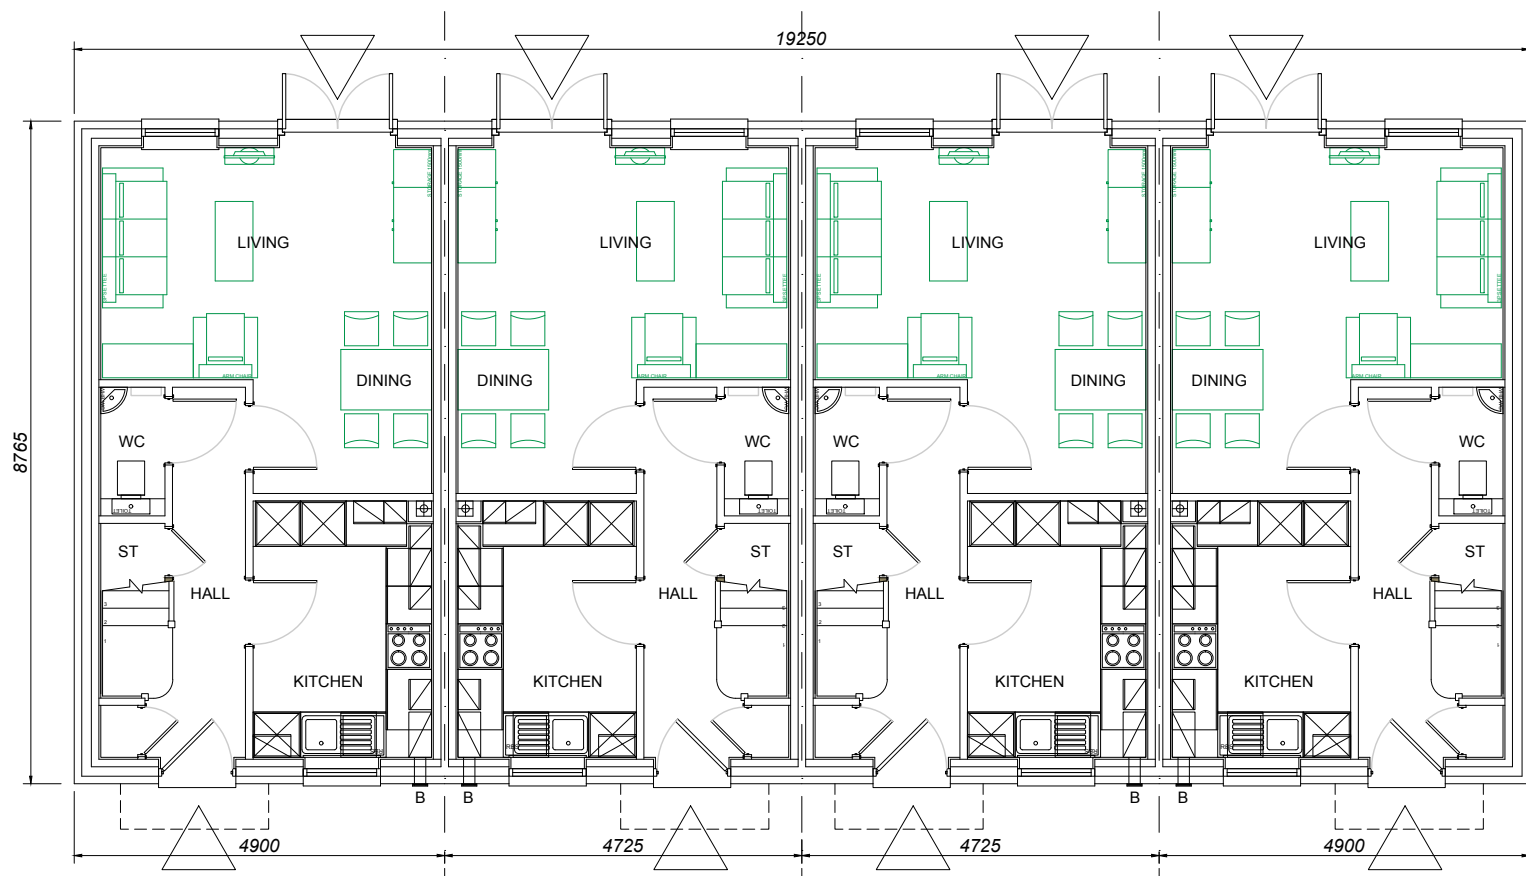


Plot 28 A2
Plot 27 A2
Plot 26 A2
Plot 25 A2
GROUND FLOOR PLAN

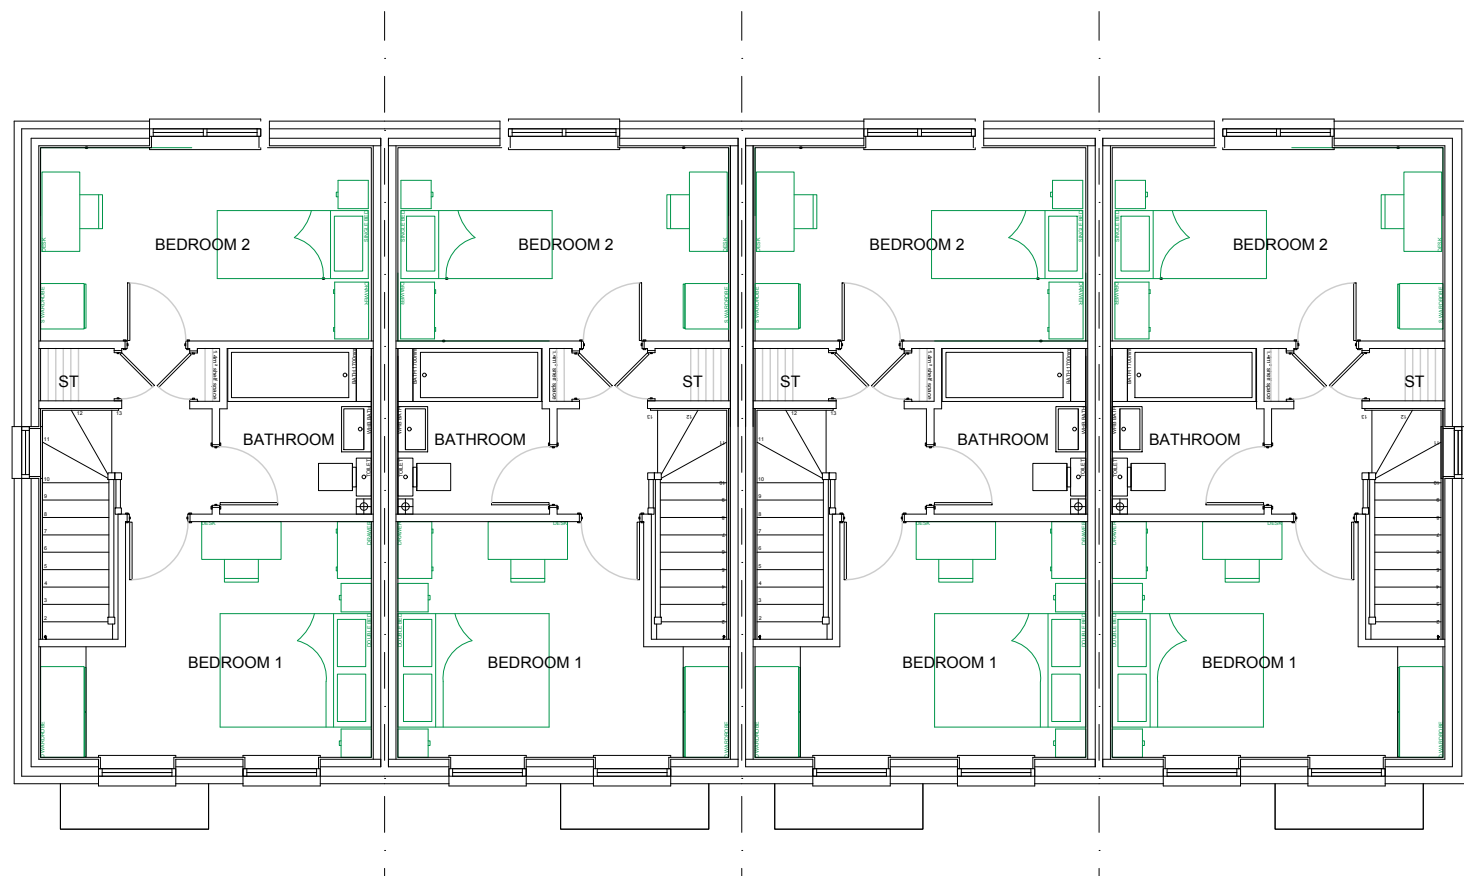

FIRST FLOOR PLAN

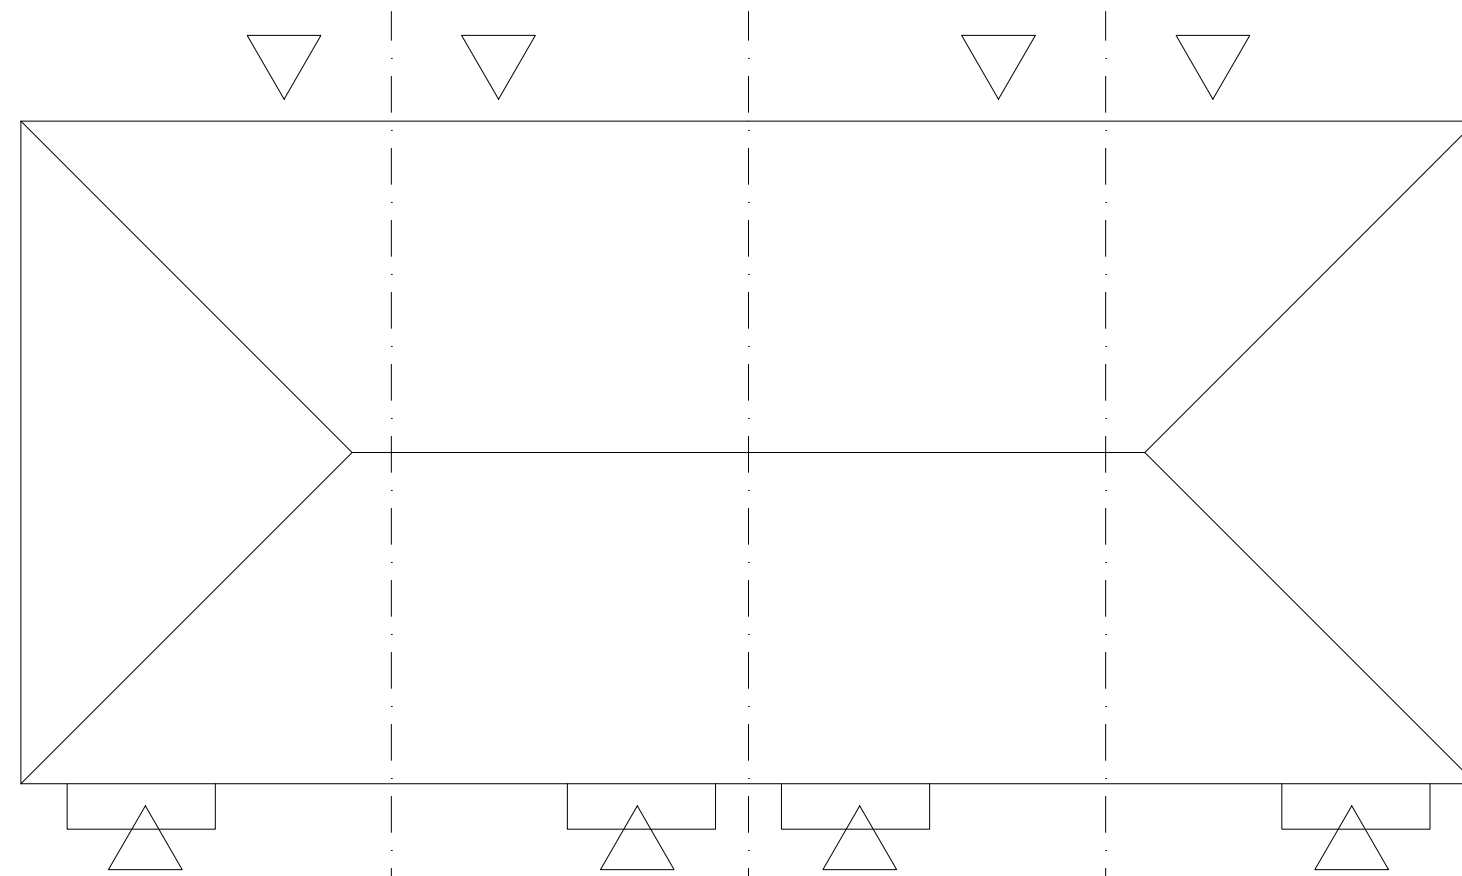

ROOF PLAN

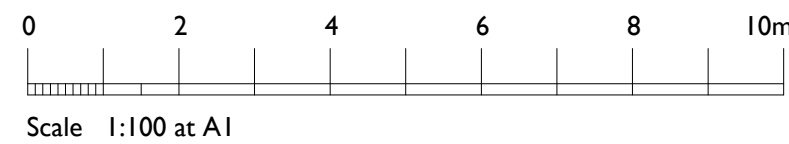

House Type A2
Plots 25, 26, 27 & 28.
Affordable.
A2 : 70.68sq.m. / 760sq.ft.
2 bed 3 person unit

urban pulse design

The Studio , Unit 17, Vicarage Farm Business Park, Winchester Road,
Fair Oak, Hampshire, SO50 7HD
023 8069 7010
enquiries@urbanpulsedesign.co.uk www.urbanpulsedesign.co.uk

Land West of New Barn Lane
North Bersted Bignor Regis

Linden Homes South

Project type Residential Drawing classification Work stage Floor Plans/Elevations

DRAWING TITLE

Plots 25-28

House Type A2

Floor Plans & Elevations

SCALE 1:100	SHEET SIZE A1	SHEET No. of 1	DRAWN ML	CHKD ML	DATE 12/07/17	CAD FILE
----------------	------------------	-------------------	-------------	------------	------------------	----------

Detail Planning

16-1103-025