



Main Entrance

Front Elevation - Main Entrance

Wall areas left clear to elevations are in facing brickwork



Access from parking area

Side Elevation




Binstore access

Carport access


Rear Elevation




Side Elevation

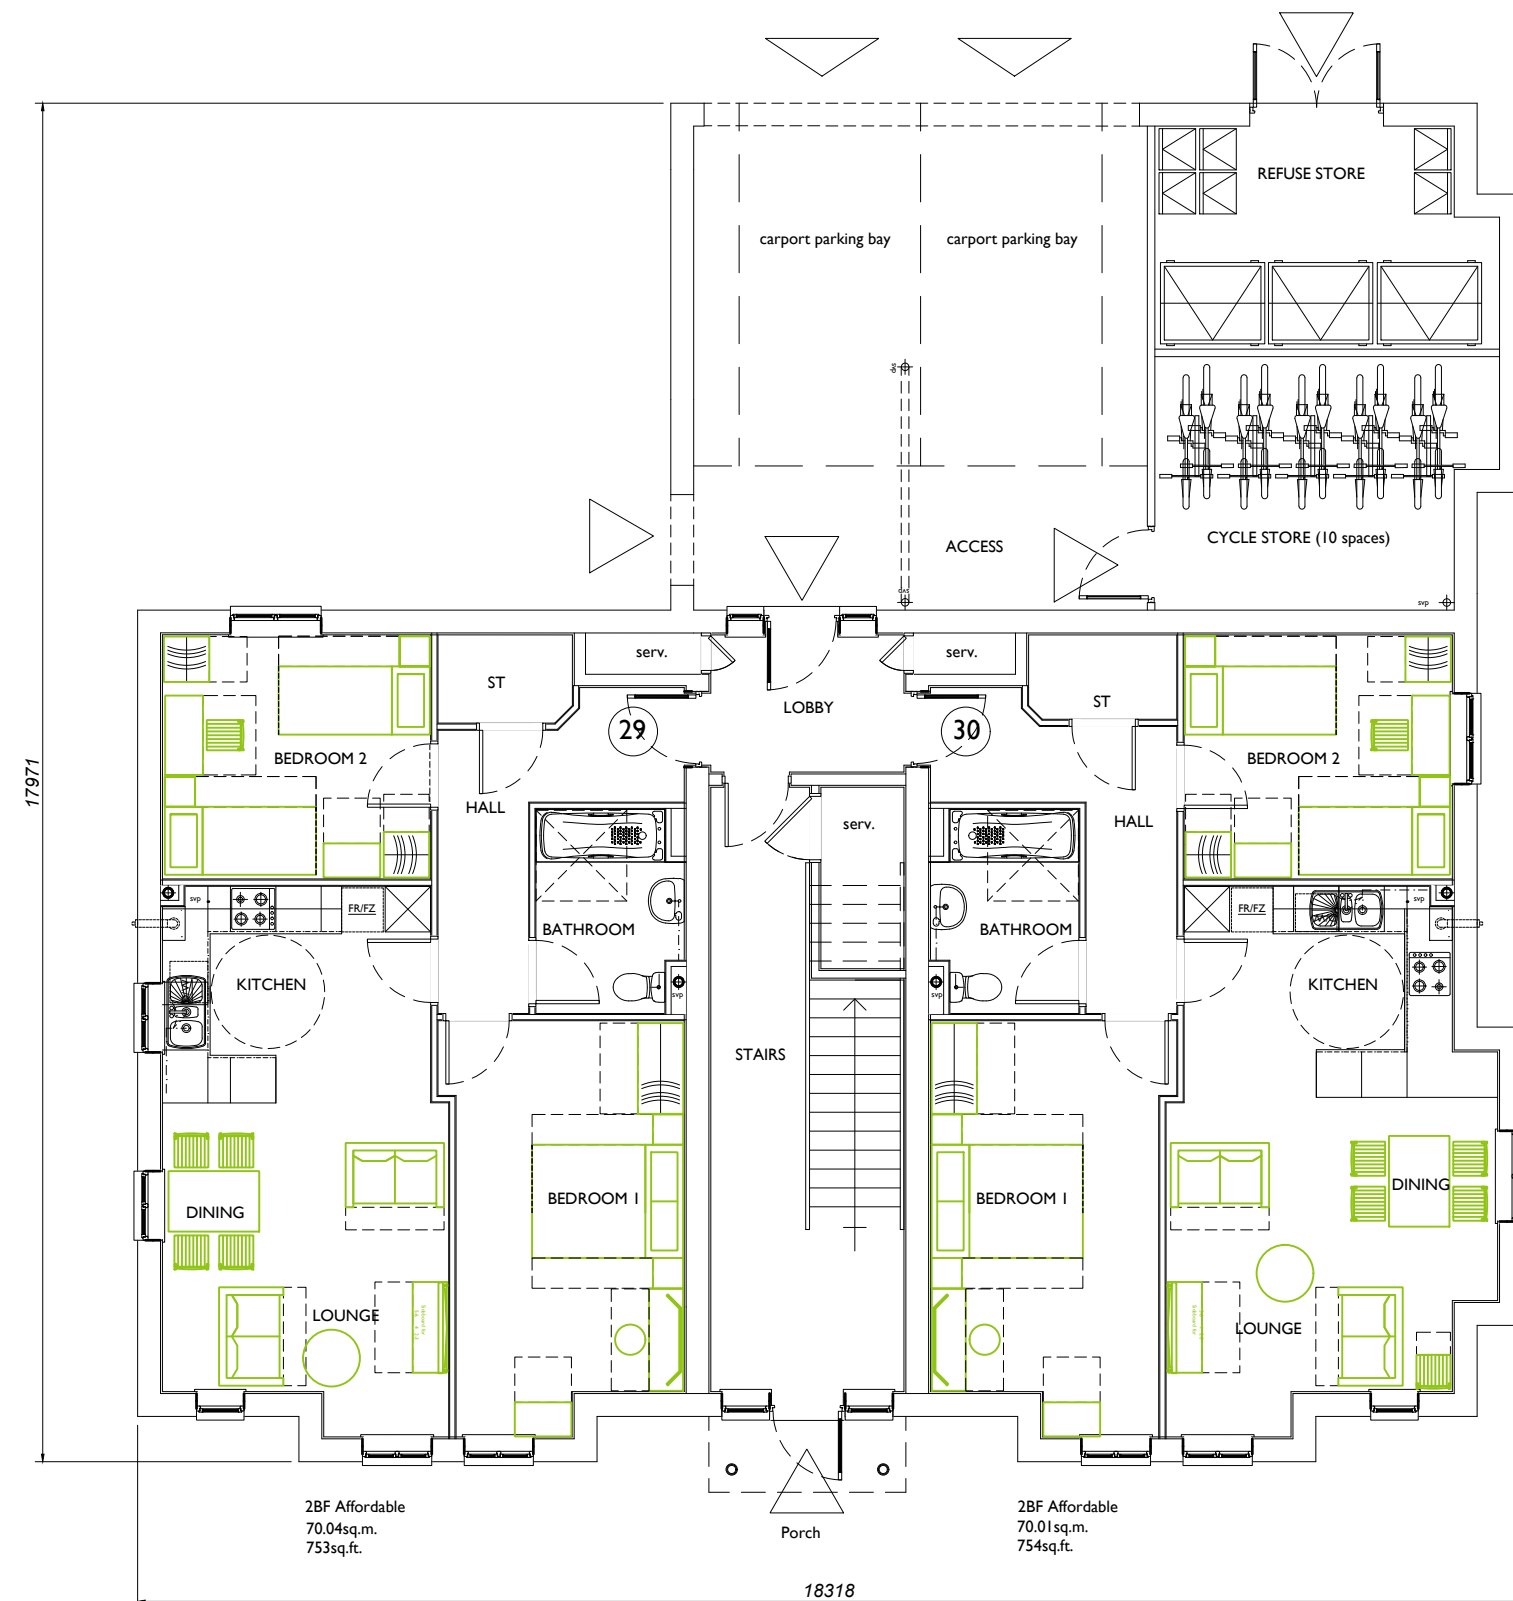

Ground Floor Plan

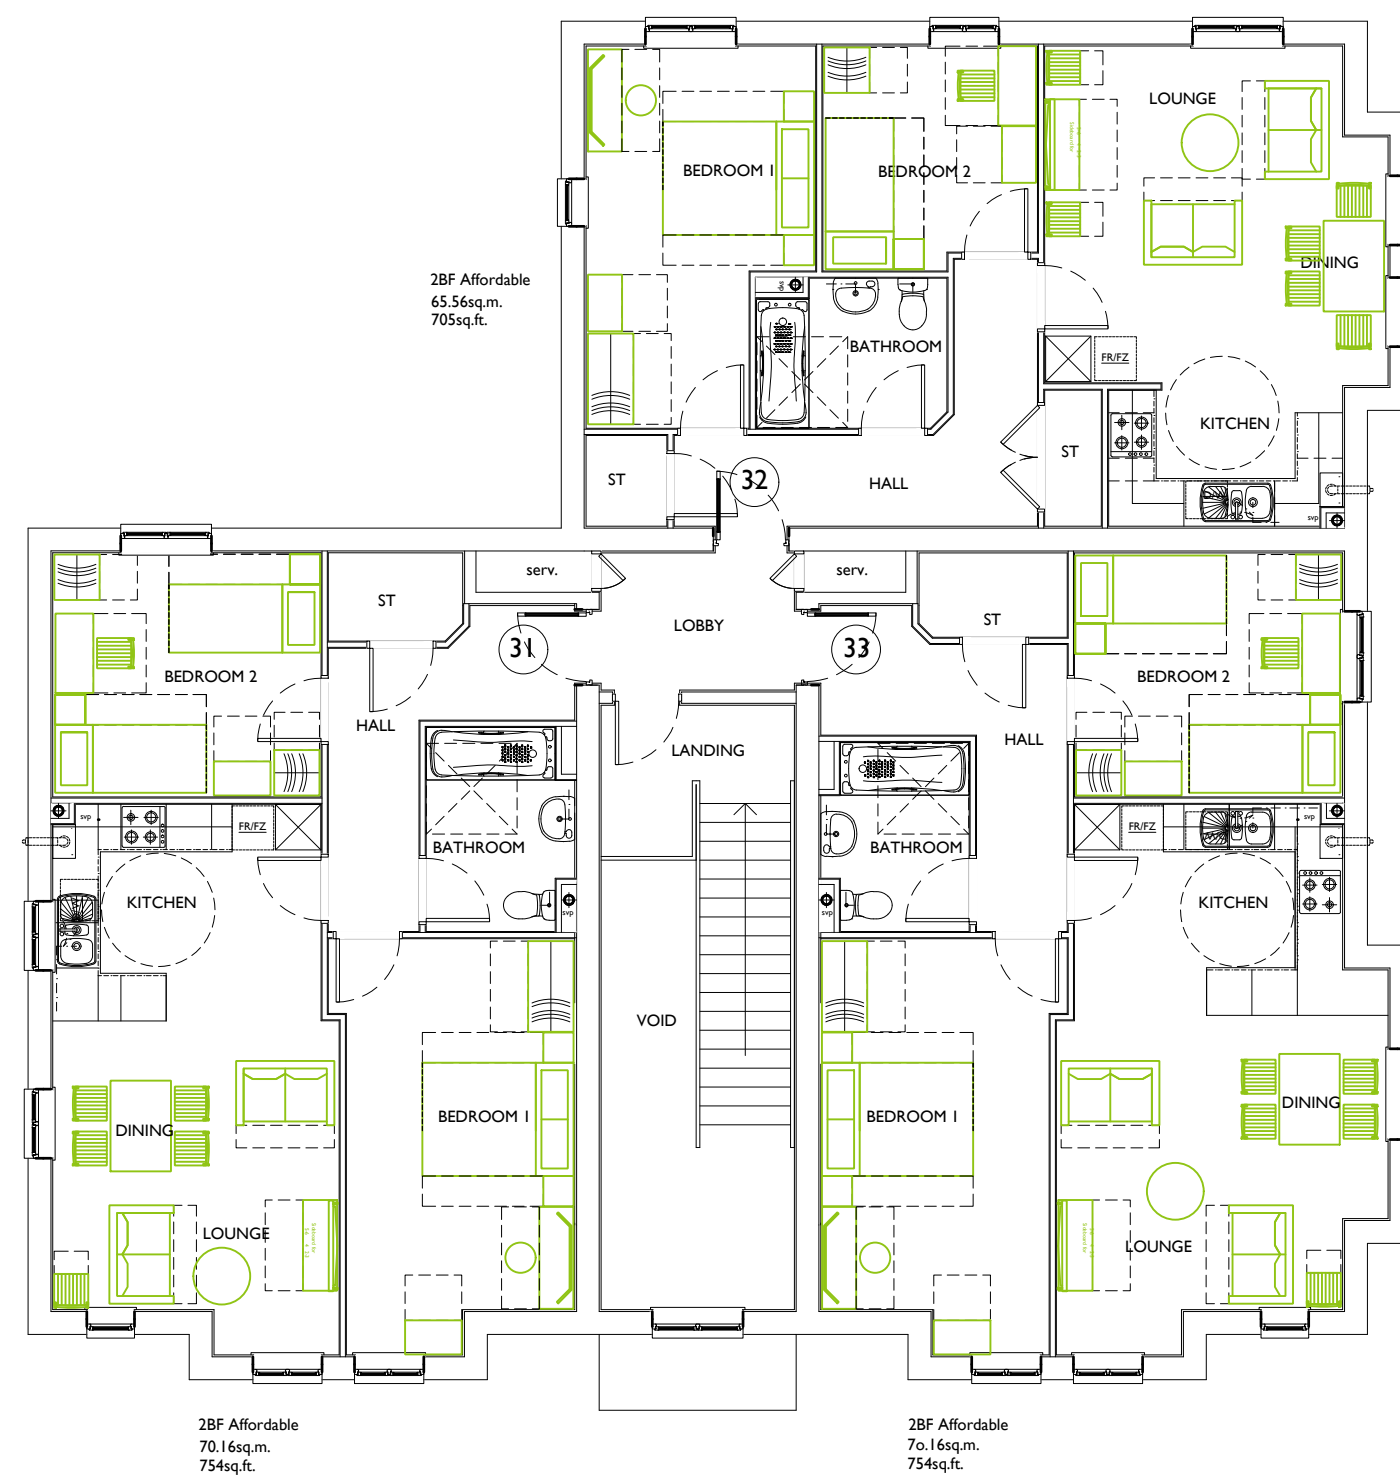

First Floor Plan

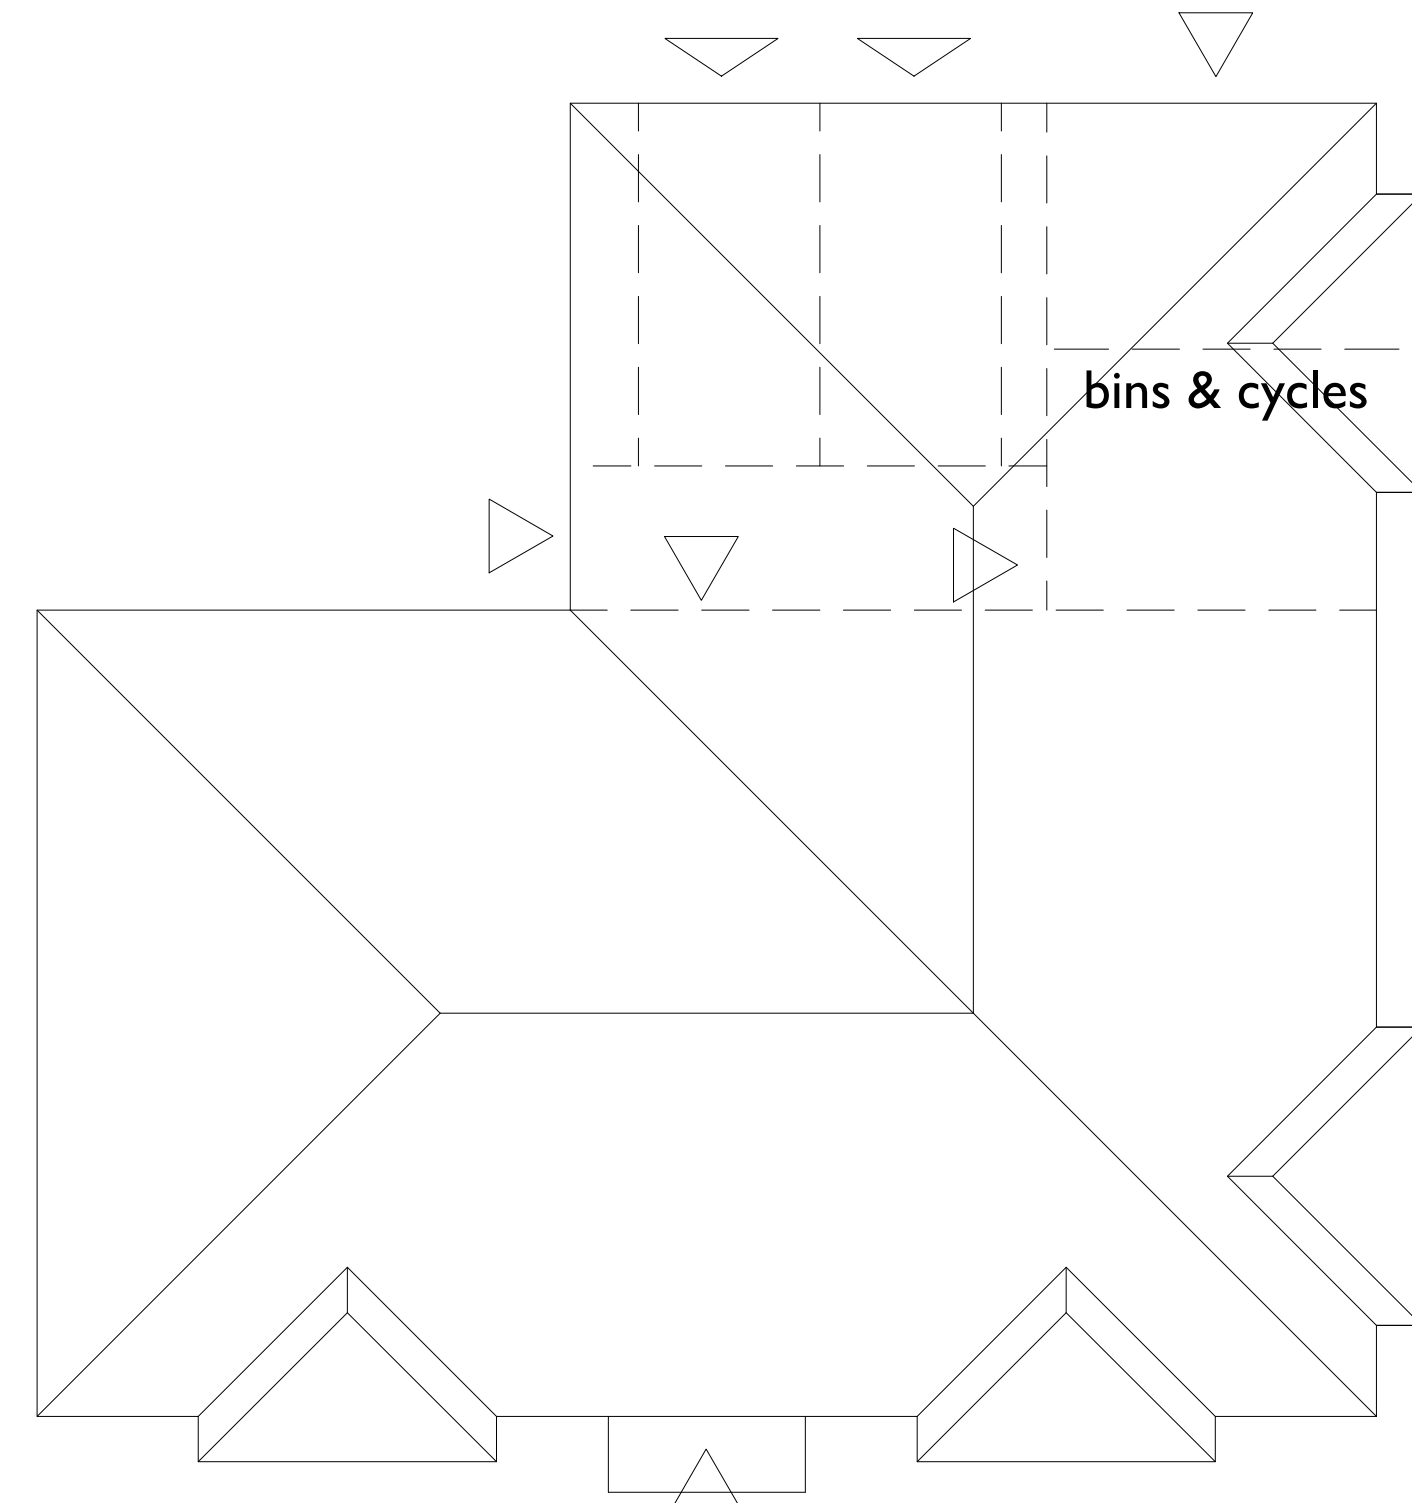

Second Floor Plan

5x2BF - Affordable
2 storey
29-33



The Studio, Unit 17, Vicarage Farm Business Park, Winchester Road,
Fair Oak, Hampshire, SO50 7HD
023 8069 7010
enquiries@urbanpulsedesign.co.uk www.urbanpulsedesign.co.uk

Land West of New Barn Lane
North Bersted Bignor Regis

Linden Homes South

Project type Residential Drawing classification Work stage Floor Plans/Elevations

DRAWING TITLE

Plots 29-33

2BF Apartments

Floor Plans & Elevations

SCALE	SHEET SIZE	SHEET No. of 1	DRAWN	CHKD	DATE	CAD FILE
1:100	A1	1	ML	ML	12/07/17	

Detail Planning

16-1103-026